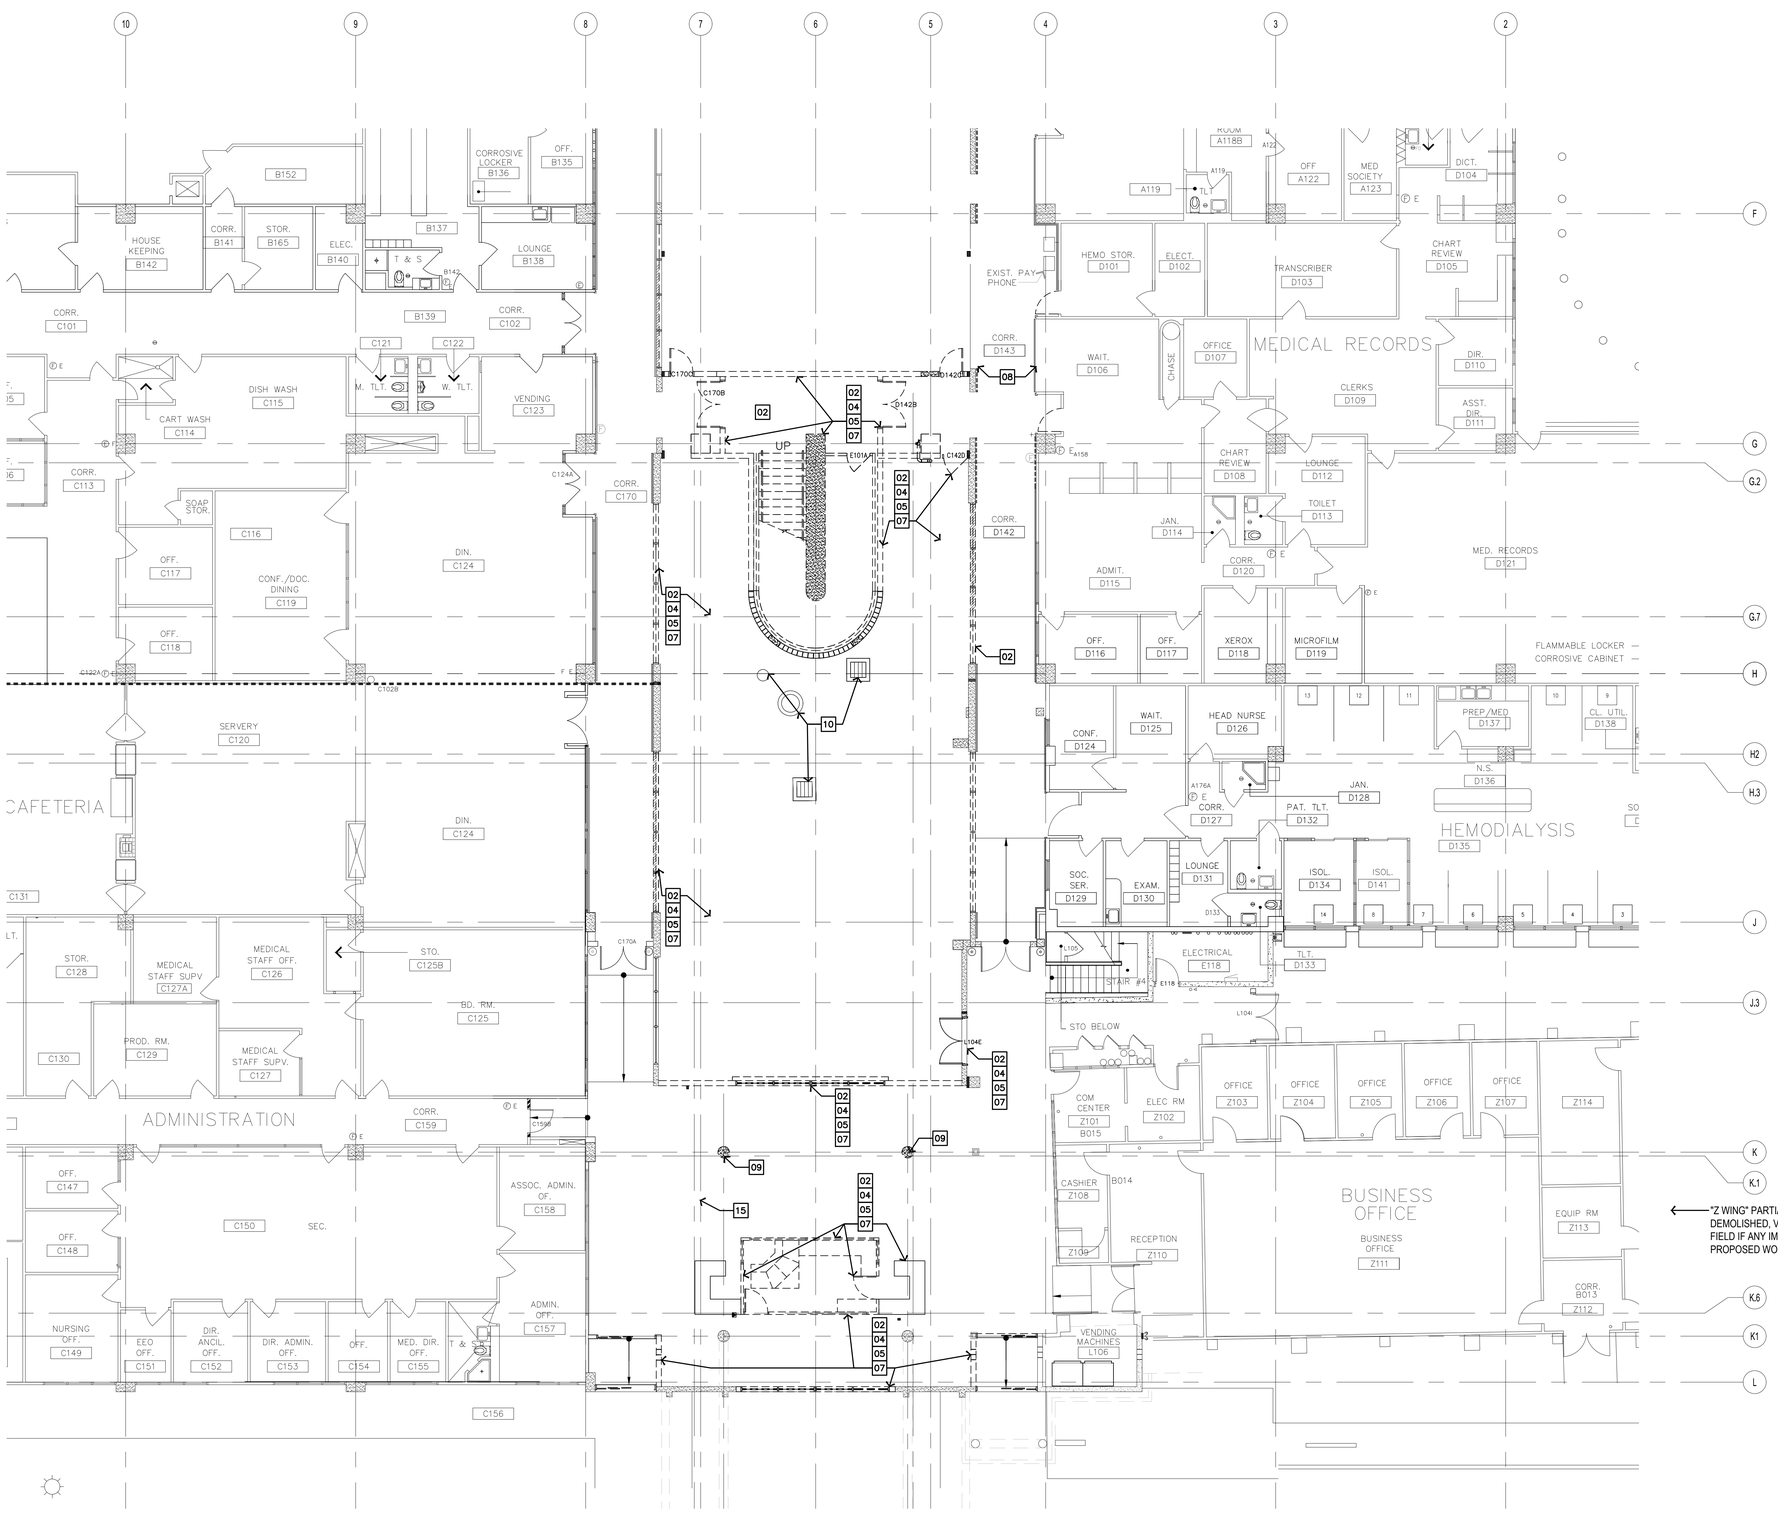

1 AD101 PARTIAL GROUND FLOOR DEMO PLAN

1/8" = 1'-0"

01 REMOVE AND DISPOSE OF ALL PLUMBING FIXTURES, EQUIPMENT AND FINISHES.

02 REMOVE AND DISPOSE OF ALL INTERIOR WALLS, DOORS, FRAMING AND SUPPORTS.

03 REMOVE AND DISPOSE OF ALL EXISTING INTERIOR FLOOR FINISHES, CERAMIC TILE, MUD BASE, WP MEMBRANE TO EXISTING DEPRESSED SLAB CONDITIONS.

04 REMOVE AND DISPOSE OF ALL ELECTRICAL FIXTURES, EQUIPMENT AND APARATUS.

05 REMOVE AND DISPOSE OF ALL INTERIOR CEILING, FRAMING AND SUPPORTS.

06 SAWCUT, TRENCH, REMOVE AND DISPOSE OF ALL EXISTING EXTERIOR CONCRETE, FINISHES, PIPING, AND SEWER/WASTELINES TO ACHIEVE CONNECTIONS.

07 PATCH AND REPAIR ALL SURFACES TO REMAIN WITHIN 2' OF DEMOLITION WORK TO REMAIN. PROTECT WORK NOT TO BE DEMOLISHED FROM DAMAGE.

08 REMOVE EXISTING SWITCH/OUTLET PLATES, SIGNAGE, PICTURES, ALARMS AND PULL STATIONS, RAILS, FIRE EXTINGUISHERS, ETC. AS NEEDED TO INSTALL THE ADDITIONAL LAYER OF GYPSUM BOARD PER PLANS. REINSTALL EACH ITEM IN THE SAME LOCATION, EXTEND BACKING AS NECESSARY.

09 REMOVE EXISTING CONCRETE COLUMN. REFER TO STRUCTURAL FOR EXTENT OF BEAM REMOVAL ABOVE, AND NEW WORK

10 REMOVE EXISTING STORM DRAIN INLET AND SEWER MANHOLE, REFER TO PLUMBING PLANS FOR EXTENT AND DETAILS

15 REMOVE EXISTING CONCRETE SLAB AS NEEDED FOR NEW FOOTINGS AND GRADE BEAMS. EXTEND SLAB REMOVAL AS REQUIRED TO MATCH ADJACENT SPACES FINISH FLOOR ELEVATIONS. CONTRACTOR SHALL SURVEY THE ENTIRE LOBBY TO ESTABLISH ALL ADJACENT GRADES, AND PROVIDE A SLAB PLAN SHOP DRAWING FOR APPROVAL BY THE ARCHITECT, SHOWING THE EXTENT OF THE NEW SLAB AND PROPOSED SLOPES. NEW SLAB SHALL SLOPE MAX. 2% IN ANY DIRECTION.

RIM ARCHITECTS
GUAM | CALIFORNIA ALASKA HAWAII
316 HERNAN CORTEZ AVE
SUITE 300
HAGATNA, GUAM 96910
Phone: 671.477.2111
Fax: 671.477.2125
www.rimarchitects.com

I CERTIFY THAT THIS DRAWING WAS PREPARED BY ME OR UNDER MY RESPONSIBLE CONTROL

BRENT L. WIETE CERTIFICATE No. 319 EXP. 04.30.2025 GUAM REGISTERED ARCHITECT

AS DEFINED IN GUAM PUBLIC LAW 30-35, SECTION 32116

PERMIT SET

MCH RENOVATION PROJECT, GMHA 007-2014
GMHA FAMILY BIRTH CENTER
850 GOVERNOR CAMACHO ROAD, OKA, TAMUNING, GUAM 96913

PROJECT TITLE:

OWNER: GUAM MEMORIAL HOSPITAL AUTHORITY

SHEET TITLE: PARTIAL GROUND FLOOR DEMOLITION PLAN

MARK	DATE	REVISION
3	10/27/2016	

DATE	2024.10.25
PROJECT NO	144052.02
DRAWN BY	MDG
CHECKED BY	BLW

COPYRIGHT
2024 RIM Architects

DWG NO: AD101

01 REMOVE AND DISPOSE OF ALL PLUMBING FIXTURES, EQUIPMENT AND FINISHES.

02 REMOVE AND DISPOSE OF ALL INTERIOR WALLS, DOORS, FRAMING AND SUPPORTS.

03 REMOVE AND DISPOSE OF ALL EXISTING INTERIOR FLOOR FINISHES, CERAMIC TILE, MUD BASE, WP MEMBRANE TO EXISTING DEPRESSED SLAB CONDITIONS.

04 REMOVE AND DISPOSE OF ALL ELECTRICAL FIXTURES, EQUIPMENT AND APARATUS.

05 REMOVE AND DISPOSE OF ALL INTERIOR CEILING, FRAMING AND SUPPORTS.

06 SAWCUT, TRENCH, REMOVE AND DISPOSE OF ALL EXISTING EXTERIOR CONCRETE, FINISHES, PIPING, AND SEWER/WASTELINES TO ACHIEVE CONNECTIONS.

07 PATCH AND REPAIR ALL SURFACES TO REMAIN WITHIN 2' OF DEMOLITION WORK TO REMAIN. PROTECT WORK NOT TO BE DEMOLISHED FROM DAMAGE.

11 REMOVE EXISTING RAMP, ROOF, AND STRUCTURE BELOW. CREATE A CLEAN TRANSITION AT EXISTING ROOF TO REMAIN TO THE NEW STRUCTURE.

12 REMOVE EXISTING EXTERIOR WALL, WINDOWS, DOORS, AND GUARDS. PROVIDE A CLEAN TRANSITION TO NEW WALLS AND FINISHES..

13 REMOVE EXISTING WINDOW, FRAME, AND SHUTTER.; INFILL TO MATCH (E) WALL CONST MATERIAL TO BE WEATHER TIGHT FOR NEW CONSTRUCTION REQ'S.

NOTE:
PRIOR TO DEMOLITION, GMHA TO ASSESS AND CONFIRM SALVAGEABLE ITEMS TO BE REMOVED/SAVED AS TURNED OVER TO GMHA.

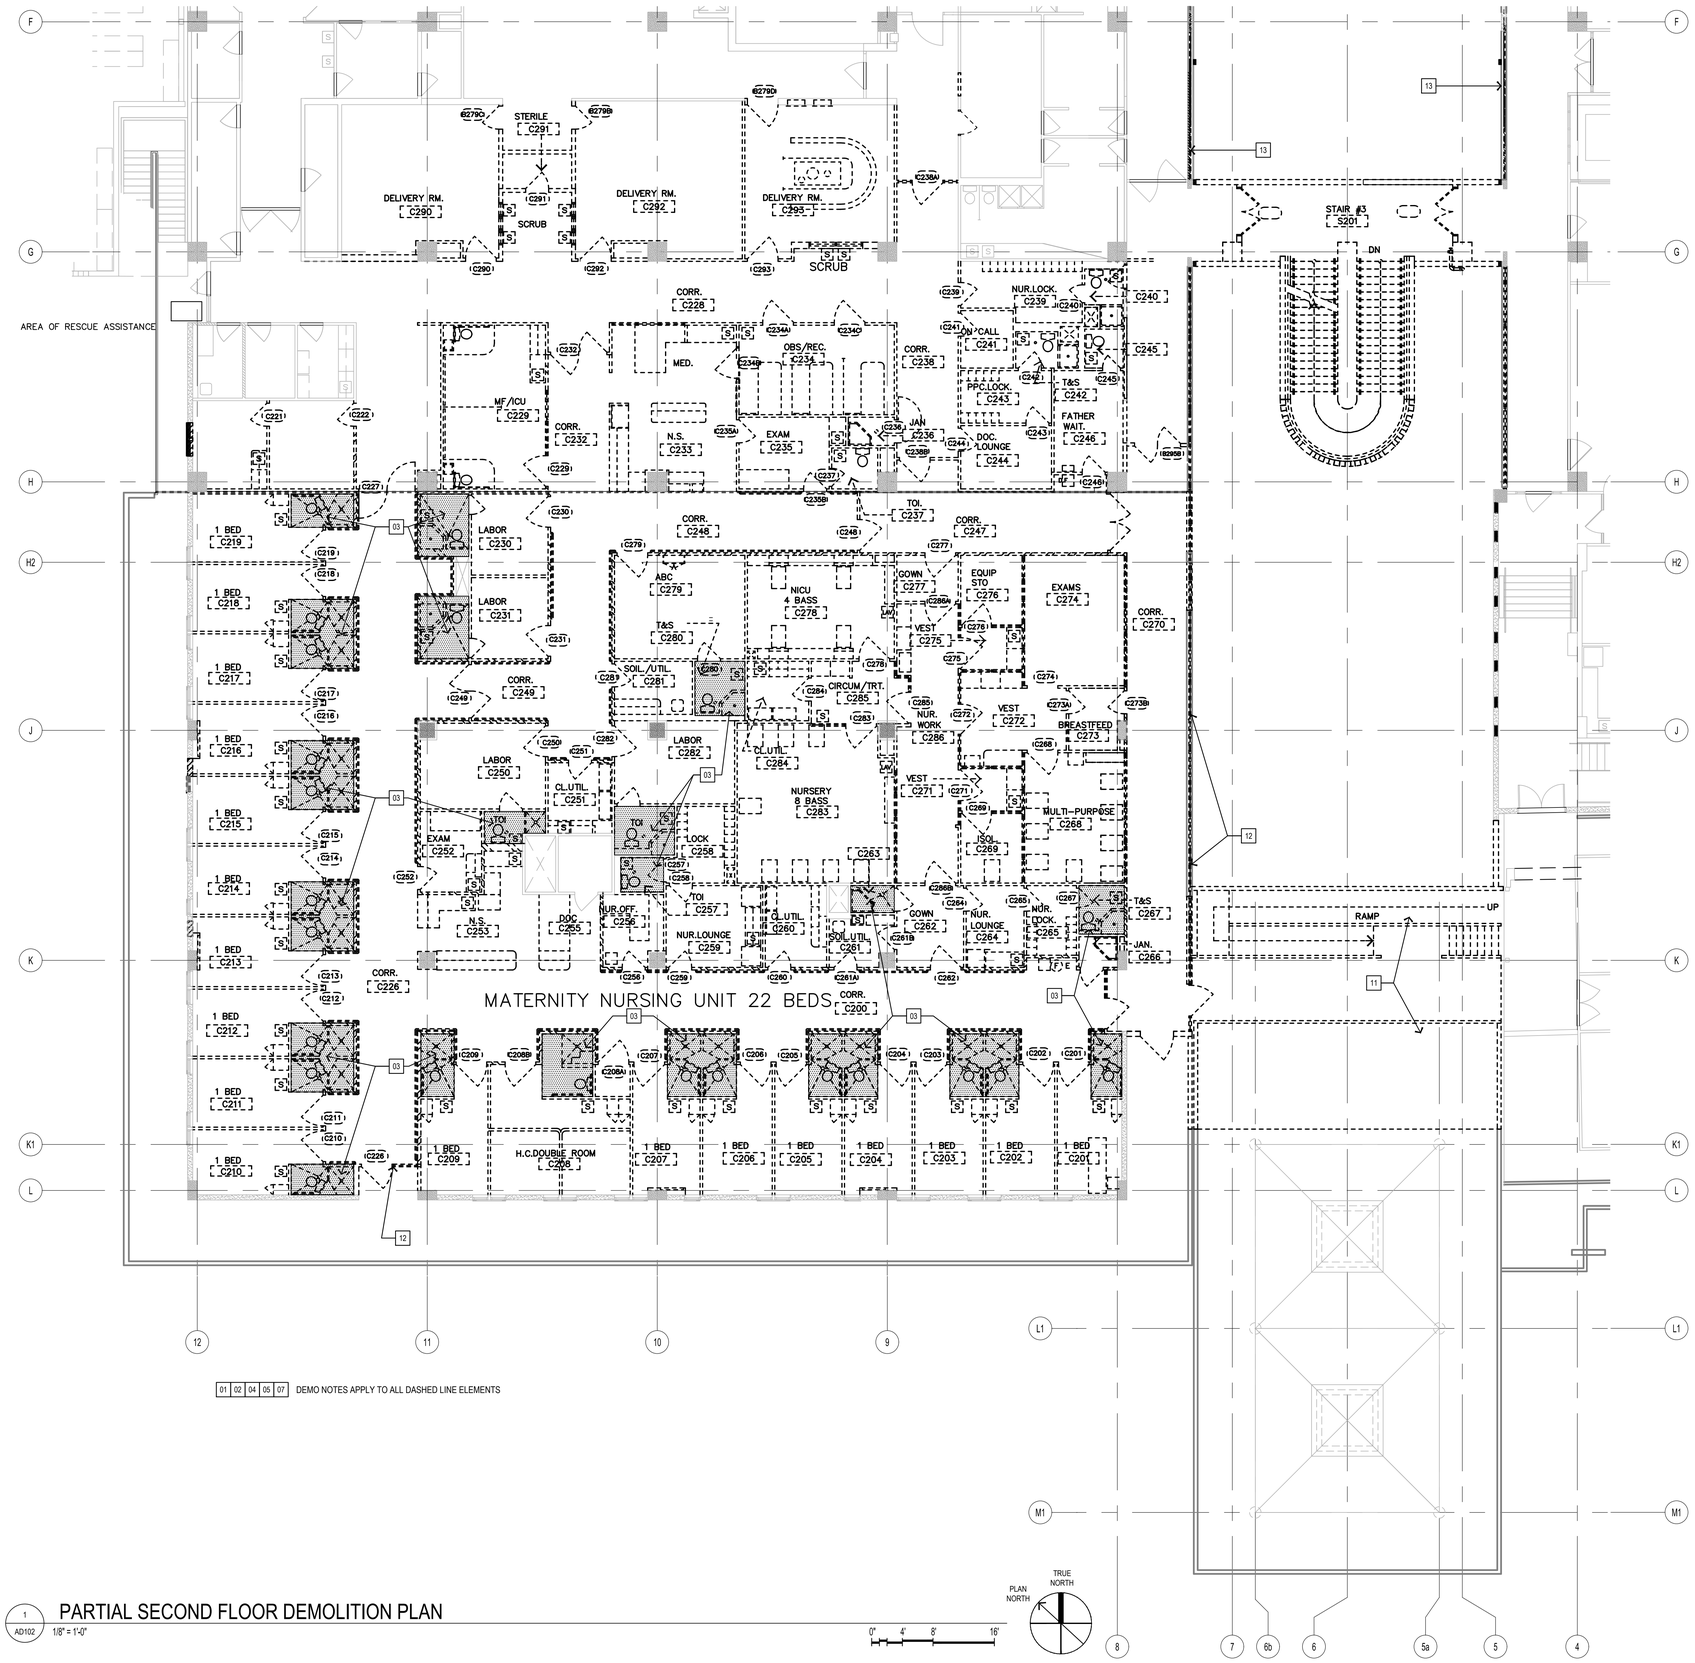

01 02 04 05 07 DEMO NOTES APPLY TO ALL DASHED LINE ELEMENTS

1 AD102 PARTIAL SECOND FLOOR DEMOLITION PLAN
1/8" = 1'-0"

0' 4' 8' 16'

PLAN NORTH / TRUE NORTH

RIM ARCHITECTS
GUAM | CALIFORNIA ALASKA HAWAII
316 HERNAN CORTEZ AVE
SUITE 300
HAGATNA, GUAM 96910
Phone: 671.477.2111
Fax: 671.477.2125
www.rimarchitects.com

I CERTIFY THAT THIS DRAWING WAS PREPARED BY ME OR UNDER MY RESPONSIBLE CONTROL

BRENT L. WIEST CERTIFICATE No. 319 EXP. 04.30.2025 GUAM REGISTERED ARCHITECT

AS DEFINED IN GUAM PUBLIC LAW 30-35, SECTION 32116

PERMIT SET

MCH RENOVATION PROJECT, GMHA 007-2014
GMHA FAMILY BIRTH CENTER
850 GOVERNOR CAMACHO ROAD, OKA, TAMUNING, GUAM 96913

PROJECT TITLE:
OWNER: GUAM MEMORIAL HOSPITAL AUTHORITY
SHEET TITLE: PARTIAL SECOND FLOOR DEMOLITION PLAN

1	1/31/2016	REVISION
2	4/8/2016	REVISION
3	10/27/2016	REVISION
5		

MARK	DATE	DESCRIPTION
DATE	:	2024.10.25
PROJECT NO	:	144052.02
DRAWN BY	:	MDG
CHECKED BY	:	BLW

COPYRIGHT : 2024 RIM Architects

DWG NO: AD102

01 REMOVE AND DISPOSE OF ALL PLUMBING FIXTURES, EQUIPMENT AND FINISHES.

02 REMOVE AND DISPOSE OF ALL INTERIOR WALLS, DOORS, FRAMING AND SUPPORTS.

03 REMOVE AND DISPOSE OF ALL EXISTING INTERIOR FLOOR FINISHES, CERAMIC TILE, MUD BASE, WP MEMBRANE TO EXISTING DEPRESSED SLAB CONDITIONS.

04 REMOVE AND DISPOSE OF ALL ELECTRICAL FIXTURES, EQUIPMENT AND APARATUS.

05 REMOVE AND DISPOSE OF ALL INTERIOR CEILING, FRAMING AND SUPPORTS.

06 SAWCUT, TRENCH, REMOVE AND DISPOSE OF ALL EXISTING EXTERIOR CONCRETE, FINISHES, PIPING, AND SEWER/WASTELINES TO ACHIEVE CONNECTIONS.

07 PATCH AND REPAIR ALL SURFACES TO REMAIN WITHIN 2' OF DEMOLITION WORK TO REMAIN. PROTECT WORK NOT TO BE DEMOLISHED FROM DAMAGE.

12 REMOVE EXISTING EXTERIOR WALL, WINDOWS, DOORS, AND GUARDS. PROVIDE A CLEAN TRANSITION TO NEW WALLS AND FINISHES..

13 REMOVE EXISTING WINDOW, FRAME, AND SHUTTER.; INFILL TO MATCH (E) WALL CONST MATERIAL TO BE WEATHER TIGHT FOR NEW CONSTRUCTION REQ'S.

14 REMOVE EXISTING PRECAST CONC PARAPET, COORDINATE WITH NEW WORK FOR EXTENT, PROTECT INTERIORS UNTIL NEW WORK IS COMPLETE.

NOTE:
PRIOR TO DEMOLITION, GMHA TO ASSESS AND CONFIRM SALVAGEABLE ITEMS TO BE REMOVED/SAVED AS TURNED OVER TO GMHA.

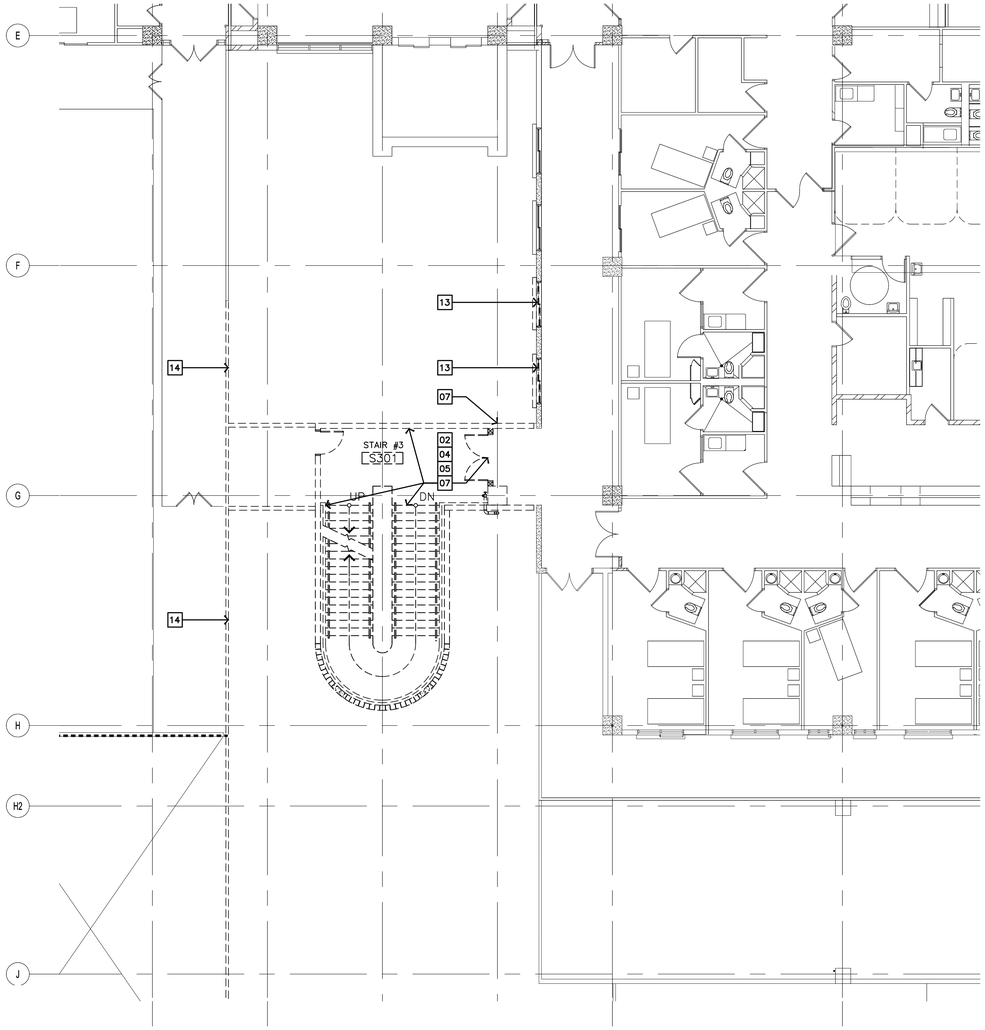

1 AD103 PARTIAL THIRD FLOOR DEMO PLAN

1/8" = 1'-0"

0" 4' 8' 16'

PLAN NORTH / TRUE NORTH

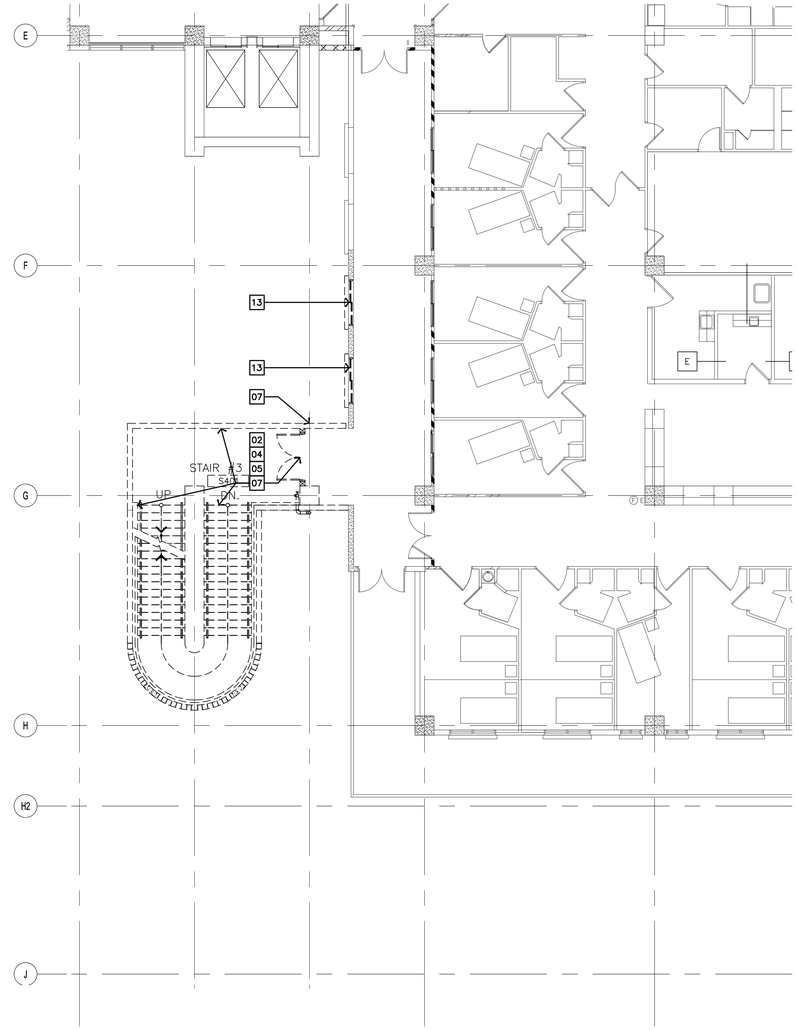

2 AD103 PARTIAL FOURTH FLOOR DEMO PLAN

1/8" = 1'-0"

0" 4' 8' 16'

PLAN NORTH / TRUE NORTH

RIM ARCHITECTS
GUAM | CALIFORNIA ALASKA HAWAII
316 HERNAN CORTEZ AVE
SUITE 300
HAGATNA, GUAM 96910
Phone: 671.477.2111
Fax: 671.477.2125
www.rimarchitects.com

I CERTIFY THAT THIS DRAWING WAS PREPARED BY ME OR UNDER MY RESPONSIBLE CONTROL

BRENT L. WIESE CERTIFICATE No. 319 EXP. 04.30.2025 GUAM REGISTERED ARCHITECT

AS DEFINED IN GUAM PUBLIC LAW 30-35, SECTION 32116

PERMIT SET

MCH RENOVATION PROJECT, GMHA 007-2014
GMHA FAMILY BIRTH CENTER
850 GOVERNOR CAMACHO ROAD, OKA, TAMUNING, GUAM 96913

PROJECT TITLE:

OWNER: GUAM MEMORIAL HOSPITAL AUTHORITY

SHEET TITLE: PARTIAL THIRD AND FOURTH FLOOR DEMOLITION PLAN

MARK	DATE	DESCRIPTION
1	1/31/2016	REVISION
3	10/27/2016	REVISION

DATE	2024.10.25
PROJECT NO	144052.02
DRAWN BY	MDG
CHECKED BY	BLW

COPYRIGHT
2024 RIM Architects

DWG NO:
AD103

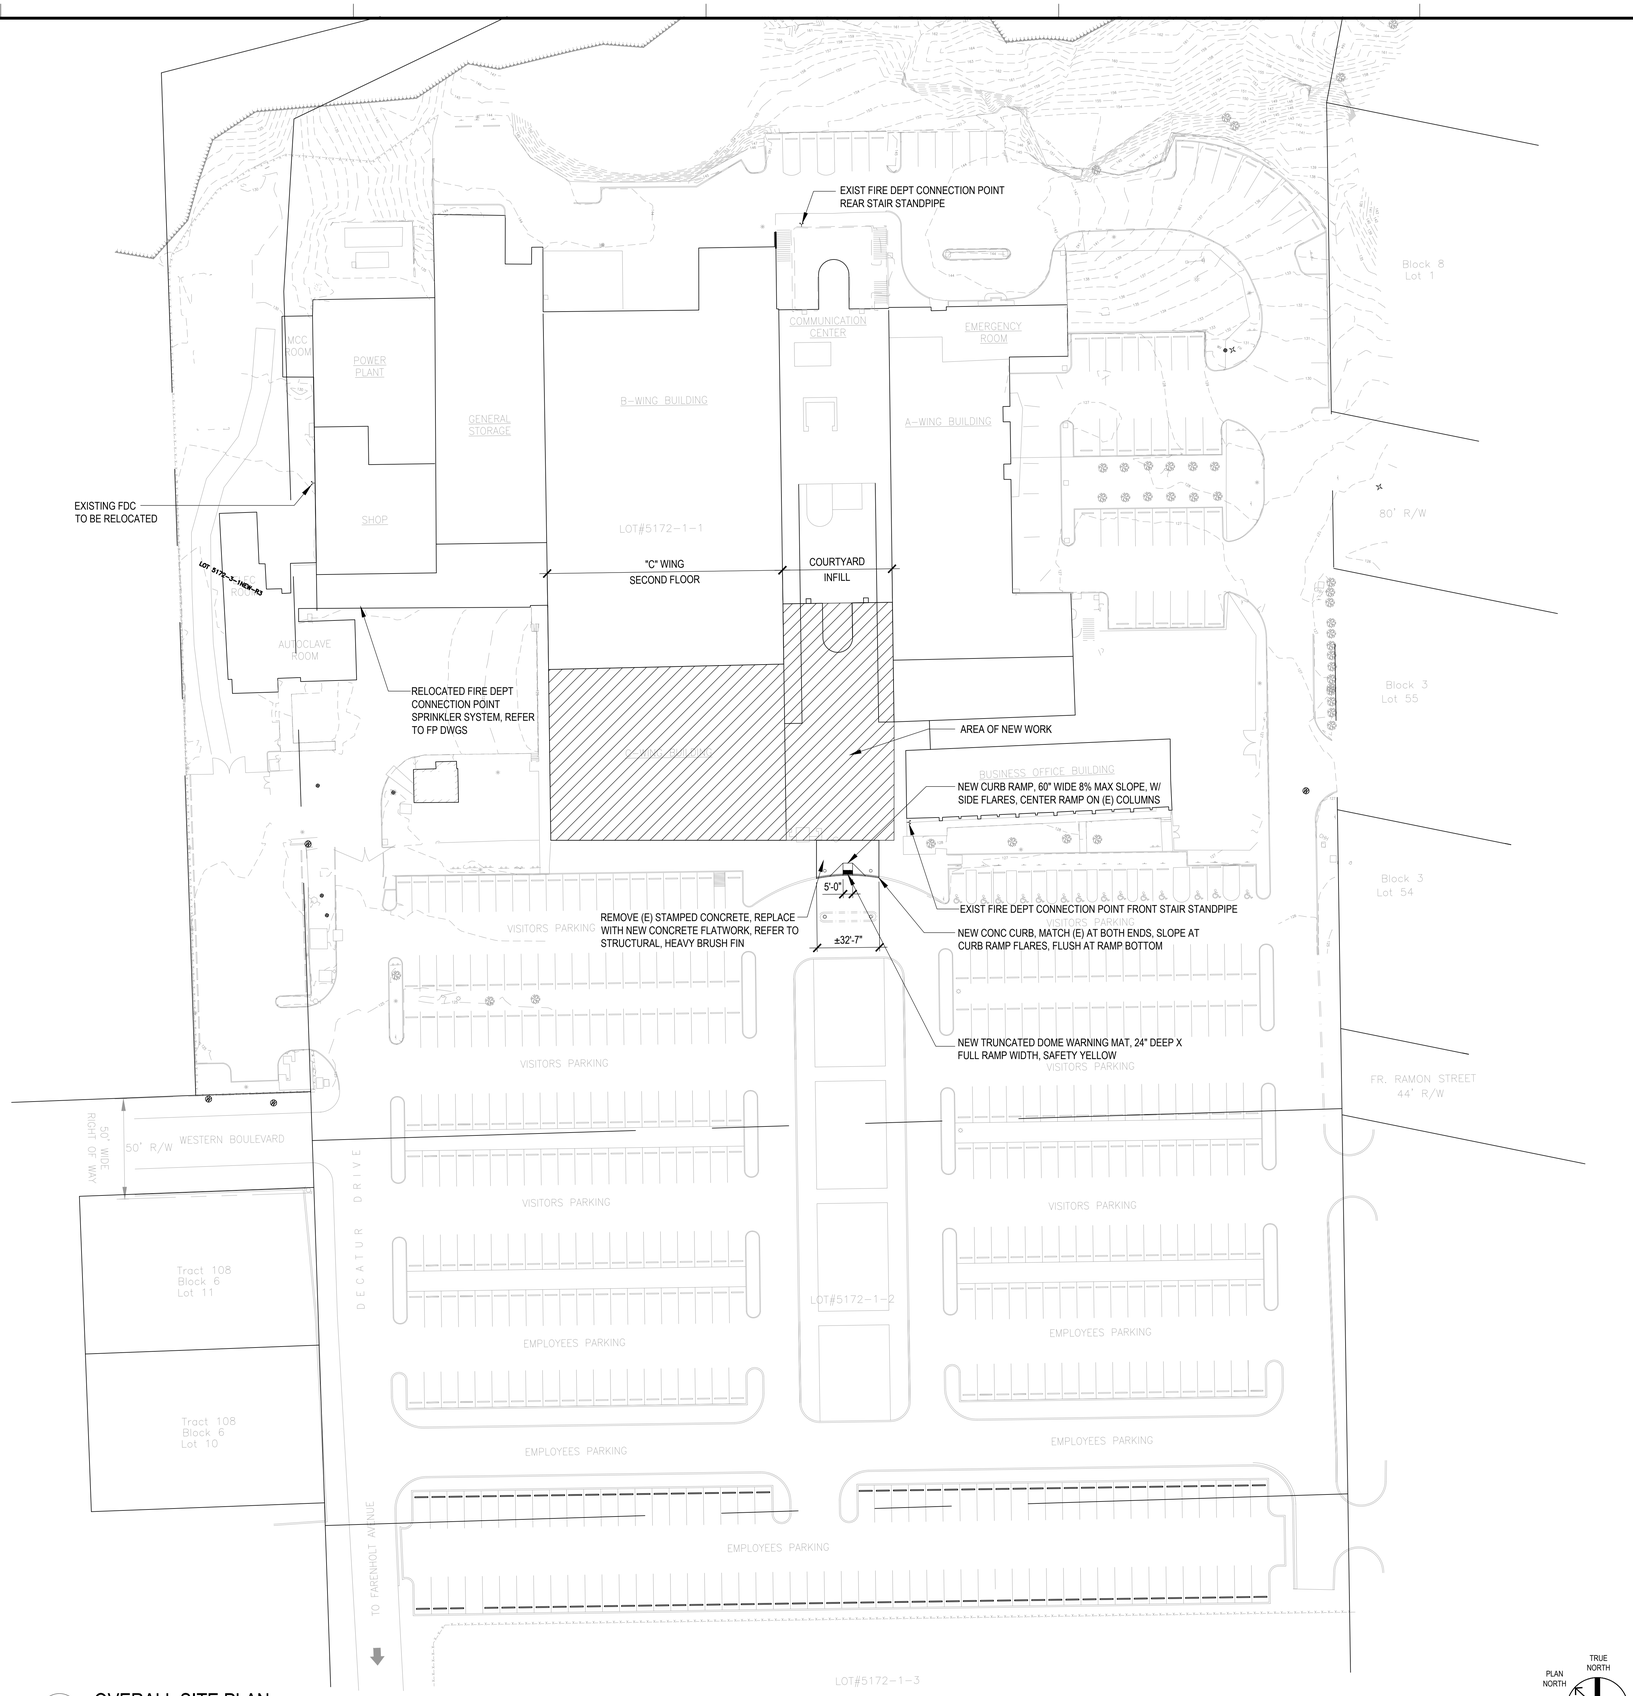

1 AE001 OVERALL SITE PLAN

1/32" = 1'-0"

0" 8' 16' 32' 64'

PLAN NORTH / TRUE NORTH

RIM ARCHITECTS
GUAM | CALIFORNIA ALASKA HAWAII
316 HERNAN CORTEZ AVE
SUITE 300
HAGATNA, GUAM 96910
Phone: 671.477.2111
Fax: 671.477.2125
www.rimarchitects.com

I CERTIFY THAT THIS DRAWING WAS PREPARED BY ME OR UNDER MY RESPONSIBLE CONTROL

BRENT L. WIESE CERTIFICATE No. 319 EXP. 04.30.2025 GUAM REGISTERED ARCHITECT

AS DEFINED IN GUAM PUBLIC LAW 30-35, SECTION 32116

PERMIT SET

MCH RENOVATION PROJECT, GMHA 007-2014
GMHA FAMILY BIRTH CENTER
850 GOVERNOR CAMACHO ROAD, OKA, TAMUNING, GUAM 96913

PROJECT TITLE:

OWNER: GUAM MEMORIAL HOSPITAL AUTHORITY

SHEET TITLE: OVERALL SITE PLAN

1	1/31/2016	REVISION
3	10/27/2016	REVISION
5	5/2/2017	REVISION

MARK	DATE	DESCRIPTION
DATE	:	2024.10.25
PROJECT NO	:	144052.02
DRAWN BY	:	MDG
CHECKED BY	:	BLW
COPYRIGHT	:	2024 RIM Architects

DWG NO: AE001

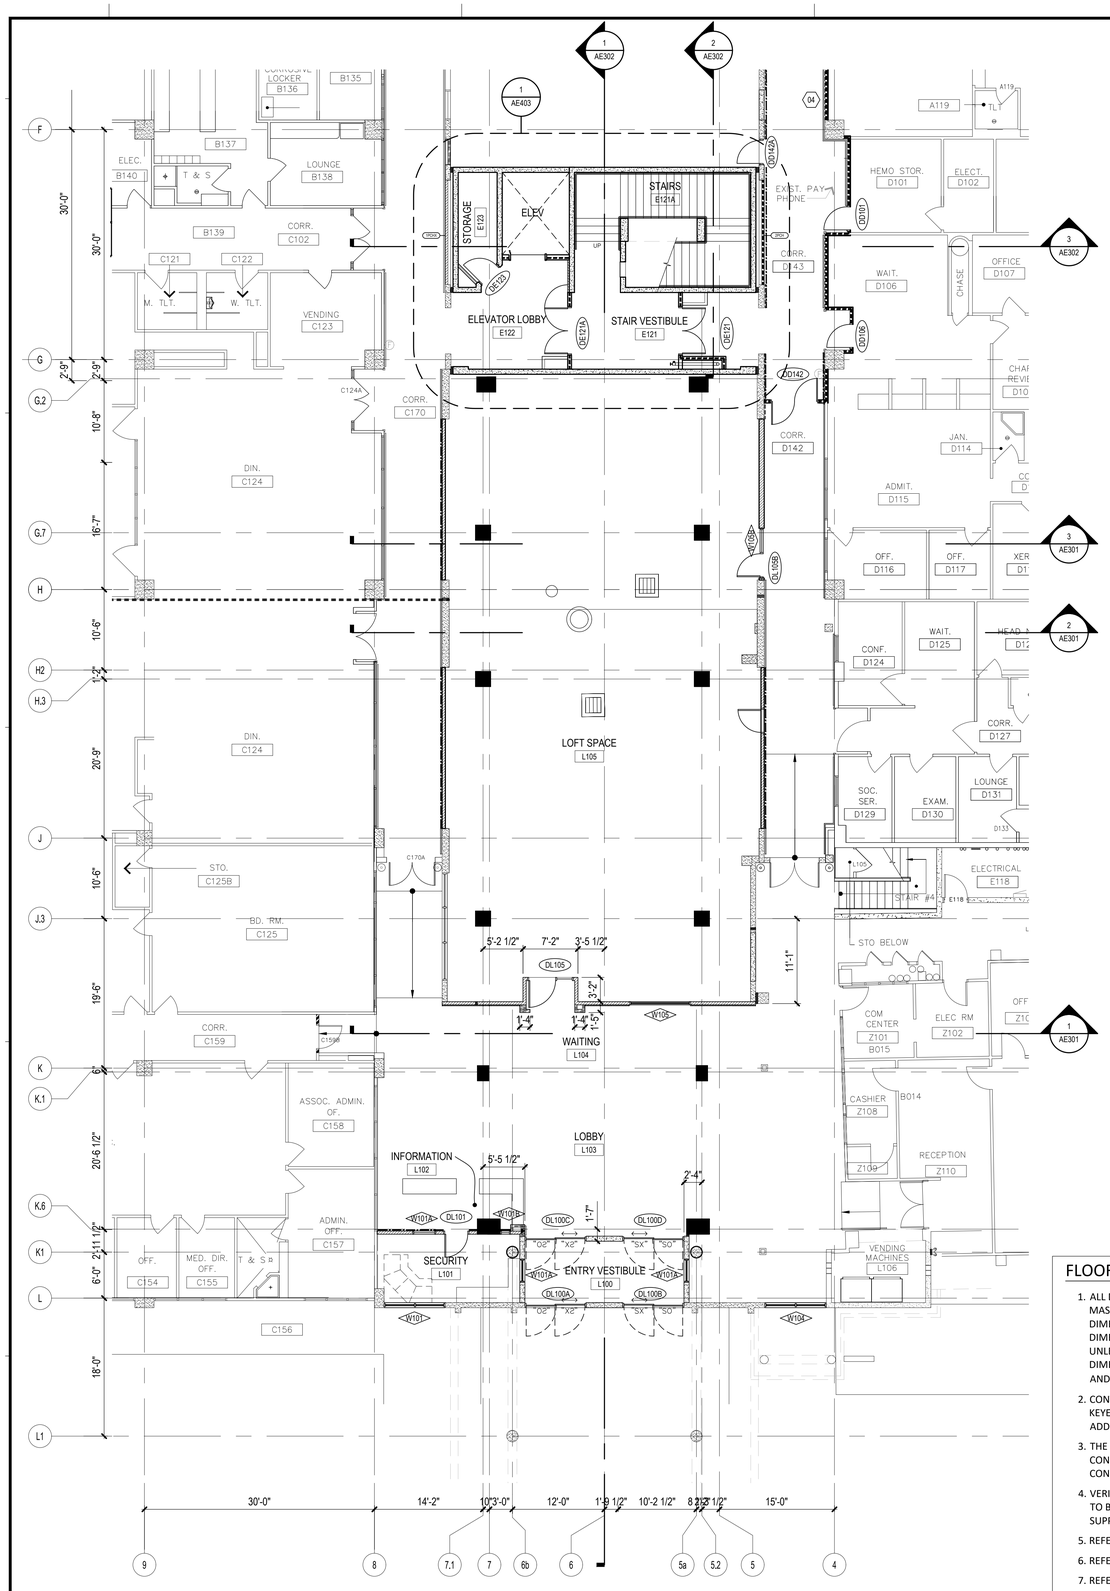
LOFT SPACE
L105
STAIRS
E121A
STAIR VESTIBULE
E121
ELEVATOR LOBBY
E122
STORAGE
E123
ELEV
ENTRY VESTIBULE
L100
SECURITY
L101
INFORMATION
L102
LOBBY
L103
WAITING
L104
SPECIAL SERVICES
E101
PHYSICAL THERAPY
MEDICAL RECORDS
ELEVATOR LOBBY
A180
TYP @ CORRIDOR
EXIST. ELEVATOR A
EXIST. PAY PHONE
HEMO STOR. D101
ELECT. D102
TRANSCRIBER D103
CHART REVIEW D105
OFFICE D107
WAIT. D106
CHASE
CLERKS D109
DIR. D110
ASST. DIR. D111
CHART REVIEW D108
LOUNGE D112
TOILET
GIFTS A118
STORAGE A120
DOC. LOUNGE A121
DOC. RECORDS A124
SUPPLY/ AUX. WORK ROOM A118B
OFF A122
MED SOCIETY A123
DICT. D104
TLT A125
EXERCISE A111
OCCUP. THERAPY A116
TRT A113
STO. A114
CL. UTIL A115
CORR. A112
WOMEN A102
MEN A102
STRESS TEST/ECHO E104
EEG E105
OFFICE E106
RECEP E107
LOUNGE E109
CLEAN UTILITY E111
MECH CHASE
ALC. STOR. B134
CORR. B183
CORR. A175
CORR. A117
CORR. A108
CORR. A103
LOCK. A104
HYD. A109
OFF. A105
OFF. A106
WAIT. A107
CORR. D143
CORR. D142
CORR. C170
CORR. C159
CORR. C102
CORR. C170
CORR. C124
CORR. D127
CONF. D124
WAIT. D125
ADMIT. D115
JAN. D114
OFF. D116
OFF. D117
SOC. SER. D129
EXAM. D130
LOUNGE D131
ELECTRICAL E118
STAIR #4
STO. BELOW
COM CENTER Z101
ELEC RM Z102
CASHIER Z108
RECEPTION Z110
VENDING MACHINES L106
B014
B015
ELEC. B140
LOUNGE B138
B139
B137
B135
LOCKER B136
C121
C122
M. TLT.
W. TLT.
VENDING C123
DIN. C124
STO. C125B
BD. RM. C125
ASSOC. ADMIN. OF. C158
ADMIN. OFF. C157
OFF. C154
MED. DIR. OFF. C155
T & S
C156
C159
C170A
DIN. C124
DA175
DA180A
DA180B
DA117A
DA117B
DA120
DA121
DA118
DA119A
DA119B
DA121A
DA121B
DA142
DA143
DA109
DA110
DA106
DA107
DA108
DA112
DA111
DA113
DA114
DA115
DA116
DA105
DA104
DA103
DA102
DA101
DA100
DA100A
DA100B
DA100C
DA100D
DL105
DL101
DL100C
DL100D
DL100A
DL100B
W105
W104
W101
W101A
W101B
W102
W103
W106
W107
PARTITION TYPE LEGEND

CONSTRUCTION TYPE — STUD SIZE or CHASE SIZE

FIRE RATING — 1 P 3 A1 — MODIFICATION(S)

FIRE RATING	CONSTRUCTION TYPE	STUD SIZE CODE
1 - 1 HOUR	C - CHASE PARTITION	H - 7/8" HAT CHANNEL
2 - 2 HOUR	CM - CMU (6=6", 8=8", 12=12")	1 - 1-5/8" METAL STUDS
3 - 3 HOUR	CO - CONCRETE	2 - 2-1/2" METAL STUDS
N - NON RATED	F - FURRING	3 - 3-5/8" METAL STUDS
	P - BASIC PARTITION	4 - 4" METAL STUDS
	S - SHAFT	6 - 6" METAL STUDS
	X - SPECIAL	8 - 8" METAL STUDS
	E - EXISTING	11 - (2) 3 5/8" METAL STUDS
		CH - 4" C-H STUDS

MODIFICATIONS

A1 - SOUND LEVEL 1, SEE DET 1/AE322
A2 - SOUND LEVEL 2, SEE DET 1/AE322
A3 - SOUND LEVEL 3, SEE DET 1/AE322

CB1 - CURB CONDITION 1, SEE DET 2/AE322
CB2 - CURB CONDITION 2, SEE DET 2/AE322
CB3 - CURB CONDITION 3, SEE DET 2/AE322

CT1 - CERAMIC TILE WAINSCOT AT ONE SIDE OF PARTITION, SEE INTERIOR ELEVATION FOR HEIGHT.
CT2 - CERAMIC TILE WAINSCOT AT BOTH SIDES OF PARTITION, SEE INTERIOR ELEVATION FOR HEIGHT.

SR - SMOKE RATED
PROVIDE PENETRATION FIRE STOPPING AT ALL SHEATHING, EDGES, BOUNDARIES, AND PENETRATIONS

PARTITION LEGEND

- TWO (2) HOUR RATED METAL STUD PARTITION / INFILL
- ONE (1) HOUR RATED METAL STUD PARTITION / INFILL
- NON-RATED PARTITION WITH 3-5/8" METAL STUDS, SEE PLAN FOR TYPE.
- NON-RATED PARTITION WITH 4" METAL STUDS, SEE PLAN FOR TYPE.
- NON-RATED CHASE PARTITION WITH 3-5/8" METAL STUDS, SEE PLAN FOR TYPE.
- NON-RATED FURRING WITH METAL STUDS/HAT CHANNEL, SEE PLAN FOR TYPE.
- NON-RATED CONCRETE RAIL INFILL WITH METAL STUDS FRAMING, SEE PLAN FOR TYPE.
- NON-RATED PARTITION, SOUND LEVEL, SEE PLAN FOR TYPE.
- CONCRETE WALL, SEE STRUCTURAL DRAWINGS FOR ADDITIONAL INFORMATION.

LEGEND:

- ▲ FIRE EXTINGUISHER
- ▲ FIRE EXTINGUISHER IN CABINET
  SM- SURFACE MOUNT
  SR- SEMI-RECESSED

FLOOR PLAN GENERAL NOTES:

1. ALL DIMENSIONS ARE TAKEN FROM GRID LINE, FACE OF CONCRETE AND MASONRY, FACE OF METAL STUD PARTITION, UNLESS OTHERWISE NOTED. CLEAR DIMENSIONS BETWEEN SURFACES WILL BE NOTED WHERE APPLICABLE. ALL DIMENSIONS REFERENCED HEREIN ARE IMPERIAL AND METRIC STANDARDS, UNLESS OTHERWISE NOTED. FOR THE PURPOSE OF THIS PROJECT, ALL DIMENSIONS HEREIN SHALL BE TREATED EQUALLY, WITHOUT HIERARCHY, AND/OR ORDER OF PRECEDENCE, UNLESS OTHERWISE NOTED.
2. CONTRACTOR SHALL NOT SCALE DRAWINGS. ONLY WRITTEN DIMENSIONS OR KEYED NOTES SHALL BE USED. CONTACT THE ARCHITECT IF CLARIFICATION OR ADDITIONAL INFORMATION IS REQUIRED.
3. THE DRAWINGS ARE SCHEMATIC IN NATURE. MODIFICATIONS IN DUCTS, PIPINE CONDUITS AND WIRING MAY BE REQUIRED TO ACCOMMODATE ACTUAL FIELD CONDITIONS.
4. VERIFY SIZE, LOCATION AND CHARACTERISTICS OF ALL WORK AND EQUIPMENT TO BE FURNISHED BY THE OWNER OR OTHERS, WITH THE MANUFACTURER OR SUPPLIER BEFORE CONSTRUCTION OR INSTALLATION.
5. REFER TO AE121 SERIES FOR REFLECTED CEILING PLANS.
6. REFER TO AE161 SERIES FOR FINISH FLOOR PLANS.
7. REFER TO AE401 SERIES FOR ENLARGED PLANS.
8. REFER TO AE601 AND AE602 FOR OPENING SCHEDULE.
9. REFER TO AE603 FOR ROOM FINISH SCHEDULE.
10. REFER TO AE604 AND AE605 FOR EQUIPMENT SCHEDULE.
11. REFER TO AE606 FOR ACCESSIBILITY SCHEDULE.
12. REFER TO AE607 FOR SIGN SCHEDULE.
13. REFER TO OTHER DISCIPLINE DRAWINGS FOR CIVIL, STRUCTURAL, FIRE PROTECTION, PLUMBING, MECHANICAL, ELECTRICAL AND COMMUNICATIONS SCOPE OF WORK AND ADDITIONAL REQUIREMENTS.

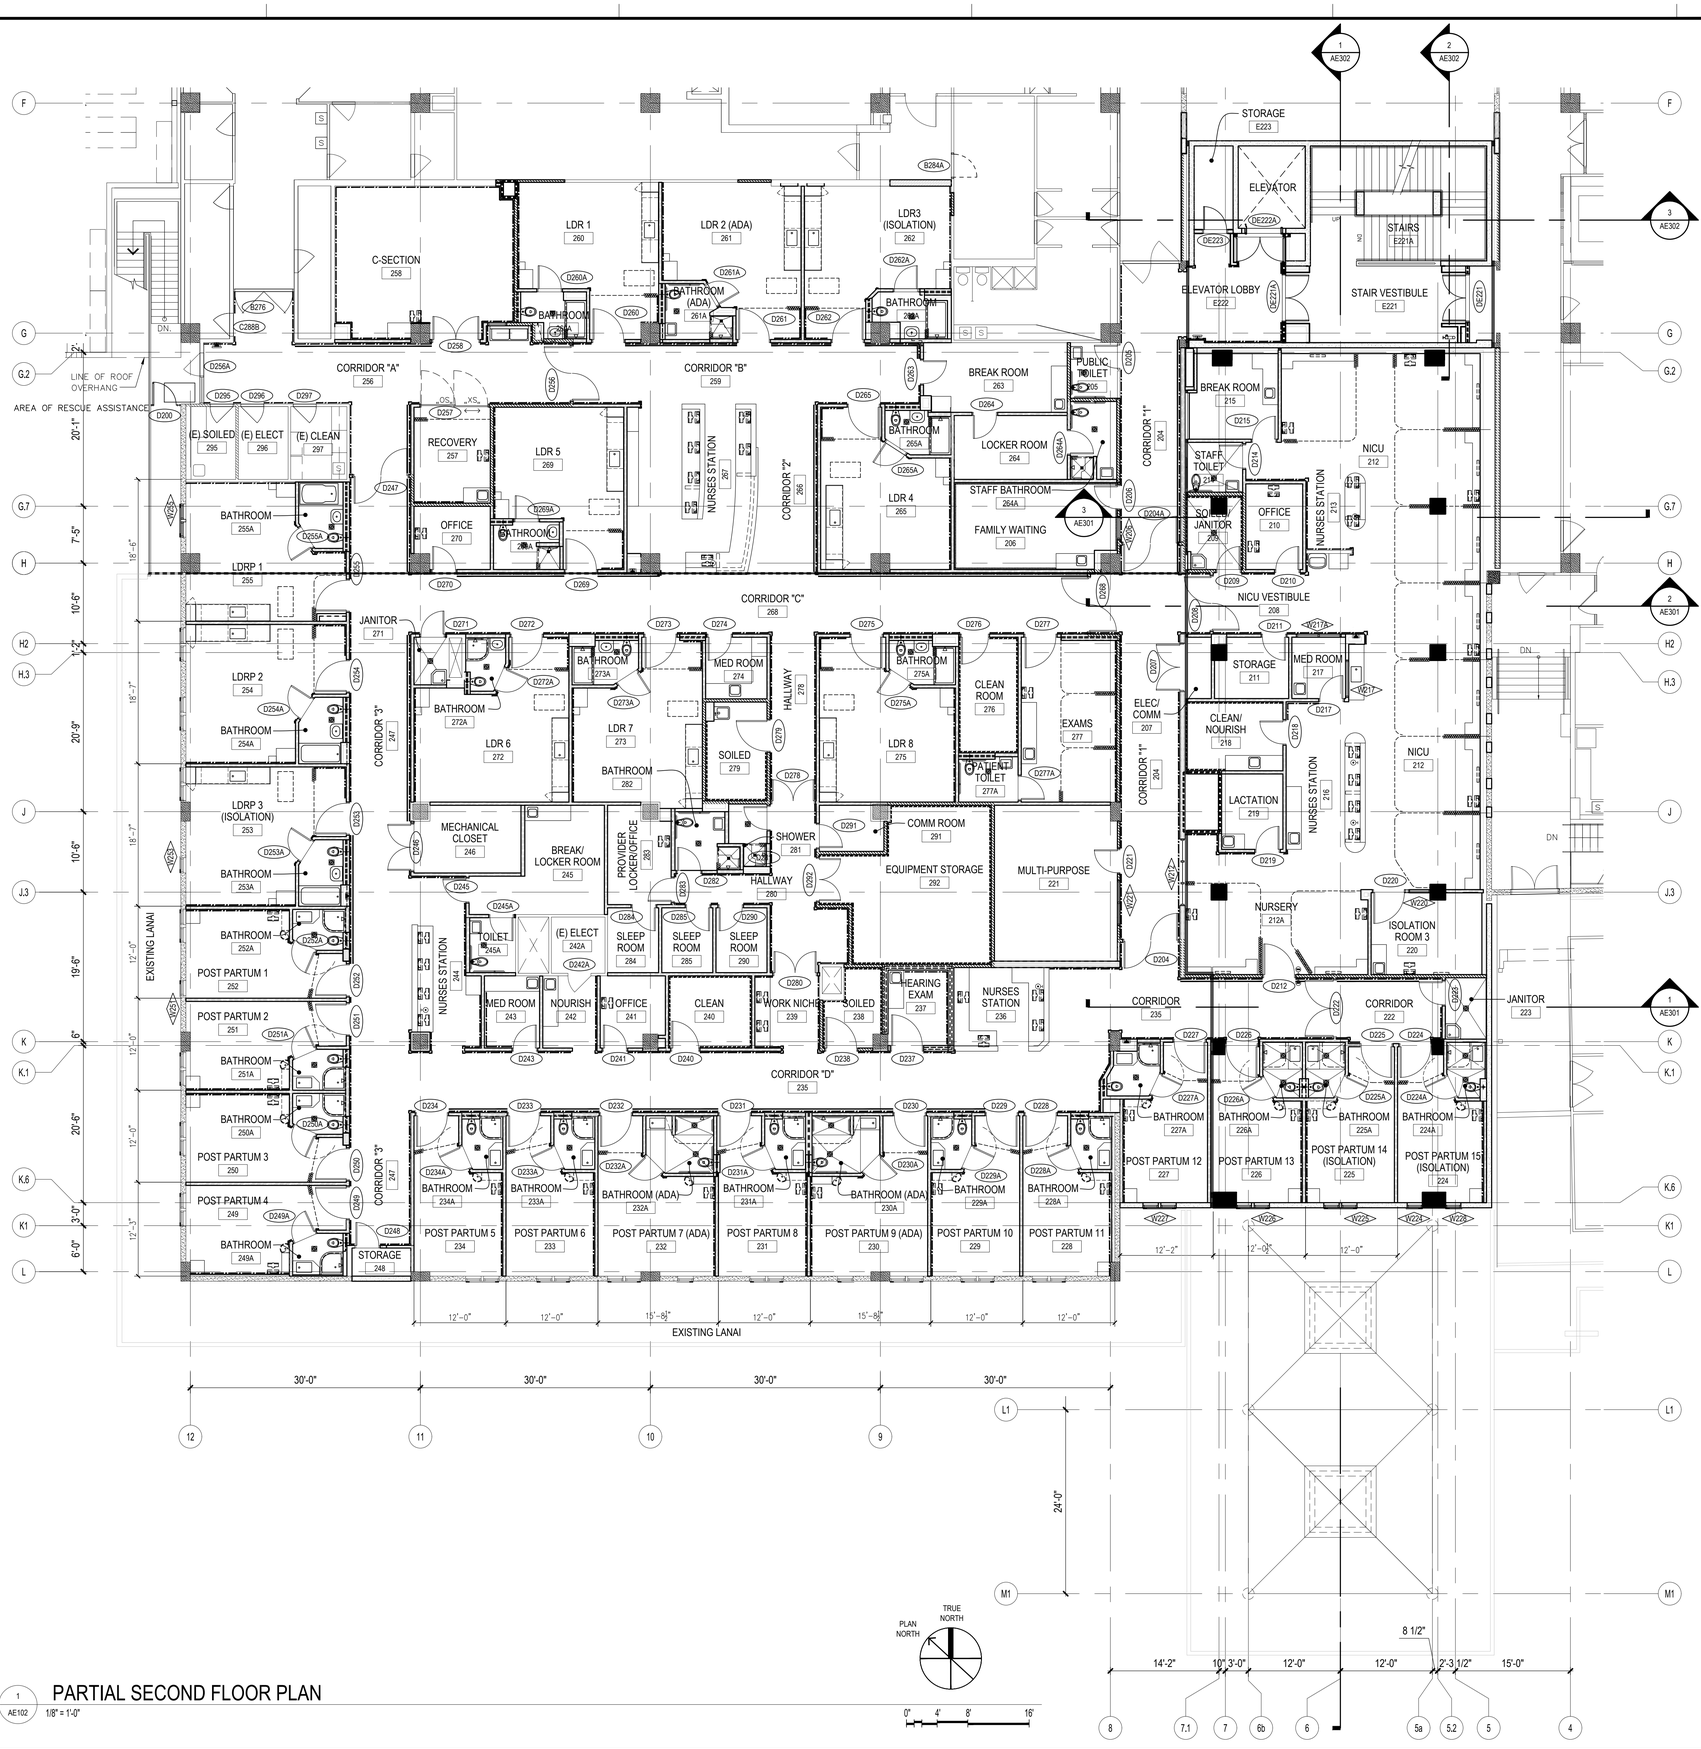

1 AE102 — PARTIAL SECOND FLOOR PLAN
1/8" = 1'-0"

RIM ARCHITECTS
GUAM | CALIFORNIA ALASKA HAWAII
316 HERNAN CORTEZ AVE
SUITE 300
HAGATNA, GUAM 96910
Phone: 671.477.2111
Fax: 671.477.2125
www.rimarchitects.com

I CERTIFY THAT THIS DRAWING WAS PREPARED BY ME OR UNDER MY RESPONSIBLE CONTROL

BRENT L. WIETE — CERTIFICATE No. 319 — EXP. 04.30.2025 — GUAM — REGISTERED ARCHITECT

AS DEFINED IN GUAM PUBLIC LAW 30-35, SECTION 33116

PERMIT SET

MCH RENOVATION PROJECT, GMHA 007-2014
GMHA FAMILY BIRTH CENTER
850 GOVERNOR CAMACHO ROAD, OKA, TAMUNING, GUAM 96913

PROJECT TITLE:
OWNER: GUAM MEMORIAL HOSPITAL AUTHORITY
SHEET TITLE: PARTIAL SECOND FLOOR PLAN

MARK	DATE	REVISION
1	1/31/2016	REVISION
2	4/8/2016	REVISION

MARK	DATE	DESCRIPTION

DATE : 2024.10.25
PROJECT NO : 144052.02
DRAWN BY : MDG
CHECKED BY : BLW
COPYRIGHT : 2024 RIM Architects

DWG NO: AE102

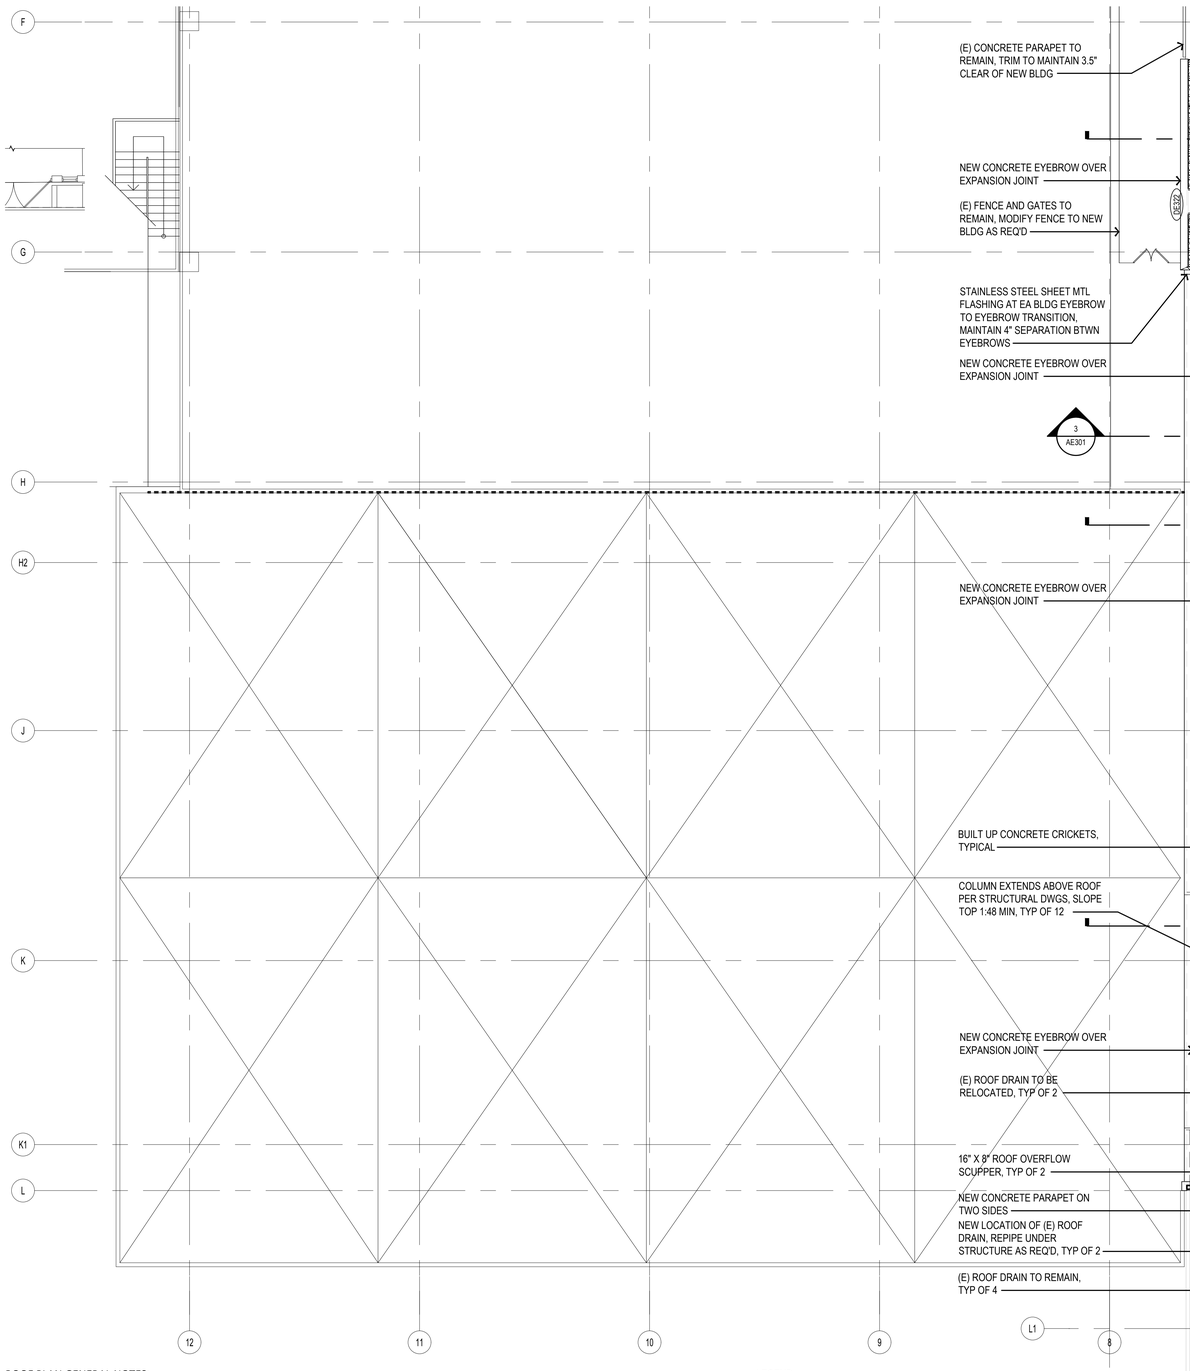

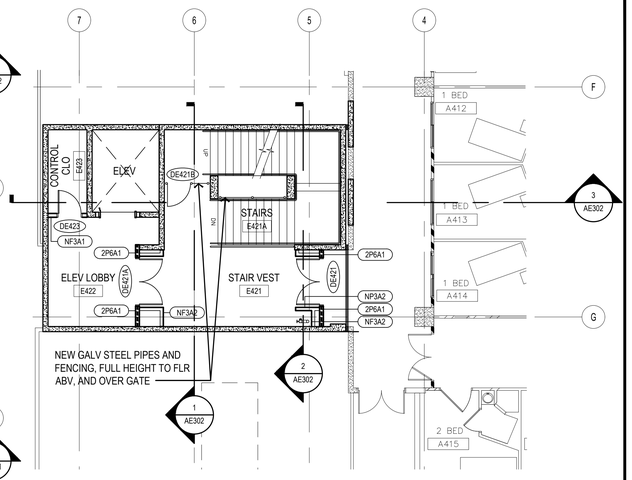

PARTIAL FOURTH FLOOR PLAN

2 AE103 — 1/8" = 1'-0"

0" 4' 8' 16'

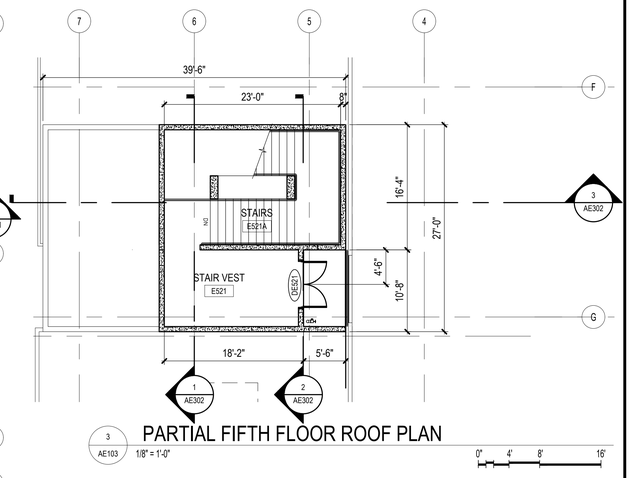

PARTIAL FIFTH FLOOR ROOF PLAN

3 AE103 — 1/8" = 1'-0"

0" 4' 8' 16'

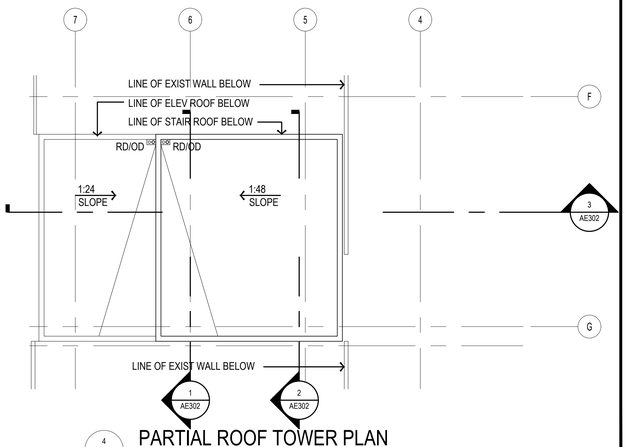

PARTIAL ROOF TOWER PLAN

4 AE103 — 1/8" = 1'-0"

0" 4' 8' 16'

ROOF PLAN GENERAL NOTES:

1. ALL DIMENSIONS ARE TAKEN FROM GRID LINE, FACE OF CONCRETE AND MASONRY, AND FACE OF METAL STUD PARTITION, UNLESS OTHERWISE NOTED. CLEAR DIMENSIONS ARE NOTED FROM MATERIAL FINISHES WHERE APPLICABLE.
2. CONTRACTOR SHALL NOT SCALE DRAWINGS. ONLY WRITTEN DIMENSIONS OR KEYED NOTES SHALL BE USED. CONTACT THE ARCHITECT IF CLARIFICATION OR ADDITIONAL INFORMATION IS REQUIRED.
3. THE DRAWINGS ARE SCHEMATIC IN NATURE. MODIFICATIONS IN DUCTS, PIPING CONDUITS AND WIRING MAY BE REQUIRED TO ACCOMMODATE ACTUAL FIELD CONDITIONS.
4. MEMBRANE ROOF ASSEMBLIES SHALL BE INSTALLED WITH A MINIMUM ¼" PER FOOT SLOPE TO DRAINS/SCUPPER, UNLESS OTHERWISE NOTED.
5. ALL EXTERIOR ROOFING ASSEMBLIES SHALL COMPLY WITH DESIGN WIND PRESSURES FOR SPECIFIED LOADING REQUIREMENTS INCLUDING ALL PARAPET COPING AND RELATED METAL FLASHING.
6. ALL LOUVERED WALL/FENCING, GATES AND ACCESSORIES SHALL COMPLY WITH DESIGN WIND PRESSURES FOR SPECIFIED LOADING REQUIREMENTS. COORDINATE STRUCTURAL SUPPORT WITH DESIGNER AND MANUFACTURER BEFORE CONSTRUCTION OR INSTALLATION.
7. VERIFY SIZE, LOCATION AND CHARACTERISTICS OF ALL WORK AND EQUIPMENT TO BE FURNISHED BY THE OWNER OR OTHERS, WITH THE MANUFACTURER OR SUPPLIER BEFORE CONSTRUCTION OR INSTALLATION.
8. ALL ROOF PLANS SHOW MOST MAJOR MECHANICAL, ELECTRICAL AND FIRE PROTECTION DEVICES. REFER TO MECHANICAL, ELECTRICAL AND FIRE PROTECTION DOCUMENTS FOR ADDITIONAL ROOF MOUNTED EQUIPMENT AND DEVICES.

LEGEND:

- ▲ FIRE EXTINGUISHER
- ▲ FIRE EXTINGUISHER IN CABINET
  - SM- SURFACE MOUNT
  - SR- SESMI-RECESSED

PLAN NORTH / TRUE NORTH

PARTIAL THIRD FLOOR AND ROOF PLAN

1 AE103 — 1/8" = 1'-0"

0" 4' 8' 16'

RIM ARCHITECTS
GUAM CALIFORNIA ALASKA HAWAII
316 HERNAN CORTEZ AVE
SUITE 300
HAGATNA, GUAM 96910
Phone: 671.477.2111
Fax: 671.477.2125
www.rimarchitects.com

I CERTIFY THAT THIS DRAWING WAS PREPARED BY ME OR UNDER MY RESPONSIBLE CONTROL

BRENT L. WISE CERTIFICATE No. 319 EXP. 04.30.2025 GUAM REGISTERED ARCHITECT

AS DEFINED IN GUAM PUBLIC LAW 30-35, SECTION 32116

PERMIT SET

MCH RENOVATION PROJECT, GMHA 007-2014
GMHA FAMILY BIRTH CENTER
850 GOVERNOR CAMACHO ROAD, OKA, TAMUNING, GUAM 96913

PROJECT TITLE:

OWNER: GUAM MEMORIAL HOSPITAL AUTHORITY

SHEET TITLE: PARTIAL THIRD, FOURTH AND UPPER ROOF PLAN

MARK	DATE	DESCRIPTION
1	1/31/2016	REVISION
2	4/8/2016	REVISION
3	10/27/2016	REVISION
6	1/3/2018	REVISION

DATE	:	2024.10.25
PROJECT NO	:	144052.02
DRAWN BY	:	MDG
CHECKED BY	:	BLW
COPYRIGHT	:	2024 RIM Architects

DWG NO: AE103

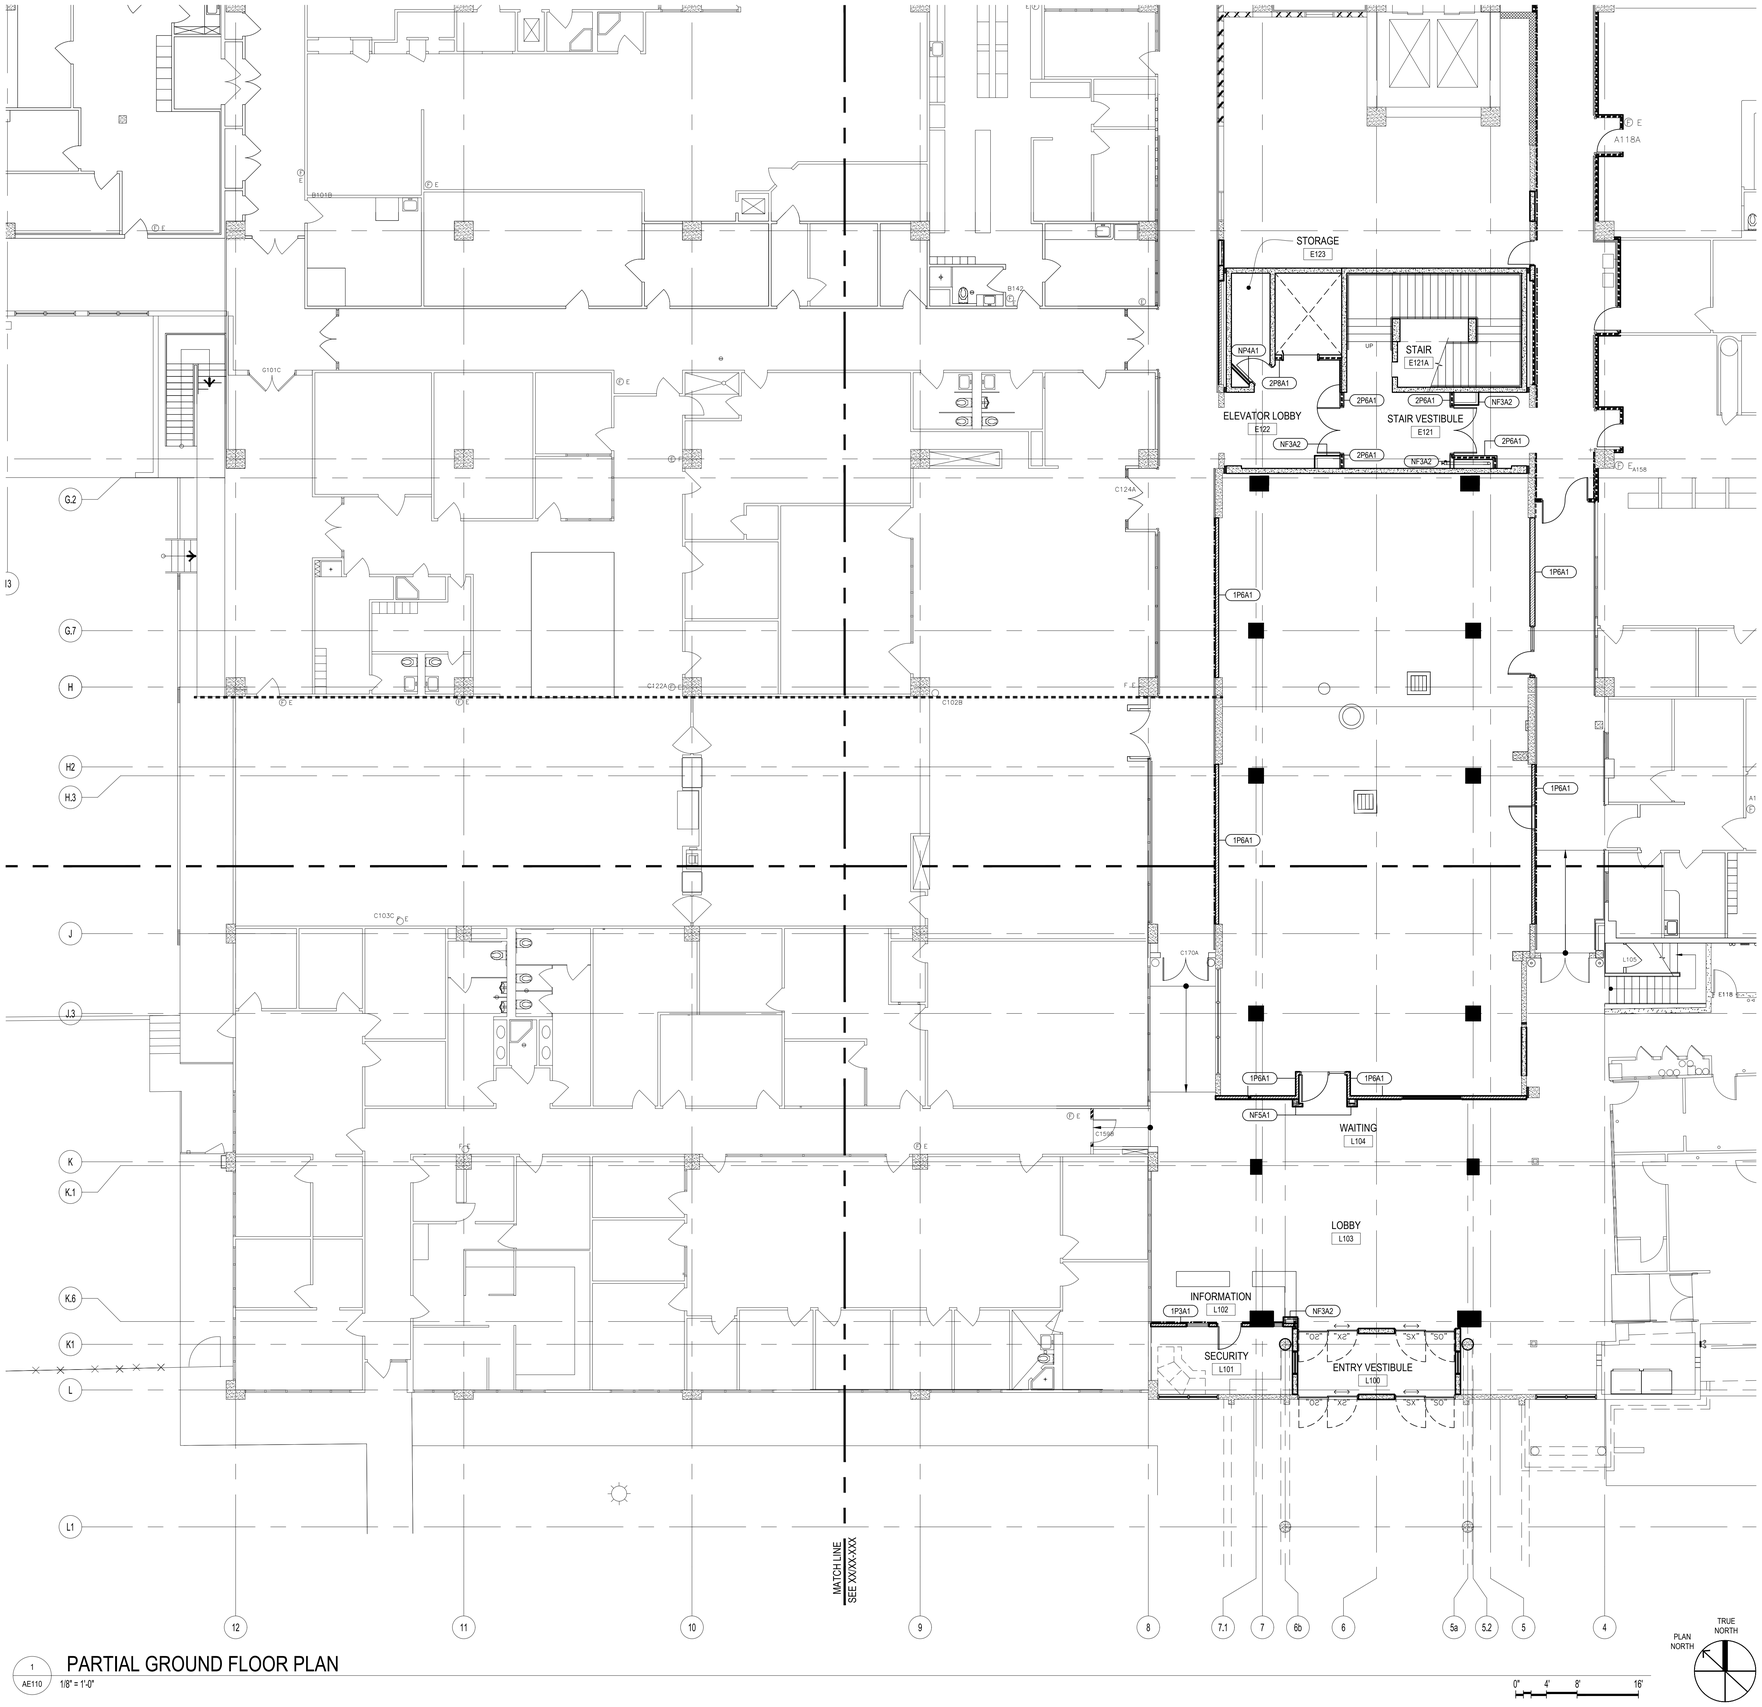

1 AE110 PARTIAL GROUND FLOOR PLAN

1/8" = 1'-0"

PARTITION TYPE LEGEND

CONSTRUCTION TYPE — STUD SIZE or CHASE SIZE

FIRE RATING — 1 P 3 A1 — MODIFICATION(S)

FIRE RATING	CONSTRUCTION TYPE	STUD SIZE CODE
1 - 1 HOUR	C - CHASE PARTITION	H - 7/8" HAT CHANNEL
2 - 2 HOUR	CM - CMU (6=6", 8=8", 12=12")	1 - 1-5/8" METAL STUDS
3 - 3 HOUR	CO - CONCRETE	2 - 2-1/2" METAL STUDS
N - NON RATED	F - FURRING	3 - 3-5/8" METAL STUDS
	P - BASIC PARTITION	4 - 4" METAL STUDS
	S - SHAFT	6 - 6" METAL STUDS
	X - SPECIAL	8 - 8" METAL STUDS
	E - EXISTING	11 - (2) 3 5/8" METAL STUDS
		CH - 4" C-H STUDS

MODIFICATIONS

A1 - SOUND LEVEL 1, SEE DET 1/AE322
A2 - SOUND LEVEL 2, SEE DET 1/AE322
A3 - SOUND LEVEL 3, SEE DET 1/AE322

CB1 - CURB CONDITION 1, SEE DET 2/AE322
CB2 - CURB CONDITION 2, SEE DET 2/AE322
CB3 - CURB CONDITION 3, SEE DET 2/AE322

CT1 - CERAMIC TILE WAINSCOT AT ONE SIDE OF PARTITION, SEE INTERIOR ELEVATION FOR HEIGHT.
CT2 - CERAMIC TILE WAINSCOT AT BOTH SIDES OF PARTITION, SEE INTERIOR ELEVATION FOR HEIGHT.

SR - SMOKE RATED PROVIDE PENETRATION FIRE STOPPING AT ALL SHEATHING, EDGES, BOUNDARIES, AND PENETRATIONS

PARTITION LEGEND

- TWO (2) HOUR RATED METAL STUD PARTITION / INFILL
- ONE (1) HOUR RATED METAL STUD PARTITION / INFILL
- NON-RATED PARTITION WITH 3-5/8" METAL STUDS, SEE PLAN FOR TYPE.
- NON-RATED PARTITION WITH 4" METAL STUDS, SEE PLAN FOR TYPE.
- NON-RATED CHASE PARTITION WITH 3-5/8" METAL STUDS, SEE PLAN FOR TYPE.
- NON-RATED FURRING WITH METAL STUDS/HAT CHANNEL, SEE PLAN FOR TYPE.
- NON-RATED CONCRETE RAIL INFILL WITH METAL STUDS FRAMING, SEE PLAN FOR TYPE.
- NON-RATED PARTITION, SOUND LEVEL, SEE PLAN FOR TYPE.
- CONCRETE WALL, SEE STRUCTURAL DRAWINGS FOR ADDITIONAL INFORMATION.

RIM ARCHITECTS
GUAM | CALIFORNIA ALASKA HAWAII
316 HERNAN CORTEZ AVE
SUITE 300
HAGATNA, GUAM 96910
Phone: 671.477.2111
Fax: 671.477.2125
www.rimarchitects.com

I CERTIFY THAT THIS DRAWING WAS PREPARED BY ME OR UNDER MY RESPONSIBLE CONTROL

BRENT L. WILSON CERTIFICATE No. 319 EXP. 04.30.2025 GUAM REGISTERED ARCHITECT

AS DEFINED IN GUAM PUBLIC LAW 30-35, SECTION 32116

PERMIT SET

MCH RENOVATION PROJECT, GMHA 007-2014
GMHA FAMILY BIRTH CENTER
850 GOVERNOR CAMACHO ROAD, OKA, TAMUNING, GUAM 96913

PROJECT TITLE:
OWNER: GUAM MEMORIAL HOSPITAL AUTHORITY
SHEET TITLE: ENLARGED GROUND FLOOR PLAN

1	1/31/2016	REVISION
6	1/3/2018	REVISION

MARK	DATE	DESCRIPTION
DATE	:	2024.10.25
PROJECT NO	:	144052.02
DRAWN BY	:	MDG
CHECKED BY	:	BLW
COPYRIGHT	:	2024 RIM Architects

DWG NO: AE110

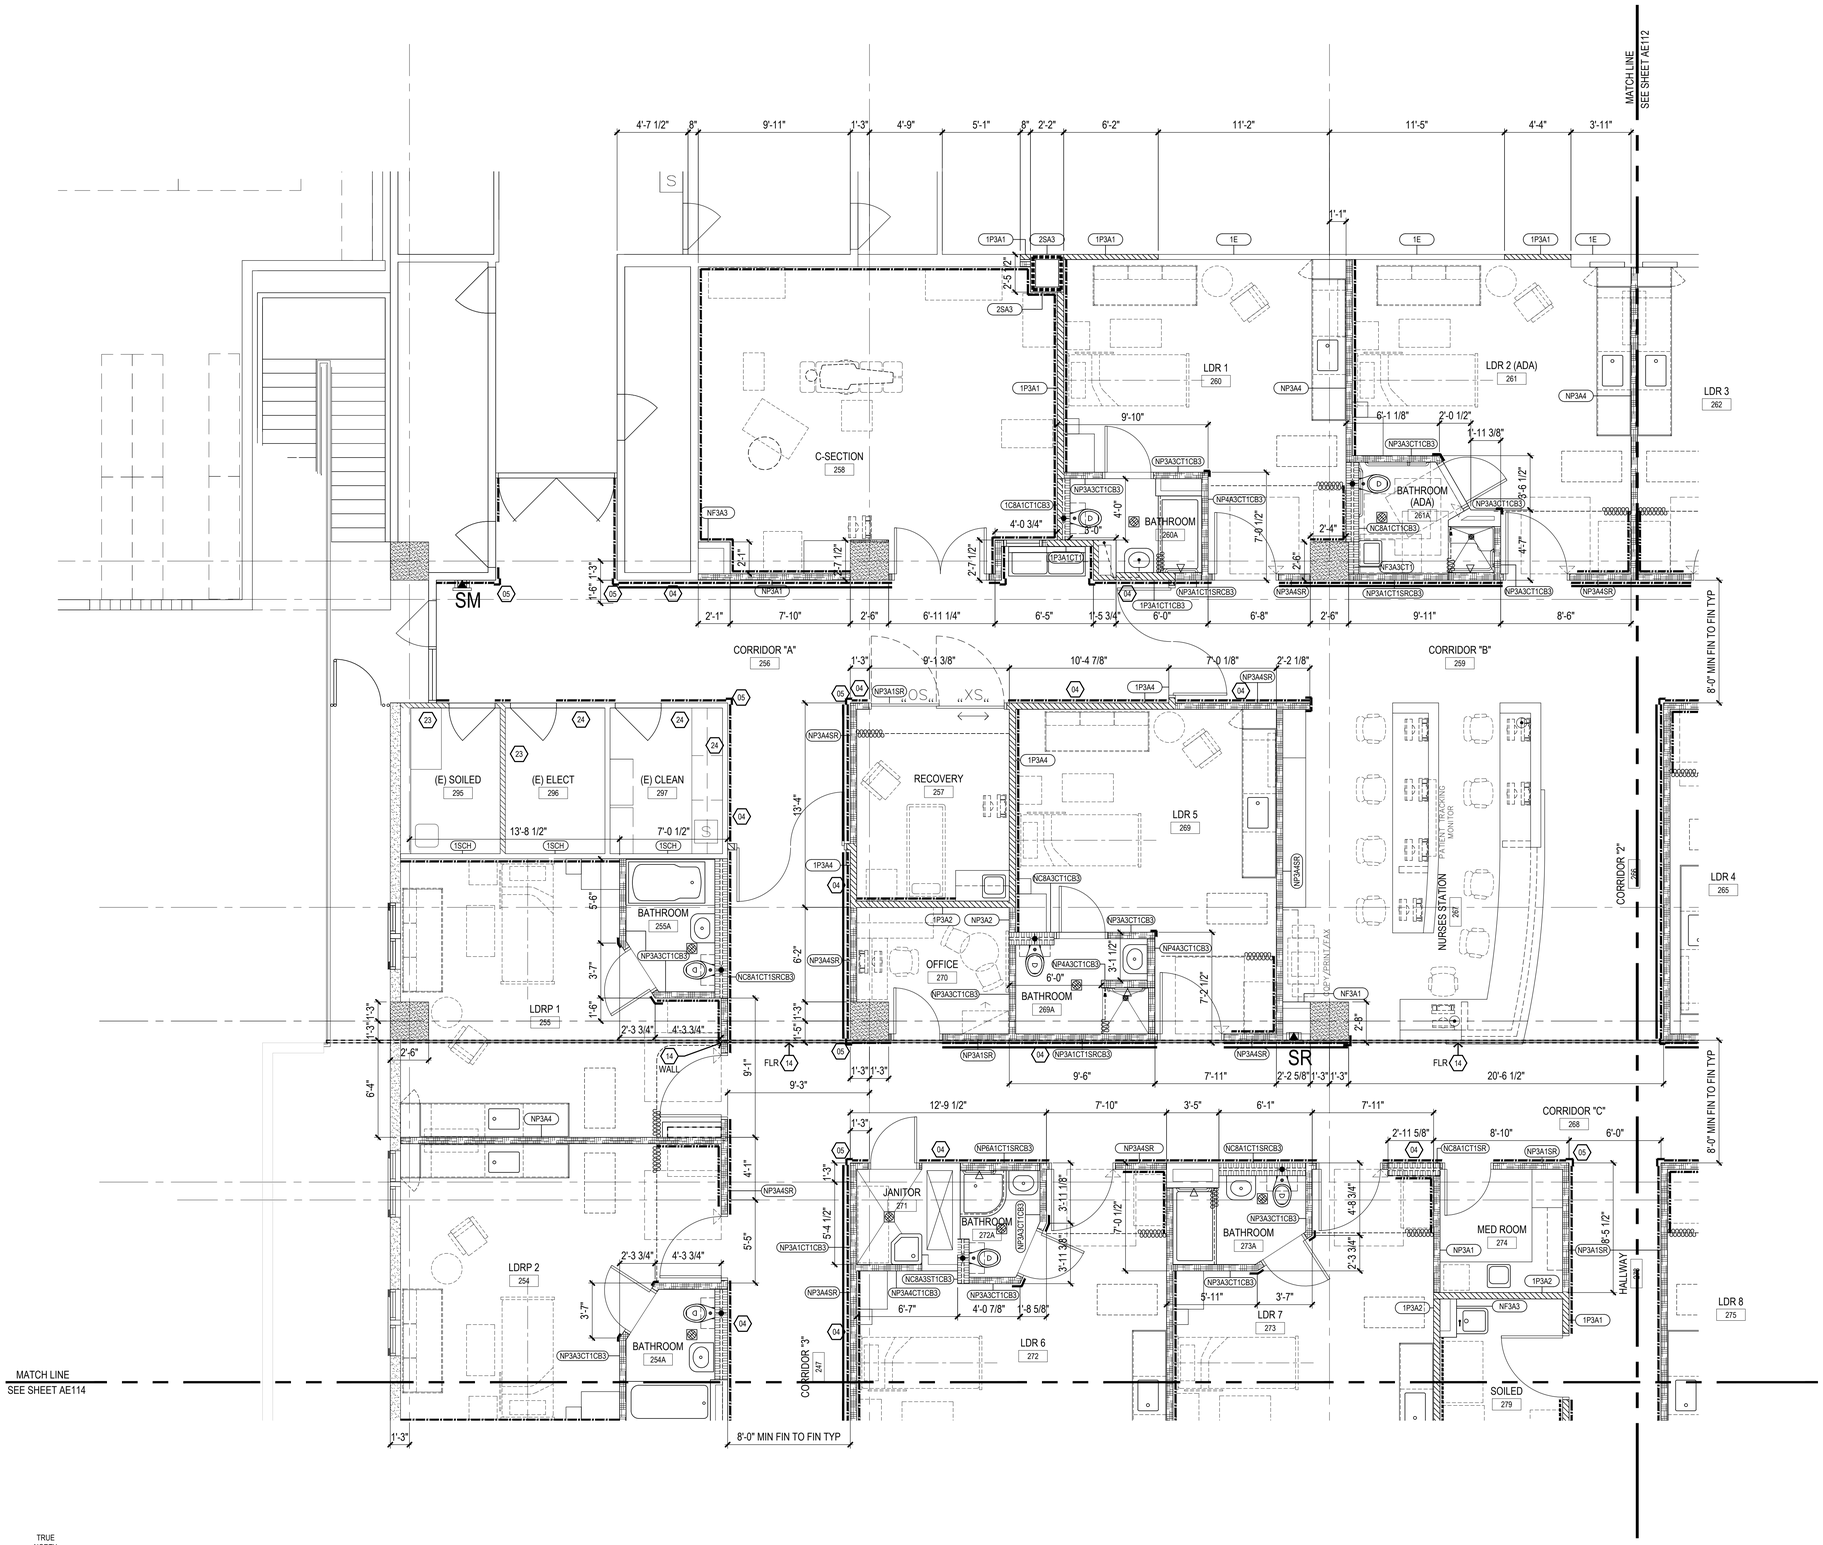

PARTITION TYPE LEGEND

CONSTRUCTION TYPE — STUD SIZE or CHASE SIZE
FIRE RATING — 1 P 3 A1 — MODIFICATION(S)

FIRE RATING
1 - 1 HOUR
2 - 2 HOUR
3 - 3 HOUR
N - NON RATED

CONSTRUCTION TYPE
C - CHASE PARTITION
CM - CMU (6=6", 8=8", 12=12")
CO - CONCRETE
F - FURRING
P - BASIC PARTITION
S - SHAFT
X - SPECIAL
E - EXISTING

STUD SIZE CODE
H - 7/8" HAT CHANNEL
1 - 1-5/8" METAL STUDS
2 - 2-1/2" METAL STUDS
3 - 3-5/8" METAL STUDS
4 - 4" METAL STUDS
6 - 6" METAL STUDS
8 - 8" METAL STUDS
11 - (2) 3 5/8" METAL STUDS
CH - 4" C-H STUDS

MODIFICATIONS
A1 - SOUND LEVEL 1, SEE DET 1/AE322
A2 - SOUND LEVEL 2, SEE DET 1/AE322
A3 - SOUND LEVEL 3, SEE DET 1/AE322

CB1 - CURB CONDITION 1, SEE DET 2/AE322
CB2 - CURB CONDITION 2, SEE DET 2/AE322
CB3 - CURB CONDITION 3, SEE DET 2/AE322

CT1 - CERAMIC TILE WAINSCOT AT ONE SIDE OF PARTITION, SEE INTERIOR ELEVATION FOR HEIGHT.
CT2 - CERAMIC TILE WAINSCOT AT BOTH SIDES OF PARTITION, SEE INTERIOR ELEVATION FOR HEIGHT.

SR - SMOKE RATED
PROVIDE PENETRATION FIRE STOPPING AT ALL SHEATHING, EDGES, BOUNDARIES, AND PENETRATIONS

PARTITION LEGEND

- TWO (2) HOUR RATED METAL STUD PARTITION / INFILL
- ONE (1) HOUR RATED METAL STUD PARTITION / INFILL
- NON-RATED PARTITION WITH 3-5/8" METAL STUDS, SEE PLAN FOR TYPE.
- NON-RATED PARTITION WITH 4" METAL STUDS, SEE PLAN FOR TYPE.
- NON-RATED CHASE PARTITION WITH 3-5/8" METAL STUDS, SEE PLAN FOR TYPE.
- NON-RATED FURRING WITH METAL STUDS/HAT CHANNEL, SEE PLAN FOR TYPE.
- NON-RATED CONCRETE RAIL INFILL WITH METAL STUDS FRAMING, SEE PLAN FOR TYPE.
- NON-RATED PARTITION, SOUND LEVEL, SEE PLAN FOR TYPE.
- CONCRETE WALL, SEE STRUCTURAL DRAWINGS FOR ADDITIONAL INFORMATION.

KEY NOTES

01 EXISTING WALL OPENING (CASE, DOOR, WINDOW ETC.) CONCRETE INFILL TO MATCH EXISTING WALL BEING INFILLED. SEE STRUCTURAL DRAWINGS FOR ADDITIONAL INFORMATION. FINISH TO MATCH ADJACENT SURFACES.

02 EXISTING WALL OPENING (CASE, DOOR, WINDOW ETC.) GYPBOARD WITH METAL STUD FRAMING TO MATCH EXISTING WALL TO BE INFILLED. FINISH TO MATCH ADJACENT SURFACES.

03 APPLY ONE (1) LAYER OF 5/8"I TYPE "X" GYPBOARD OVER EXISTING AND/OR INFILLED GYPBOARD STUD WALL AND EXISTING COLUMN AND/OR COLUMN FURRING.

04 PROVIDE AND INSTALL WALL GUARD. INSTALL CONTINUOUS SUPPORT BACKER AT GYPBOARD STUD WALL CONDITIONS. REFER TO SHEETS AE182 - AE185.

05 PROVIDE AND INSTALL CORNER WALL GUARD. REFER TO SHEETS AE182 - AE185.

06 CEMENT SLOPING MORTAR. 3/8" MIN. THICK. SAW CUT AND CHIP EXISTING CONCRETE FLOOR DECK TO ACCOMMODATE MORTAR THICKNESS.

07 PROVIDE AND INSTALL REQUIRED BACKER BOARD(S) FOR ALL EQUIPMENT FOR OWNER/FURNISH CONTRACTOR INSTALLED (OFCI) EQUIPMENT VERIFY & COORDINATE LOCATION AND MOUNTING HEIGHTS W/ OWNER'S REPRESENTATIVE AND/OR MANUFACTURER. VERIFY BACKER SIZE AND QUANTITY W/ EQUIPMENT MANUFACTURER.

08 PRIOR TO CASEWORK FABRICATION, COORDINATE REQUIRED OPENING (HEIGHT, WIDTH AND DEPTH) CLEARANCES, SUPPORT, VENTILATION ETC. OF SCHEDULED EQUIPMENT AND MAKE NECESSARY ADJUSTMENTS TO SHOP DRAWINGS FOR OWNER'S REPRESENTATIVE APPROVAL.

09 EQUIPMENT AS SCHEDULED. COORDINATE THE INSTALLATION AND LOCATION(S) OF EQUIPMENT UTILITIES (POWER, DATA, WATER SUPPLY, DRAIN, EXHAUST ETC) WITH EQUIPMENT MANUFACTURER, ELECTRICAL AND MECHANICAL DRAWINGS.

10 BASE / WAINSCOT AS SCHEDULED.

11 PAINTED GYPBOARD WALL, SEE PLAN FOR TYPE.

12 PAINTED GYPBOARD SOFFIT OVER CASEWORK AS DETAILED.

13 PAINTED GYPBOARD SOFFIT AS DETAILED. SEE CEILING PLAN FOR CONFIGURATION.

14 EXPANSION JOINT AND COVER AS DETAILED.

15 PROVIDE AND INSTALL CURTAIN TRACKS WITH CURTAIN HOOK HARDWARE REQUIRED PER CURTAIN/TRACK LENGTH. SEE CEILING PLAN FOR VARIOUS TRACK CONFIGURATIONS. CURTAINS ARE (OF/CI)

16 LIGHT FIXTURE, SEE ELECTRICAL DRAWINGS.

17 WORKTOP SUPPORT HARDWARE AS DETAILED.

18 WORKTOP WITH INTEGRAL SPLASH AS DETAILED.

19 SINK CASEWORK AND KNEE SPACE PANEL TO MEET ADAAG SECTIONS 306 AND 307.

20 PROVIDE AND INSTALL CASEWORK CABINET LOCKS. COORDINATE KEYING SCHEDULE WITH HOSPITAL. PROVIDE GRAND MASTER, MASTER AND DEPARTMENT LEVELS.

21 2" DEPRESSED SLAB, SEE STRUCTURAL DRAWINGS. SLOPE FLOORING TO DRAIN.

22 FIRE EXTINGUISHER AND CABINET AS SPECIFIED.

23 PROVIDE 1 HOUR FIRE RATED WALL. REPLACE EXIST GYP BD PANEL WITH TYPE 'X' GYP BD PANELS. CONFIRM THAT WALLS GO UP TO BOTTOM OF FLOOR/CEILING DECK ABOVE. SEAL ACCORDINGLY.

24 PROVIDE SMOKE SEALS AS SCHEDULED/SPECIFIED.

PLAN NORTH / TRUE NORTH

1 / AE111 ENLARGED SECOND FLOOR PLAN "A"
1/4" = 1'-0"
0' 2' 4' 8'

RIM ARCHITECTS
GUAM | CALIFORNIA ALASKA HAWAII
316 HERNAN CORTEZ AVE
SUITE 300
HAGATNA, GUAM 96910
Phone: 671.477.2111
Fax: 671.477.2125
www.rimarchitects.com

I CERTIFY THAT THIS DRAWING WAS PREPARED BY ME OR UNDER MY RESPONSIBLE CONTROL

BRENT L. WIESE CERTIFICATE No. 319 EXP. 04.30.2025 GUAM REGISTERED ARCHITECT

AS DEFINED IN GUAM PUBLIC LAW 30-35, SECTION 32116

PERMIT SET

MCH RENOVATION PROJECT, GMHA 007-2014
GMHA FAMILY BIRTH CENTER
850 GOVERNOR CAMACHO ROAD, OKA, TAMUNING, GUAM 96913

PROJECT TITLE:
OWNER: GUAM MEMORIAL HOSPITAL AUTHORITY
SHEET TITLE: ENLARGED SECOND FLOOR PLAN "A"

MARK	DATE	REVISION
1	1/31/2016	

DATE	2024.10.25
PROJECT NO	144052.02
DRAWN BY	MDG
CHECKED BY	BLW

COPYRIGHT 2024 RIM Architects

DWG NO: AE111

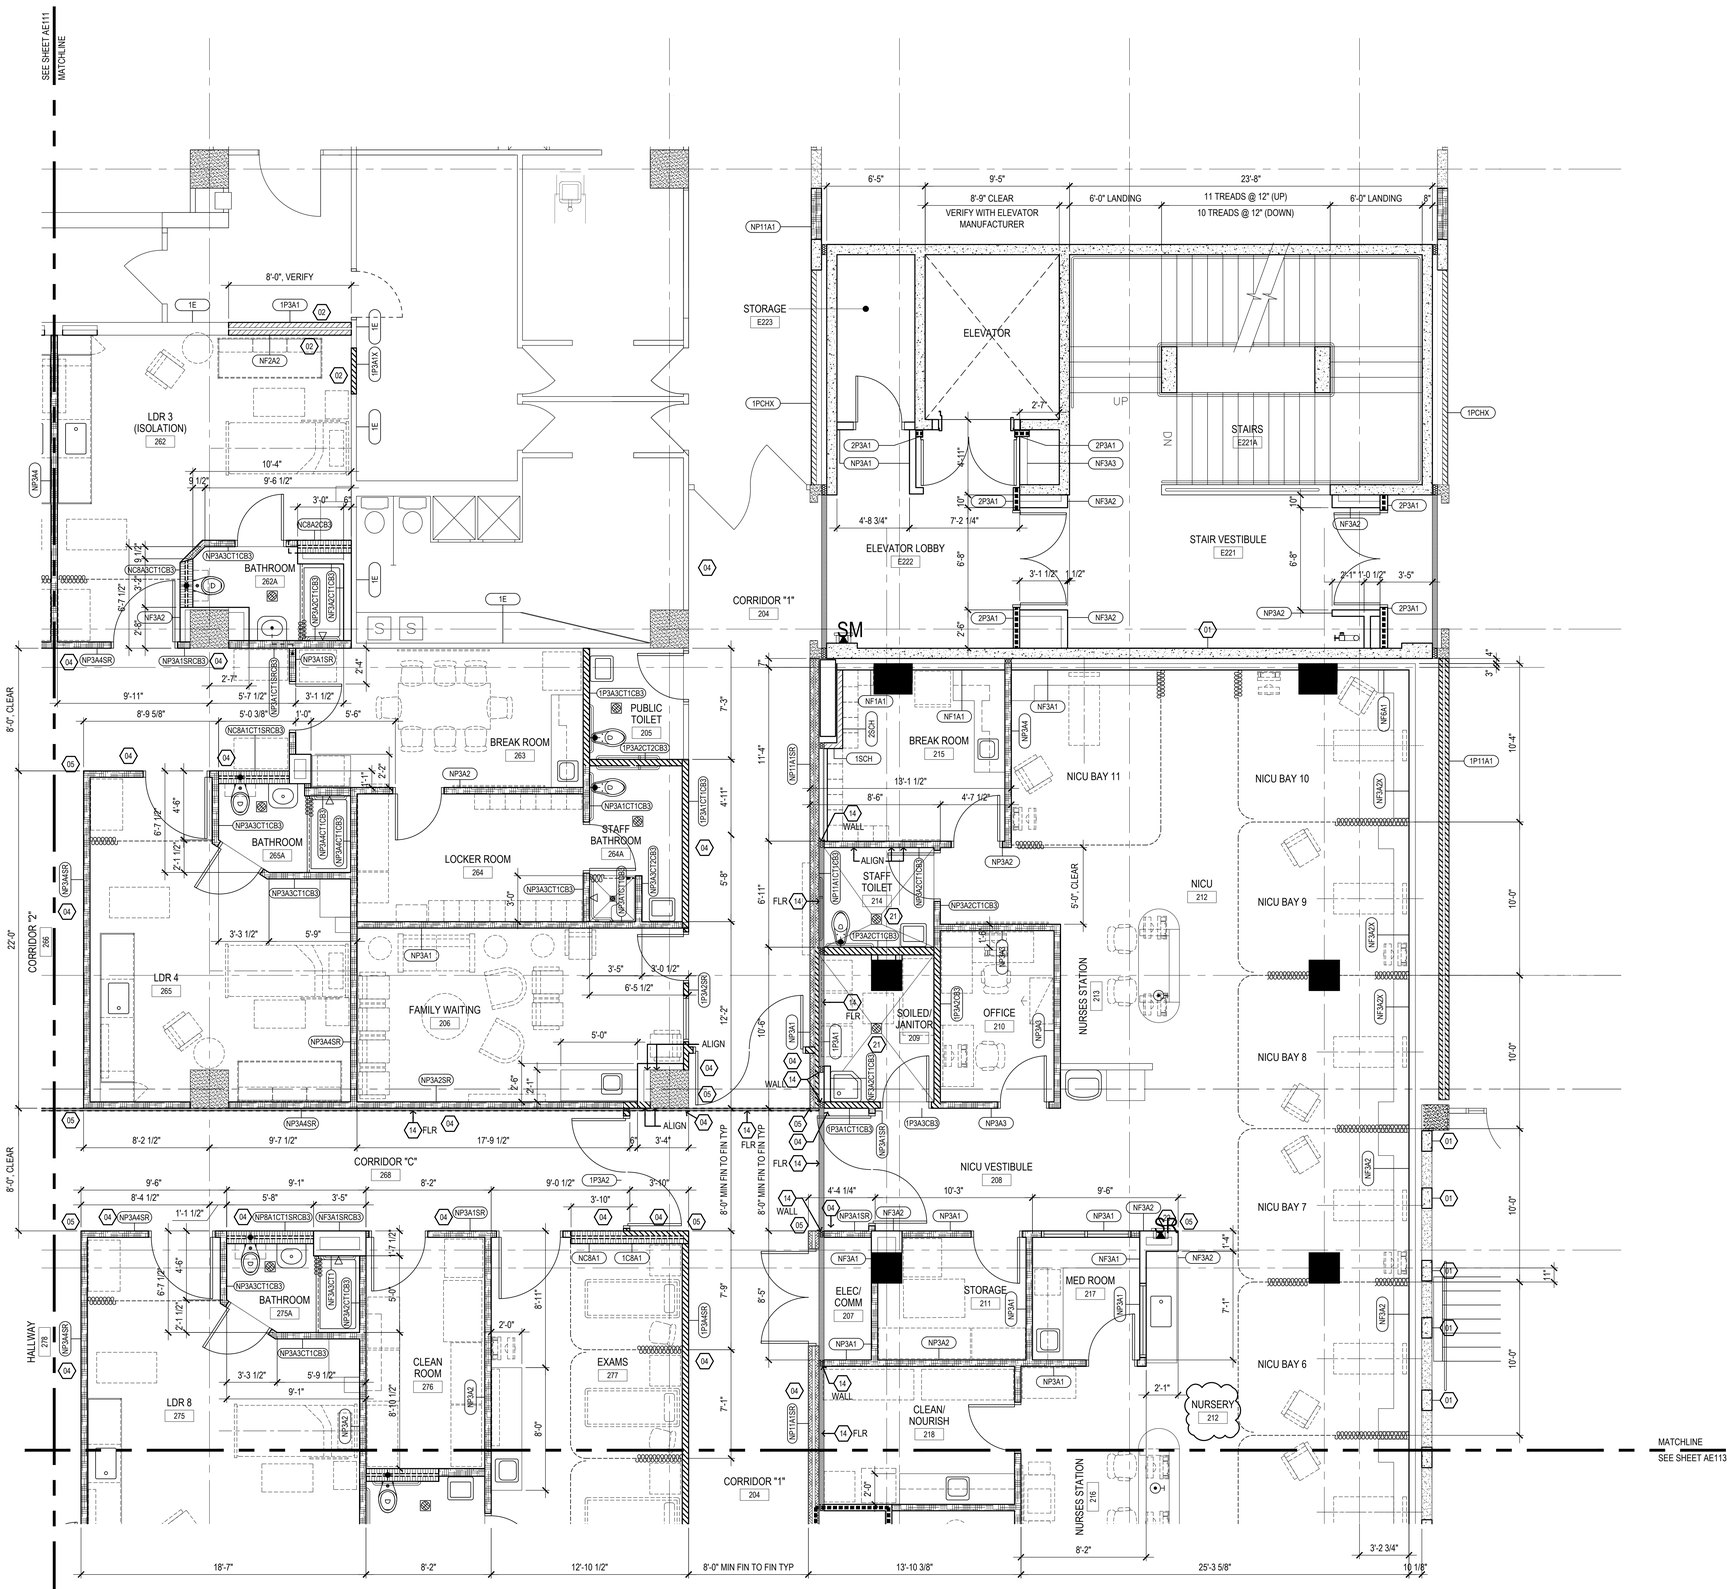

PLAN NORTH

TRUE NORTH

1 / AE112 ENLARGED SECOND FLOOR PLAN "B"

1/4" = 1'-0"

0' 2' 4' 8'

PARTITION TYPE LEGEND

CONSTRUCTION TYPE — STUD SIZE or CHASE SIZE

FIRE RATING — 1 P 3 A1 — MODIFICATION(S)

FIRE RATING	CONSTRUCTION TYPE	STUD SIZE CODE
1 - 1 HOUR	C - CHASE PARTITION	H - 7/8" HAT CHANNEL
2 - 2 HOUR	CM - CMU (6=6", 8=8", 12=12")	1 - 1-5/8" METAL STUDS
3 - 3 HOUR	CO - CONCRETE	2 - 2-1/2" METAL STUDS
N - NON RATED	F - FURRING	3 - 3-5/8" METAL STUDS
	P - BASIC PARTITION	4 - 4" METAL STUDS
	S - SHAFT	6 - 6" METAL STUDS
	X - SPECIAL	8 - 8" METAL STUDS
	E - EXISTING	11 - (2) 3 5/8" METAL STUDS
		CH - 4" C-H STUDS

MODIFICATIONS

A1 - SOUND LEVEL 1, SEE DET 1/AE322
A2 - SOUND LEVEL 2, SEE DET 1/AE322
A3 - SOUND LEVEL 3, SEE DET 1/AE322

CB1 - CURB CONDITION 1, SEE DET 2/AE322
CB2 - CURB CONDITION 2, SEE DET 2/AE322
CB3 - CURB CONDITION 3, SEE DET 2/AE322

CT1 - CERAMIC TILE WAINSCOT AT ONE SIDE OF PARTITION, SEE INTERIOR ELEVATION FOR HEIGHT.
CT2 - CERAMIC TILE WAINSCOT AT BOTH SIDES OF PARTITION, SEE INTERIOR ELEVATION FOR HEIGHT.

SR - SMOKE RATED
PROVIDE PENETRATION FIRE STOPPING AT ALL SHEATHING, EDGES, BOUNDARIES, AND PENETRATIONS

PARTITION LEGEND

- TWO (2) HOUR RATED METAL STUD PARTITION / INFILL
- ONE (1) HOUR RATED METAL STUD PARTITION / INFILL
- NON-RATED PARTITION WITH 3-5/8" METAL STUDS, SEE PLAN FOR TYPE.
- NON-RATED PARTITION WITH 4" METAL STUDS, SEE PLAN FOR TYPE.
- NON-RATED CHASE PARTITION WITH 3-5/8" METAL STUDS, SEE PLAN FOR TYPE.
- NON-RATED FURRING WITH METAL STUDS/HAT CHANNEL, SEE PLAN FOR TYPE.
- NON-RATED CONCRETE RAIL INFILL WITH METAL STUDS FRAMING, SEE PLAN FOR TYPE.
- NON-RATED PARTITION, SOUND LEVEL, SEE PLAN FOR TYPE.
- CONCRETE WALL, SEE STRUCTURAL DRAWINGS FOR ADDITIONAL INFORMATION.

KEY NOTES

01 EXISTING WALL OPENING (CASE, DOOR, WINDOW ETC.) CONCRETE INFILL TO MATCH EXISTING WALL BEING INFILLED. SEE STRUCTURAL DRAWINGS FOR ADDITIONAL INFORMATION. FINISH TO MATCH ADJACENT SURFACES.

02 EXISTING WALL OPENING (CASE, DOOR, WINDOW ETC.) GYPBOARD WITH METAL STUD FRAMING TO MATCH EXISTING WALL TO BE INFILLED. FINISH TO MATCH ADJACENT SURFACES.

03 APPLY ONE (1) LAYER OF 5/8"t TYPE "X" GYPBOARD OVER EXISTING AND/OR INFILLED GYPBOARD STUD WALL AND EXISTING COLUMN AND/OR COLUMN FURRING.

04 PROVIDE AND INSTALL WALL GUARD. INSTALL CONTINUOUS SUPPORT BACKER AT GYPBOARD STUD WALL CONDITIONS. REFER TO SHEETS AE182 - AE185.

05 PROVIDE AND INSTALL CORNER WALL GUARD. REFER TO SHEETS AE182 - AE185.

06 CEMENT SLOPING MORTAR. 3/8" MIN. THICK. SAW CUT AND CHIP EXISTING CONCRETE FLOOR DECK TO ACCOMMODATE MORTAR THICKNESS.

07 PROVIDE AND INSTALL REQUIRED BACKER BOARD(S) FOR ALL EQUIPMENT.FOR OWNER/FURNISH CONTRACTOR INSTALLED (OF/CI) EQUIPMENT VERIFY & COORDINATE LOCATION AND MOUNTING HEIGHTS W/ OWNER'S REPRESENTATIVE AND/OR MANUFACTURER. VERIFY BACKER SIZE AND QUANTITY W/ EQUIPMENT MANUFACTURER.

08 PRIOR TO CASEWORK FABRICATION, COORDINATE REQUIRED OPENING (HEIGHT, WIDTH AND DEPTH) CLEARANCES, SUPPORT, VENTILATION ETC. OF SCHEDULED EQUIPMENT AND MAKE NECESSARY ADJUSTMENTS TO SHOP DRAWINGS FOR OWNER'S REPRESENTATIVE APPROVAL.

09 EQUIPMENT AS SCHEDULED. COORDINATE THE INSTALLATION AND LOCATION(S) OF EQUIPMENT UTILITIES (POWER, DATA, WATER SUPPLY, DRAIN, EXHAUST ETC) WITH EQUIPMENT MANUFACTURER, ELECTRICAL AND MECHANICAL DRAWINGS.

10 BASE / WAINSCOT AS SCHEDULED.

11 PAINTED GYPBOARD WALL, SEE PLAN FOR TYPE.

12 PAINTED GYPBOARD SOFFIT OVER CASEWORK AS DETAILED.

13 PAINTED GYPBOARD SOFFIT AS DETAILED. SEE CEILING PLAN FOR CONFIGURATION.

14 EXPANSION JOINT AND COVER AS DETAILED.

15 PROVIDE AND INSTALL CURTAIN TRACKS WITH CURTAIN HOOK HARDWARE REQUIRED PER CURTAIN/TRACK LENGTH. SEE CEILING PLAN FOR VARIOUS TRACK CONFIGURATIONS. CURTAINS ARE (OF/CI)

16 LIGHT FIXTURE, SEE ELECTRICAL DRAWINGS.

17 WORKTOP SUPPORT HARDWARE AS DETAILED.

18 WORKTOP WITH INTEGRAL SPLASH AS DETAILED.

19 SINK CASEWORK AND KNEE SPACE PANEL TO MEET ADAAG SECTIONS 306 AND 307.

20 PROVIDE AND INSTALL CASEWORK CABINET LOCKS. COORDINATE KEYING SCHEDULE WITH HOSPITAL. PROVIDE GRAND MASTER, MASTER AND DEPARTMENT LEVELS.

21 2" DEPRESSED SLAB, SEE STRUCTURAL DRAWINGS. SLOPE FLOORING TO DRAIN.

22 FIRE EXTINGUISHER AND CABINET AS SPECIFIED.

RIM ARCHITECTS
GUAM | CALIFORNIA ALASKA HAWAII
316 HERNAN CORTEZ AVE
SUITE 300
HAGATNA, GUAM 96910
Phone: 671.477.2111
Fax: 671.477.2125
www.rimarchitects.com

I CERTIFY THAT THIS DRAWING WAS PREPARED BY ME OR UNDER MY RESPONSIBLE CONTROL

BRENT L. WILSON CERTIFICATE No. 319 EXP. 04.30.2025 GUAM REGISTERED ARCHITECT

AS DEFINED IN GUAM PUBLIC LAW 30-35, SECTION 32116

PERMIT SET

MCH RENOVATION PROJECT, GMHA 007-2014
GMHA FAMILY BIRTH CENTER
850 GOVERNOR CAMACHO ROAD, OKA, T.AMUNING, GUAM 96913

PROJECT TITLE:
OWNER: GUAM MEMORIAL HOSPITAL AUTHORITY
SHEET TITLE: ENLARGED SECOND FLOOR PLAN "B"

MARK	DATE	DESCRIPTION
1	1/31/2016	REVISION
3	10/27/2016	REVISION
6	12/21/2017	REVISION

DATE	: 2024.10.25
PROJECT NO	: 144052.02
DRAWN BY	: MDG
CHECKED BY	: BLW

COPYRIGHT : 2024 RIM Architects

DWG NO: AE112

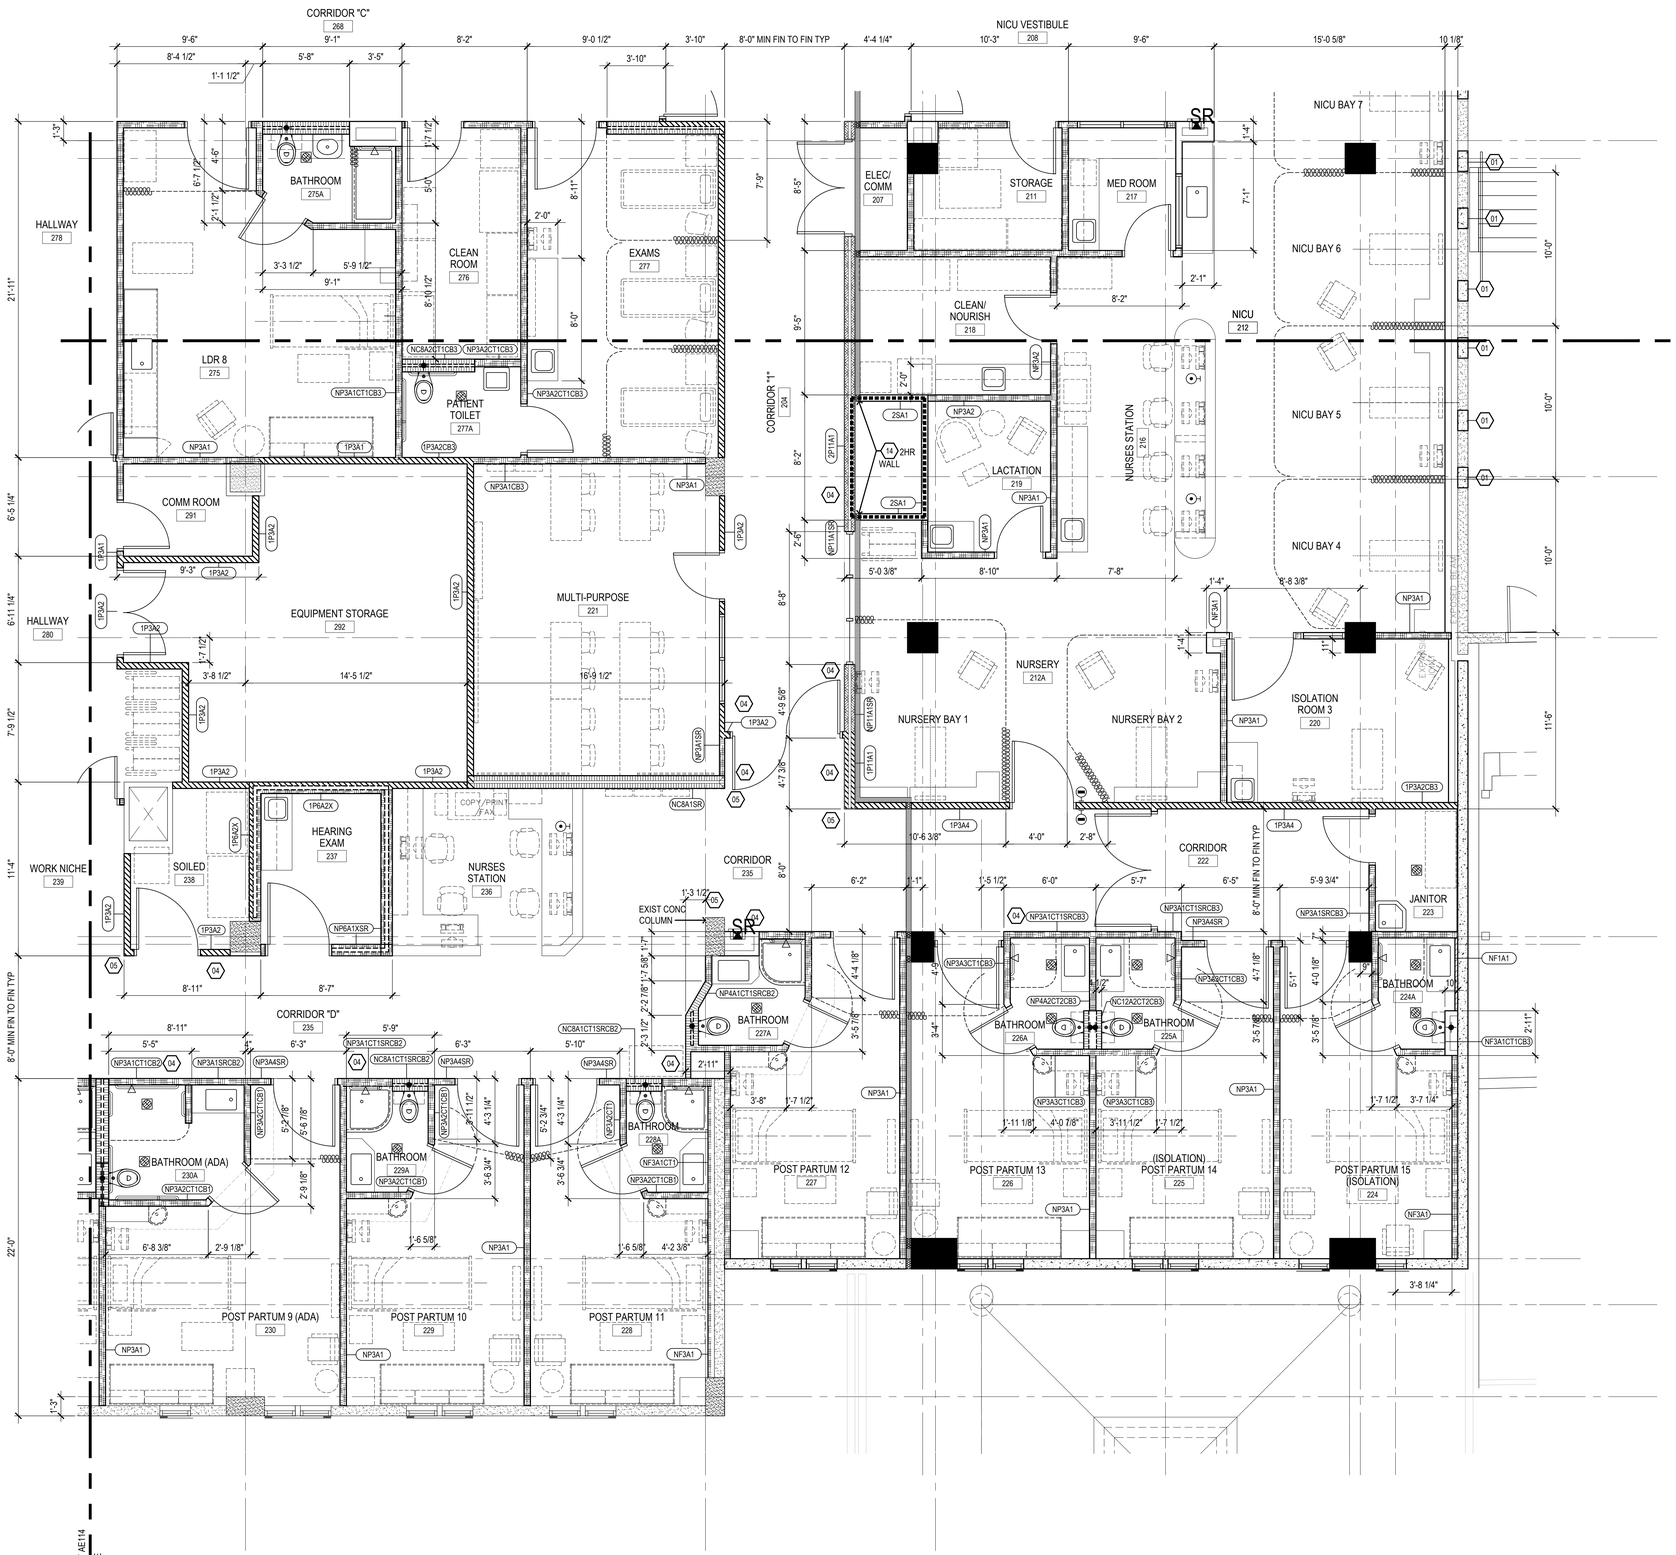

ENLARGED SECOND FLOOR PLAN "C"

PARTITION TYPE LEGEND

CONSTRUCTION TYPE — STUD SIZE or CHASE SIZE
FIRE RATING — 1 P 3 A1 — MODIFICATION(S)

FIRE RATING
1 - 1 HOUR
2 - 2 HOUR
3 - 3 HOUR
N - NON RATED

CONSTRUCTION TYPE
C - CHASE PARTITION
CM - CMU
CO - CONCRETE
F - FURRING
P - BASIC PARTITION
S - SHAFT
X - SPECIAL
E - EXISTING

STUD SIZE CODE
H - 7/8" HAT CHANNEL
1 - 1-5/8" METAL STUDS
2 - 2-1/2" METAL STUDS
3 - 3-5/8" METAL STUDS
4 - 4" METAL STUDS
6 - 6" METAL STUDS
8 - 8" METAL STUDS
11 - (2) 3 5/8" METAL STUDS
CH - 4" C-H STUDS

MODIFICATIONS
A1 - SOUND LEVEL 1, SEE DET 1/AE322
A2 - SOUND LEVEL 2, SEE DET 1/AE322
A3 - SOUND LEVEL 3, SEE DET 1/AE322

CB1 - CURB CONDITION 1, SEE DET 2/AE322
CB2 - CURB CONDITION 2, SEE DET 2/AE322
CB3 - CURB CONDITION 3, SEE DET 2/AE322

CT1 - CERAMIC TILE WAINSCOT AT ONE SIDE OF PARTITION, SEE INTERIOR ELEVATION FOR HEIGHT.
CT2 - CERAMIC TILE WAINSCOT AT BOTH SIDES OF PARTITION, SEE INTERIOR ELEVATION FOR HEIGHT.

SR - SMOKE RATED
PROVIDE PENETRATION FIRE STOPPING AT ALL SHEATHING, EDGES, BOUNDARIES, AND PENETRATIONS

PARTITION LEGEND

- TWO (2) HOUR RATED METAL STUD PARTITION / INFILL
- ONE (1) HOUR RATED METAL STUD PARTITION / INFILL
- NON-RATED PARTITION WITH 3-5/8" METAL STUDS, SEE PLAN FOR TYPE.
- NON-RATED PARTITION WITH 4" METAL STUDS, SEE PLAN FOR TYPE.
- NON-RATED CHASE PARTITION WITH 3-5/8" METAL STUDS, SEE PLAN FOR TYPE.
- NON-RATED FURRING WITH METAL STUDS/HAT CHANNEL, SEE PLAN FOR TYPE.
- NON-RATED CONCRETE RAIL INFILL WITH METAL STUDS FRAMING, SEE PLAN FOR TYPE.
- NON-RATED PARTITION, SOUND LEVEL, SEE PLAN FOR TYPE.
- CONCRETE WALL, SEE STRUCTURAL DRAWINGS FOR ADDITIONAL INFORMATION.

KEY NOTES

01 EXISTING WALL OPENING (CASE, DOOR, WINDOW ETC.) CONCRETE INFILL TO MATCH EXISTING WALL BEING INFILLED. SEE STRUCTURAL DRAWINGS FOR ADDITIONAL INFORMATION. FINISH TO MATCH ADJACENT SURFACES.

02 EXISTING WALL OPENING (CASE, DOOR, WINDOW ETC.) GYPBOARD WITH METAL STUD FRAMING TO MATCH EXISTING WALL TO BE INFILLED. FINISH TO MATCH ADJACENT SURFACES.

03 APPLY ONE (1) LAYER OF 5/8"I TYPE "X" GYPBOARD OVER EXISTING AND/OR INFILLED GYPBOARD STUD WALL AND EXISTING COLUMN AND/OR COLUMN FURRING.

04 PROVIDE AND INSTALL WALL GUARD. INSTALL CONTINUOUS SUPPORT BACKER AT GYPBOARD STUD WALL CONDITIONS. REFER TO SHEETS AE182 - AE185.

05 PROVIDE AND INSTALL CORNER WALL GUARD. REFER TO SHEETS AE182 - AE185.

06 CEMENT SLOPING MORTAR, 3/8" MIN. THICK. SAW CUT AND CHIP EXISTING CONCRETE FLOOR DECK TO ACCOMMODATE MORTAR THICKNESS.

07 PROVIDE AND INSTALL REQUIRED BACKER BOARD(S) FOR ALL EQUIPMENT.FOR OWNER/FURNISH CONTRACTOR INSTALLED (OF/CI) EQUIPMENT VERIFY & COORDINATE LOCATION AND MOUNTING HEIGHTS W/ OWNER'S REPRESENTATIVE AND/OR MANUFACTURER. VERIFY BACKER SIZE AND QUANTITY W/ EQUIPMENT MANUFACTURER.

08 PRIOR TO CASEWORK FABRICATION, COORDINATE REQUIRED OPENING (HEIGHT, WIDTH AND DEPTH) CLEARANCES, SUPPORT, VENTILATION ETC. OF SCHEDULED EQUIPMENT AND MAKE NECESSARY ADJUSTMENTS TO SHOP DRAWINGS FOR OWNER'S REPRESENTATIVE APPROVAL.

09 EQUIPMENT AS SCHEDULED. COORDINATE THE INSTALLATION AND LOCATION(S) OF EQUIPMENT UTILITIES (POWER, DATA, WATER SUPPLY, DRAIN, EXHAUST ETC) WITH EQUIPMENT MANUFACTURER, ELECTRICAL AND MECHANICAL DRAWINGS.

10 BASE / WAINSCOT AS SCHEDULED.

11 PAINTED GYPBOARD WALL, SEE PLAN FOR TYPE.

12 PAINTED GYPBOARD SOFFIT OVER CASEWORK AS DETAILED.

13 PAINTED GYPBOARD SOFFIT AS DETAILED. SEE CEILING PLAN FOR CONFIGURATION.

14 EXPANSION JOINT AND COVER AS DETAILED.

15 PROVIDE AND INSTALL CURTAIN TRACKS WITH CURTAIN HOOK HARDWARE REQUIRED PER CURTAIN/TRACK LENGTH. SEE CEILING PLAN FOR VARIOUS TRACK CONFIGURATIONS. CURTAINS ARE (OF/CI)

16 LIGHT FIXTURE, SEE ELECTRICAL DRAWINGS.

17 WORKTOP SUPPORT HARDWARE AS DETAILED.

18 WORKTOP WITH INTEGRAL SPLASH AS DETAILED.

19 SINK CASEWORK AND KNEE SPACE PANEL TO MEET ADAAG SECTIONS 306 AND 307.

20 PROVIDE AND INSTALL CASEWORK CABINET LOCKS. COORDINATE KEYING SCHEDULE WITH HOSPITAL. PROVIDE GRAND MASTER, MASTER AND DEPARTMENT LEVELS.

21 2" DEPRESSED SLAB, SEE STRUCTURAL DRAWINGS. SLOPE FLOORING TO DRAIN.

22 FIRE EXTINGUISHER AND CABINET AS SPECIFIED.

RIM ARCHITECTS
GUAM | CALIFORNIA ALASKA HAWAII
316 HERNAN CORTEZ AVE
SUITE 300
HAGATNA, GUAM 96910
Phone: 671.477.2111
Fax: 671.477.2125
www.rimarchitects.com

I CERTIFY THAT THIS DRAWING WAS PREPARED BY ME OR UNDER MY RESPONSIBLE CONTROL

BRENT L. WIESE CERTIFICATE No. 319 EXP. 04.30.2025 GUAM REGISTERED ARCHITECT

AS DEFINED IN GUAM PUBLIC LAW 30-35, SECTION 33116

PERMIT SET

MCH RENOVATION PROJECT, GMHA 007-2014
GMHA FAMILY BIRTH CENTER
850 GOVERNOR CAMACHO ROAD, OKA, TAMUNING, GUAM 96913

PROJECT TITLE:
OWNER: GUAM MEMORIAL HOSPITAL AUTHORITY
SHEET TITLE: ENLARGED SECOND FLOOR PLAN "C"

MARK	DATE	REVISION
1	1/31/2016	

MARK	DATE	DESCRIPTION

DATE : 2024.10.25
PROJECT NO : 144052.02
DRAWN BY : MDG
CHECKED BY : BLW
COPYRIGHT : 2024 RIM Architects

DWG NO: AE113

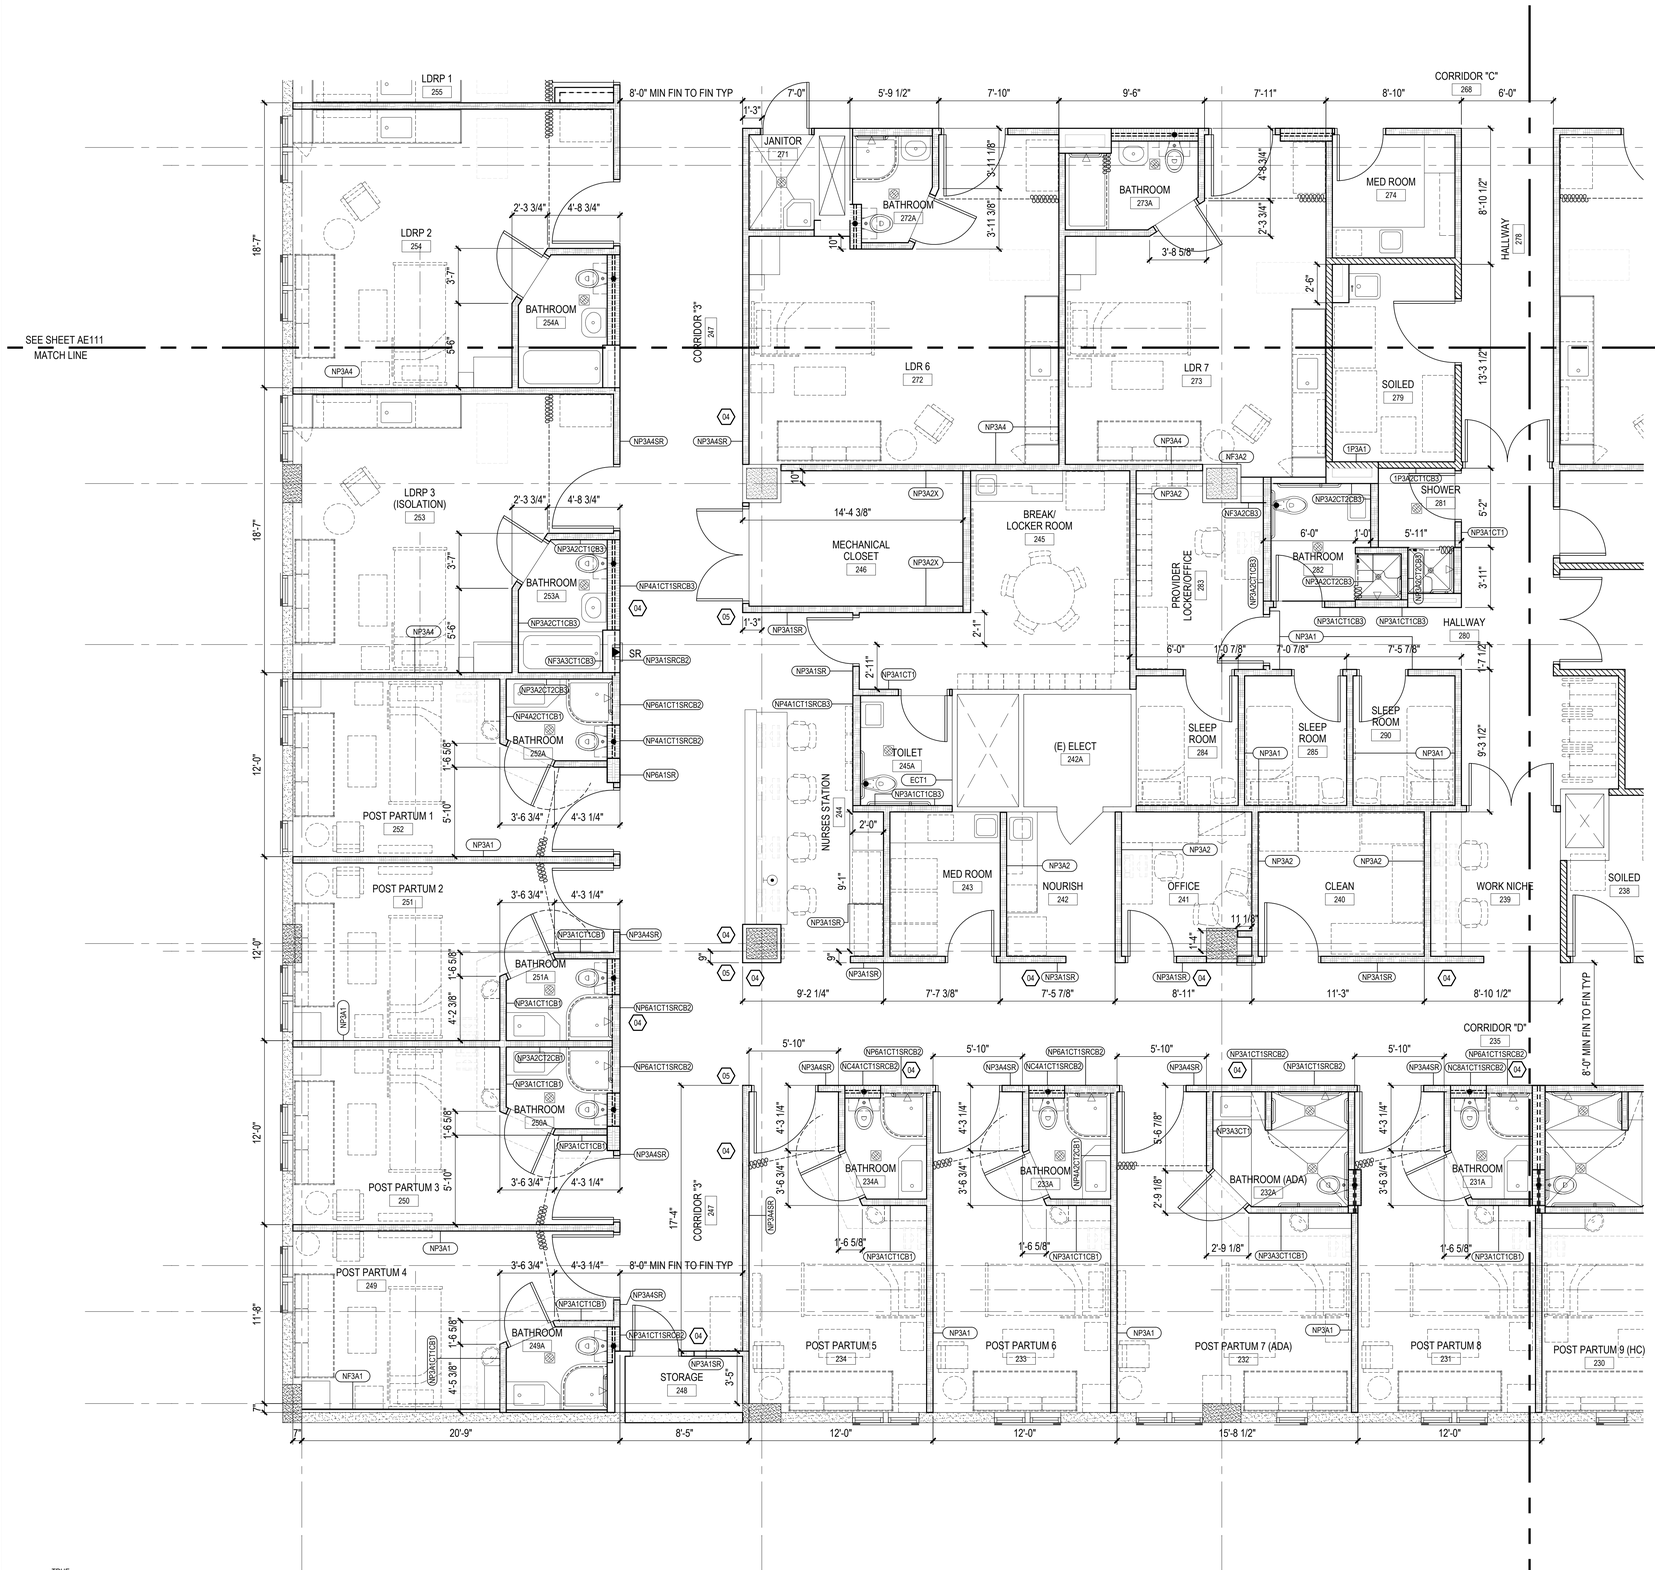

PLAN NORTH

TRUE NORTH

1 / AE114 ENLARGED SECOND FLOOR PLAN "D"

1/4" = 1'-0"

0" 2' 4' 8'

PARTITION TYPE LEGEND

CONSTRUCTION TYPE — STUD SIZE or CHASE SIZE

FIRE RATING — 1 P 3 A1 — MODIFICATION(S)

FIRE RATING	CONSTRUCTION TYPE	STUD SIZE CODE
1 - 1 HOUR	C - CHASE PARTITION	H - 7/8" HAT CHANNEL
2 - 2 HOUR	CM - CMU (6=6", 8=8", 12=12")	1 - 1-5/8" METAL STUDS
3 - 3 HOUR	CO - CONCRETE	2 - 2-1/2" METAL STUDS
N - NON RATED	F - FURRING	3 - 3-5/8" METAL STUDS
	P - BASIC PARTITION	4 - 4" METAL STUDS
	S - SHAFT	6 - 6" METAL STUDS
	X - SPECIAL	8 - 8" METAL STUDS
	E - EXISTING	11 - (2) 3 5/8" METAL STUDS
		CH - 4" C-H STUDS

MODIFICATIONS

A1 - SOUND LEVEL 1, SEE DET 1/AE322
A2 - SOUND LEVEL 2, SEE DET 1/AE322
A3 - SOUND LEVEL 3, SEE DET 1/AE322

CB1 - CURB CONDITION 1, SEE DET 2/AE322
CB2 - CURB CONDITION 2, SEE DET 2/AE322
CB3 - CURB CONDITION 3, SEE DET 2/AE322

CT1 - CERAMIC TILE WAINSCOT AT ONE SIDE OF PARTITION, SEE INTERIOR ELEVATION FOR HEIGHT.
CT2 - CERAMIC TILE WAINSCOT AT BOTH SIDES OF PARTITION, SEE INTERIOR ELEVATION FOR HEIGHT.

SR - SMOKE RATED PROVIDE PENETRATION FIRE STOPPING AT ALL SHEATHING, EDGES, BOUNDARIES, AND PENETRATIONS

PARTITION LEGEND

- TWO (2) HOUR RATED METAL STUD PARTITION / INFILL
- ONE (1) HOUR RATED METAL STUD PARTITION / INFILL
- NON-RATED PARTITION WITH 3-5/8" METAL STUDS, SEE PLAN FOR TYPE.
- NON-RATED PARTITION WITH 4" METAL STUDS, SEE PLAN FOR TYPE.
- NON-RATED CHASE PARTITION WITH 3-5/8" METAL STUDS, SEE PLAN FOR TYPE.
- NON-RATED FURRING WITH METAL STUDS/HAT CHANNEL, SEE PLAN FOR TYPE.
- NON-RATED CONCRETE RAIL INFILL WITH METAL STUDS FRAMING, SEE PLAN FOR TYPE.
- NON-RATED PARTITION, SOUND LEVEL, SEE PLAN FOR TYPE.
- CONCRETE WALL, SEE STRUCTURAL DRAWINGS FOR ADDITIONAL INFORMATION.

KEY NOTES

01 EXISTING WALL OPENING (CASE, DOOR, WINDOW ETC.) CONCRETE INFILL TO MATCH EXISTING WALL BEING INFILLED. SEE STRUCTURAL DRAWINGS FOR ADDITIONAL INFORMATION. FINISH TO MATCH ADJACENT SURFACES.

02 EXISTING WALL OPENING (CASE, DOOR, WINDOW ETC.) GYPBOARD WITH METAL STUD FRAMING TO MATCH EXISTING WALL TO BE INFILLED. FINISH TO MATCH ADJACENT SURFACES.

03 APPLY ONE (1) LAYER OF 5/8"t TYPE "X" GYPBOARD OVER EXISTING AND/OR INFILLED GYPBOARD STUD WALL AND EXISTING COLUMN AND/OR COLUMN FURRING.

04 PROVIDE AND INSTALL WALL GUARD. INSTALL CONTINUOUS SUPPORT BACKER AT GYPBOARD STUD WALL CONDITIONS. REFER TO SHEETS AE182 - AE185.

05 PROVIDE AND INSTALL CORNER WALL GUARD. REFER TO SHEETS AE182 - AE185.

06 CEMENT SLOPING MORTAR. 3/8" MIN. THICK. SAW CUT AND CHIP EXISTING CONCRETE FLOOR DECK TO ACCOMMODATE MORTAR THICKNESS.

07 PROVIDE AND INSTALL REQUIRED BACKER BOARD(S) FOR ALL EQUIPMENT FOR OWNER/FURNISH CONTRACTOR INSTALLED (OFCI) EQUIPMENT. VERIFY & COORDINATE LOCATION AND MOUNTING HEIGHTS W/ OWNER'S REPRESENTATIVE AND/OR MANUFACTURER. VERIFY BACKER SIZE AND QUANTITY W/ EQUIPMENT MANUFACTURER.

08 PRIOR TO CASEWORK FABRICATION, COORDINATE REQUIRED OPENING (HEIGHT, WIDTH AND DEPTH) CLEARANCES, SUPPORT, VENTILATION ETC. OF SCHEDULED EQUIPMENT AND MAKE NECESSARY ADJUSTMENTS TO SHOP DRAWINGS FOR OWNER'S REPRESENTATIVE APPROVAL.

09 EQUIPMENT AS SCHEDULED. COORDINATE THE INSTALLATION AND LOCATION(S) OF EQUIPMENT UTILITIES (POWER, DATA, WATER SUPPLY, DRAIN, EXHAUST ETC) WITH EQUIPMENT MANUFACTURER, ELECTRICAL AND MECHANICAL DRAWINGS.

10 BASE / WAINSCOT AS SCHEDULED.

11 PAINTED GYPBOARD WALL, SEE PLAN FOR TYPE.

12 PAINTED GYPBOARD SOFFIT OVER CASEWORK AS DETAILED.

13 PAINTED GYPBOARD SOFFIT AS DETAILED. SEE CEILING PLAN FOR CONFIGURATION.

14 EXPANSION JOINT AND COVER AS DETAILED.

15 PROVIDE AND INSTALL CURTAIN TRACKS WITH CURTAIN HOOK HARDWARE REQUIRED PER CURTAIN/TRACK LENGTH. SEE CEILING PLAN FOR VARIOUS TRACK CONFIGURATIONS. CURTAINS ARE (OF/CI)

16 LIGHT FIXTURE, SEE ELECTRICAL DRAWINGS.

17 WORKTOP SUPPORT HARDWARE AS DETAILED.

18 WORKTOP WITH INTEGRAL SPLASH AS DETAILED.

19 SINK CASEWORK AND KNEE SPACE PANEL TO MEET ADAAG SECTIONS 306 AND 307.

20 PROVIDE AND INSTALL CASEWORK CABINET LOCKS. COORDINATE KEYING SCHEDULE WITH HOSPITAL. PROVIDE GRAND MASTER, MASTER AND DEPARTMENT LEVELS.

21 2" DEPRESSED SLAB, SEE STRUCTURAL DRAWINGS. SLOPE FLOORING TO DRAIN.

22 FIRE EXTINGUISHER AND CABINET AS SPECIFIED.

RIM ARCHITECTS
GUAM CALIFORNIA ALASKA HAWAII
316 HERNAN CORTEZ AVE
SUITE 300
HAGATNA, GUAM 96910
Phone: 671.477.2111
Fax: 671.477.2125
www.rimarchitects.com

I CERTIFY THAT THIS DRAWING WAS PREPARED BY ME OR UNDER MY RESPONSIBLE CONTROL

BRENT L. WILSON CERTIFICATE No. 319 EXP. 04.30.2025 GUAM REGISTERED ARCHITECT

AS DEFINED IN GUAM PUBLIC LAW 30-35, SECTION 32116

PERMIT SET

MCH RENOVATION PROJECT, GMHA 007-2014
GMHA FAMILY BIRTH CENTER
850 GOVERNOR CAMACHO ROAD, OKA, TAMUNING, GUAM 96913

PROJECT TITLE:
OWNER: GUAM MEMORIAL HOSPITAL AUTHORITY
SHEET TITLE: ENLARGED SECOND FLOOR PLAN "D"

MARK	DATE	REVISION
1	1/31/2016	REVISION
6	12/21/2017	REVISION

MARK	DATE	DESCRIPTION
DATE	:	2024.10.25
PROJECT NO	:	144052.02
DRAWN BY	:	MDG
CHECKED BY	:	BLW

COPYRIGHT : 2024 RIM Architects

DWG NO: AE114

1 AE121 PARTIAL GROUND FLOOR REFLECTED CEILINGPLAN

1/8" = 1'-0"

CEILING LEGEND:

	C1	1/2" THK GYPSUM BOARD CEILING
	C2	GYP BD, PAINTED
	C3	EXPOSED CONC PAINTED
		LIGHT FIXTURE, REFER TO ELECT DWGS.
		MECHANICAL DIFFUSERS, REFER TO MECH DWGS.
PT-		PAINT COLOR, REFER TO SHEET AE603

CEILING GENERAL NOTES:

1. ALL DIMENSIONS ARE TAKEN FROM GRID LINE, FACE OF CONCRETE AND MASONRY, AND FACE OF METAL STUD PARTITION, UNLESS OTHERWISE NOTED. CLEAR DIMENSIONS ARE NOTED FROM MATERIAL FINISHES WHERE APPLICABLE.
2. CONTRACTOR SHALL FIELD VERIFY ALL DIMENSIONS AND VERTICAL CONTROL PRIOR TO THE COMMENCEMENT OF WORK. NOTIFY THE OWNER'S REPRESENTATIVE IMMEDIATELY IN WRITING OF ANY DISCREPANCIES. CONTRACTOR IS REPONSIBLE FOR COORDINATION OF ALL ABOVE CEILING WORK TO ENSURE CLEARANCES FOR SCHEDULED CEILING HEIGHTS.
3. ALL CEILING LAYOUT PLANS SHOW MOST MAJOR MECHANICAL, ELECTRICAL AND FIRE PROTECTION DEVICES. REFER TO MECHANICAL, ELECTRICAL AND FIRE PROTECTION DOCUMENTS FOR ADDITIONAL DEVICES INCLUDED IN THE CEILING DESIGN.
4. CONTRACTOR SHALL COORDINATE LAYOUT OF ALL DEVICES SCHEDULED FOR SUSPENDED CEILING PANELS TO BE LOCATED IN THE CENTER OF EACH PANEL, UNLESS OTHERWISE NOTED.
5. PROVIDE CEILING ACCESS PANELS AS REQUIRED IN ALL INACCESSIBLE CEILINGS WHERE EQUIPMENT/DEVICES REQUIRING ACCESS ARE LOCATED. COORDINATE SIZE AND LOCATION BEFORE CONSTRUCTION AND INSTALLATION.
6. PROVIDE LATERAL SUPPORT AND UPLIFT RESTRAINT AT ALL SUPSENDED ACOUSTICAL PANEL AS REQUIRED BY LOCAL JURISDICTION. COORDINATE LOCATIONS OF ABOVE CEILING DEVICES AND RELATED CLEARANCES.
7. ALL SOFFITS AND SOFFIT VERTICAL FACE SHALL BE PAINTED AS NOTED IN PLANS.
8. ALL GYPSUM BOARD CEILINGS SHALL BE PAINTED PT6, UNLESS NOTED OTHERWISE.
9. REFER TO AE603 FOR ROOM FINISH SCHEDULE.

RIM ARCHITECTS
GUAM CALIFORNIA ALASKA HAWAII
316 HERNAN CORTEZ AVE
SUITE 300
HAGATNA, GUAM 96910
Phone: 671.477.2111
Fax: 671.477.2125
www.rimarchitects.com

I CERTIFY THAT THIS DRAWING WAS PREPARED BY ME OR UNDER MY RESPONSIBLE CONTROL

BRENT L. WIESE CERTIFICATE No. 319 EXP. 04.30.2025 GUAM REGISTERED ARCHITECT

AS DEFINED IN GUAM PUBLIC LAW 30-35, SECTION 32116

PERMIT SET

MCH RENOVATION PROJECT, GMHA 007-2014
GMHA FAMILY BIRTH CENTER
850 GOVERNOR CAMACHO ROAD, OKA, TAMUNING, GUAM 96913

PROJECT TITLE:

GUAM MEMORIAL HOSPITAL AUTHORITY

OWNER:

PARTIAL GROUND FLOOR REFLECTED CEILINGPLAN

SHEET TITLE:

MARK	DATE	REVISION
1	1/31/2016	REVISION
2	4/8/2016	REVISION

DATE	2024.10.25
PROJECT NO	144052.02
DRAWN BY	MDG
CHECKED BY	BLW

COPYRIGHT : 2024 RIM Architects

DWG NO:

AE121

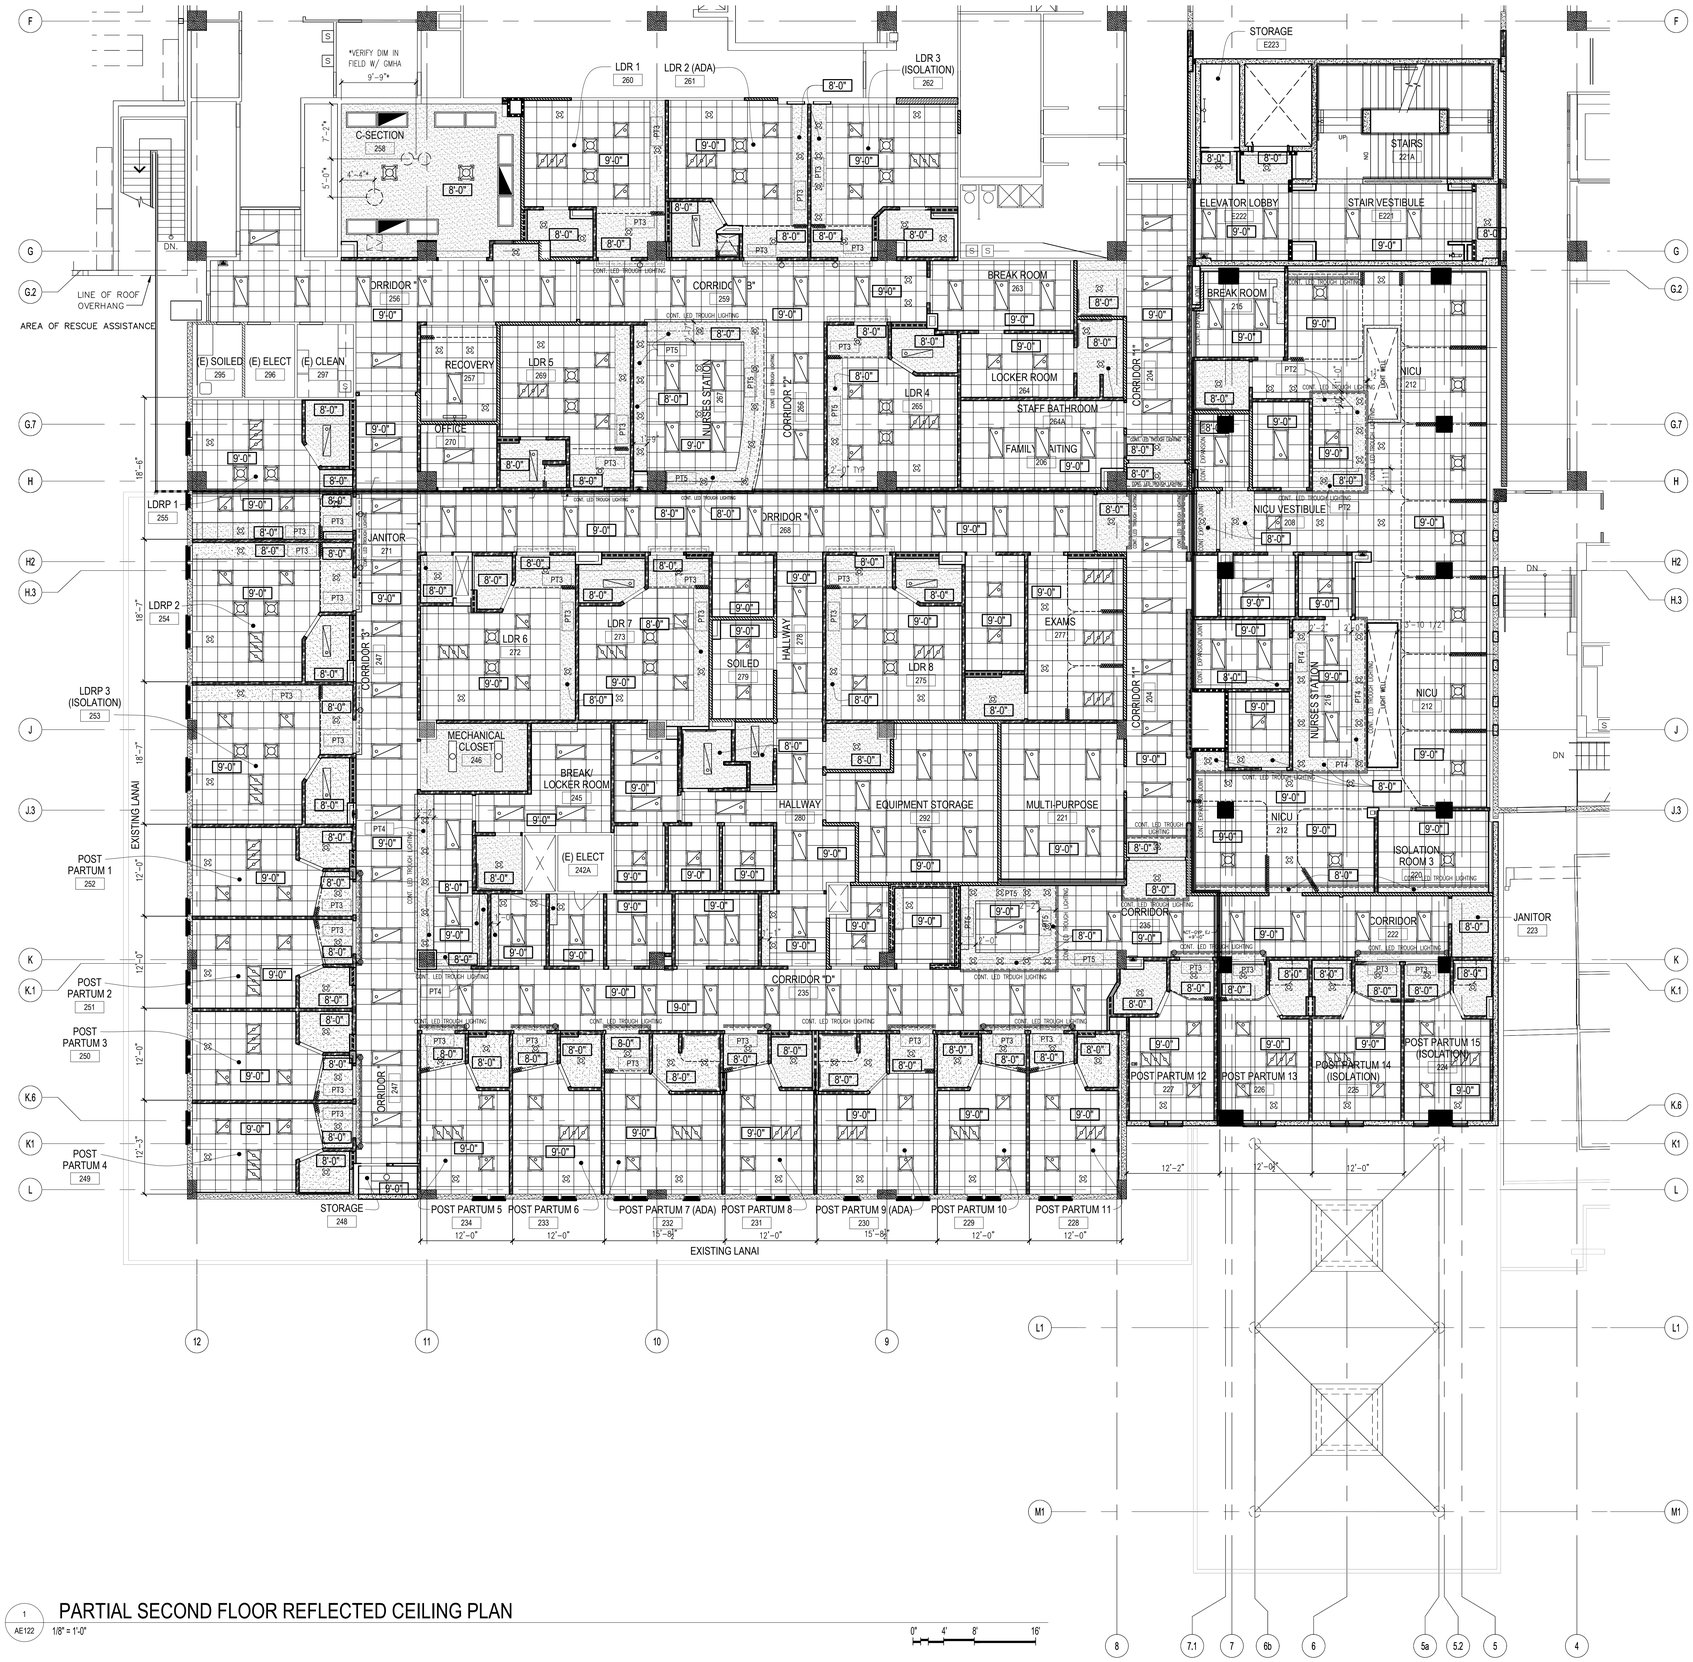

CEILING LEGEND:

C1 1/2" THK GYPSUM BOARD CEILING

C2 GYP BD, PAINTED

C3 EXPOSED CONC PAINTED

LIGHT FIXTURE, REFER TO ELECT DWGS.

MECHANICAL DIFFUSERS, REFER TO MECH DWGS.

PT- PAINT COLOR, REFER TO SHEET AE603

CEILING GENERAL NOTES:

1. ALL DIMENSIONS ARE TAKEN FROM GRID LINE, FACE OF CONCRETE AND MASONRY, AND FACE OF METAL STUD PARTITION, UNLESS OTHERWISE NOTED. CLEAR DIMENSIONS ARE NOTED FROM MATERIAL FINISHES WHERE APPLICABLE.
2. CONTRACTOR SHALL FIELD VERIFY ALL DIMENSIONS AND VERTICAL CONTROL PRIOR TO THE COMMENCEMENT OF WORK. NOTIFY THE OWNER'S REPRESENTATIVE IMMEDIATELY IN WRITING OF ANY DISCREPANCIES. CONTRACTOR IS REPONSIBLE FOR COORDINATION OF ALL ABOVE CEILING WORK TO ENSURE CLEARANCES FOR SCHEDULED CEILING HEIGHTS.
3. ALL CEILING LAYOUT PLANS SHOW MOST MAJOR MECHANICAL, ELECTRICAL AND FIRE PROTECTION DEVICES. REFER TO MECHANICAL, ELECTRICAL AND FIRE PROTECTION DOCUMENTS FOR ADDITIONAL DEVICES INCLUDED IN THE CEILING DESIGN.
4. CONTRACTOR SHALL COORDINATE LAYOUT OF ALL DEVICES SCHEDULED FOR SUSPENDED CEILING PANELS TO BE LOCATED IN THE CENTER OF EACH PANEL, UNLESS OTHERWISE NOTED.
5. PROVIDE CEILING ACCESS PANELS AS REQUIRED IN ALL INACCESSIBLE CEILINGS WHERE EQUIPMENT/DEVICES REQUIRING ACCESS ARE LOCATED. COORDINATE SIZE AND LOCATION BEFORE CONSTRUCTION AND INSTALLATION.
6. PROVIDE LATERAL SUPPORT AND UPLIFT RESTRAINT AT ALL SUPSENDED ACOUSTICAL PANEL AS REQUIRED BY LOCAL JURISDICTION. COORDINATE LOCATIONS OF ABOVE CEILING DEVICES AND RELATED CLEARANCES.
7. ALL SOFFITS AND SOFFIT VERTICAL FACE SHALL BE PAINTED AS NOTED IN PLANS.
8. ALL GYPSUM BOARD CEILINGS SHALL BE PAINTED PT6, UNLESS NOTED OTHERWISE.
9. REFER TO AE603 FOR ROOM FINISH SCHEDULE.

1 AE122 PARTIAL SECOND FLOOR REFLECTED CEILING PLAN

1/8" = 1'-0"

0" 4' 8' 16'

RIM ARCHITECTS
GUAM CALIFORNIA ALASKA HAWAII
316 HERNAN CORTEZ AVE
SUITE 300
HAGATNA, GUAM 96910
Phone: 671.477.2111
Fax: 671.477.2125
www.rimarchitects.com

I CERTIFY THAT THIS DRAWING WAS PREPARED BY ME OR UNDER MY RESPONSIBLE CONTROL

BRENT L. WIESE CERTIFICATE No. 319 EXP. 04.30.2025 GUAM REGISTERED ARCHITECT

AS DEFINED IN GUAM PUBLIC LAW 30-35, SECTION 33116

PERMIT SET

MCH RENOVATION PROJECT, GMHA 007-2014
GMHA FAMILY BIRTH CENTER
850 GOVERNOR CAMACHO ROAD, OKA, TAMUNING, GUAM 96913

PROJECT TITLE:

OWNER: GUAM MEMORIAL HOSPITAL AUTHORITY

SHEET TITLE: PARTIAL SECOND FLOOR REFLECTED CEILING PLAN

1	1/31/2016	REVISION
2	4/8/2016	REVISION
3	10/27/2016	REVISION
6	12/21/2017	REVISION

MARK	DATE	DESCRIPTION
DATE	:	2024.10.25
PROJECT NO	:	144052.02
DRAWN BY	:	MDG
CHECKED BY	:	BLW

COPYRIGHT : 2024 RIM Architects

DWG NO: AE122

CEILING LEGEND:

C1 1/2" THK GYPSUM BOARD CEILING

C2 GYP BD, PAINTED

C3 EXPOSED CONC PAINTED

LIGHT FIXTURE, REFER TO ELECT DWGS.

MECHANICAL DIFFUSERS, REFER TO MECH DWGS.

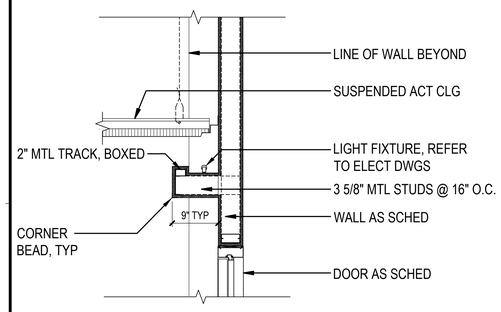

11 AE123 LIGHT COVE, TYP @ DOORS 3/4" = 1'-0"

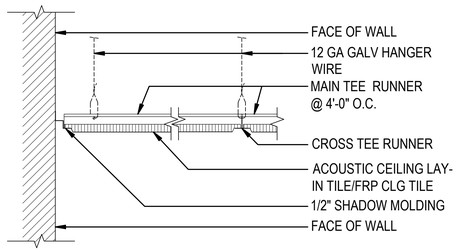

8 AE123 SUSPENDED ACT 3/4" = 1'-0"

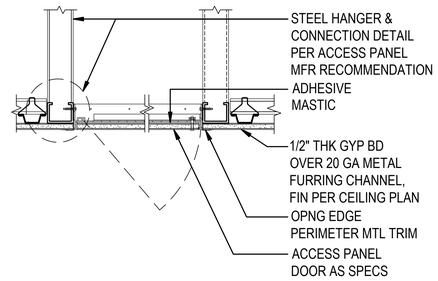

5 AE123 CEILING ACCESS PANEL, TYP 3/4" = 1'-0"

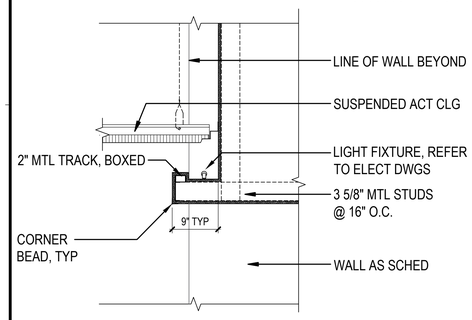

10 AE123 LIGHT COVE 3/4" = 1'-0"

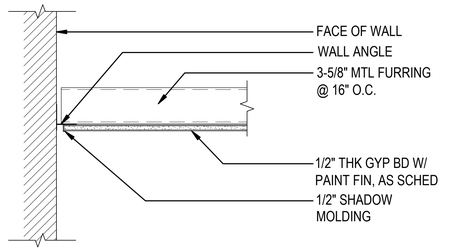

7 AE123 GYP BOARD CEILING- FRAMED 3/4" = 1'-0"

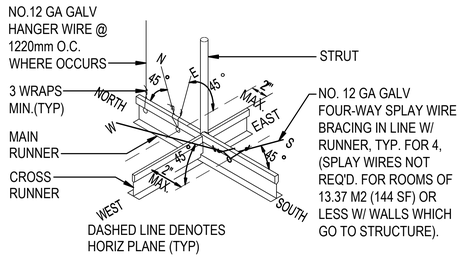

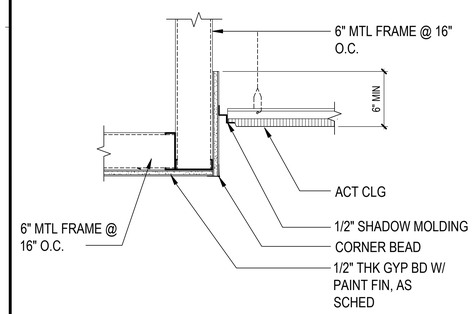

9 AE123 GYP BOARD SOFFIT TO ACT CLG, TYP 3/4" = 1'-0"

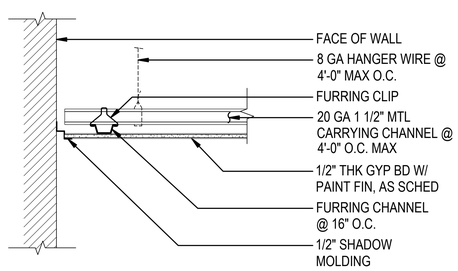

6 AE123 GYP BOARD CEILING- SUSPENDED 3/4" = 1'-0"

4 AE123 SUSPENDED CEILING 3/4" = 1'-0"

NOTE:

MINIMUM NO. 12 GA SUSPENSION WIRES ARE REQUIRED @ 4'-0" O.C. NOT MORE THAN 1 IN 6 OUT OF PLUMB. PERIMETER HANGERS ARE REQUIRED WITH IN 8" OF WALLS. END OF ALL TEES ARE REQUIRED TO BE TIED TOGETHER TO PREVENT SPREADING. CEILING TEES MAYBE ATTACHED AND SNUG TO WALL ANGLES ONLY AT TWO ADJACENT WALLS (1/4" CLEARANCE BETWEEN WALL AND END OF TEE AT OTHER TWO WALLS). LATERAL FORCE BRACING (SHOWN ABOVE) CONSISTING OF HORIZONTAL RESTRAINT POINTS AND VERTICAL STRUT ARE REQUIRED @ MAX. 12'-8" O.C. BOTH DIRECTIONS BEGINNING WITHIN 6'-0" OF EACH WALL. LATERAL FORCE BRACING MEMBERS ARE TO BE 6" MIN. FROM ALL UNBRACED HORIZONTAL PIPING AND DUCTS. SUPPORTS OR LIGHT FIXTURES AND MECHANICAL DEVICES VARY ACCORDING TO WEIGHT. SEE UBC STD. 47-18 FOR ADDITIONAL REQUIREMENTS. PROVIDE SIMILAR CONDITIONS AT SUSPENDED GYPSUM BOARD CEILING UNLESS GYPSUM CEILING IS ON ONE LEVEL EXTENDING FROM WALL TO WALL.

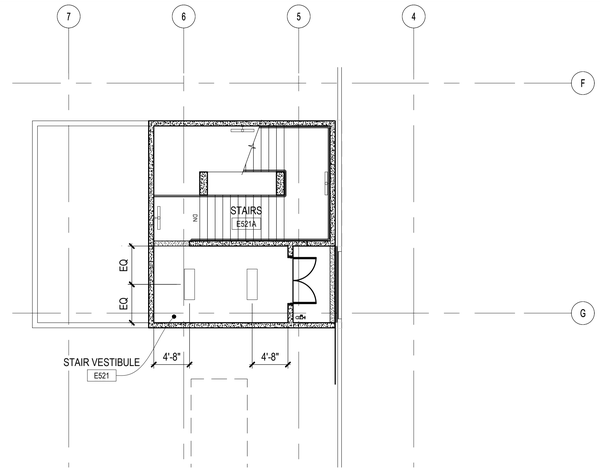

3 AE123 PARTIAL FIFTH FLOOR REFLECTED CEILING PLAN 1/8" = 1'-0"

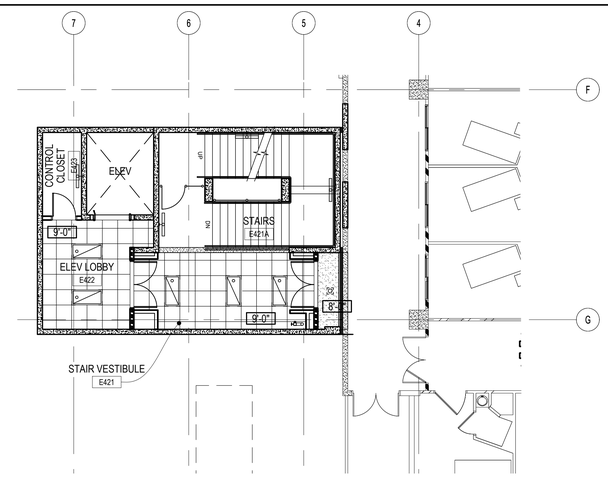

2 AE123 PARTIAL FOURTH FLOOR REFLECTED CEILING PLAN 1/8" = 1'-0"

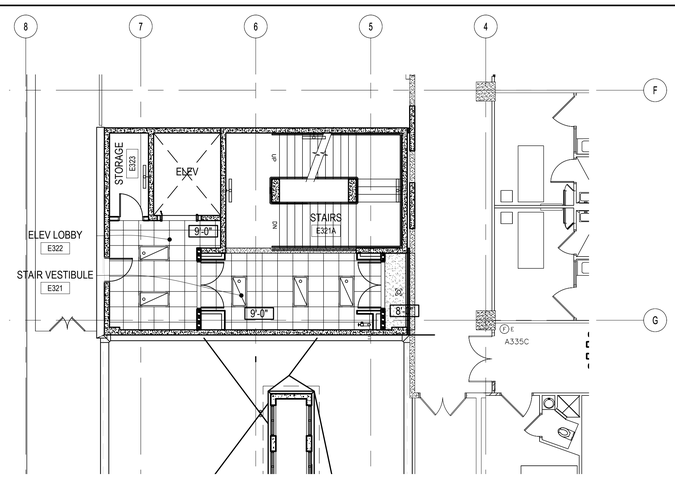

1 AE123 PARTIAL THIRD FLOOR REFLECTED CEILING PLAN 1/8" = 1'-0"

RIM ARCHITECTS
GUAM | CALIFORNIA ALASKA HAWAII
316 HERNAN CORTEZ AVE
SUITE 300
HAGATNA, GUAM 96910
Phone: 671.477.2111
Fax: 671.477.2125
www.rimarchitects.com

I CERTIFY THAT THIS DRAWING WAS PREPARED BY ME OR UNDER MY RESPONSIBLE CONTROL

BRENT L. WISE CERTIFICATE No. 319 EXP. 04.30.2025 GUAM REGISTERED ARCHITECT

AS DEFINED IN GUAM PUBLIC LAW 30-35, SECTION 33116

PERMIT SET

MCH RENOVATION PROJECT, GMHA 007-2014
GMHA FAMILY BIRTH CENTER
850 GOVERNOR CAMACHO ROAD, OKA, TAMUNING, GUAM 96913

PROJECT TITLE:
OWNER: GUAM MEMORIAL HOSPITAL AUTHORITY
SHEET TITLE: PARTIAL THIRD AND FOURTH FLOOR REFLECTED CEILING PLANS, DETAILS

MARK	DATE	DESCRIPTION
1	1/31/2016	REVISION
2	4/8/2016	REVISION
6	1/4/2018	REVISION

DATE	:	2024.10.25
PROJECT NO	:	144052.02
DRAWN BY	:	MDG
CHECKED BY	:	BLW

COPYRIGHT : 2024 RIM Architects

DWG NO: AE123

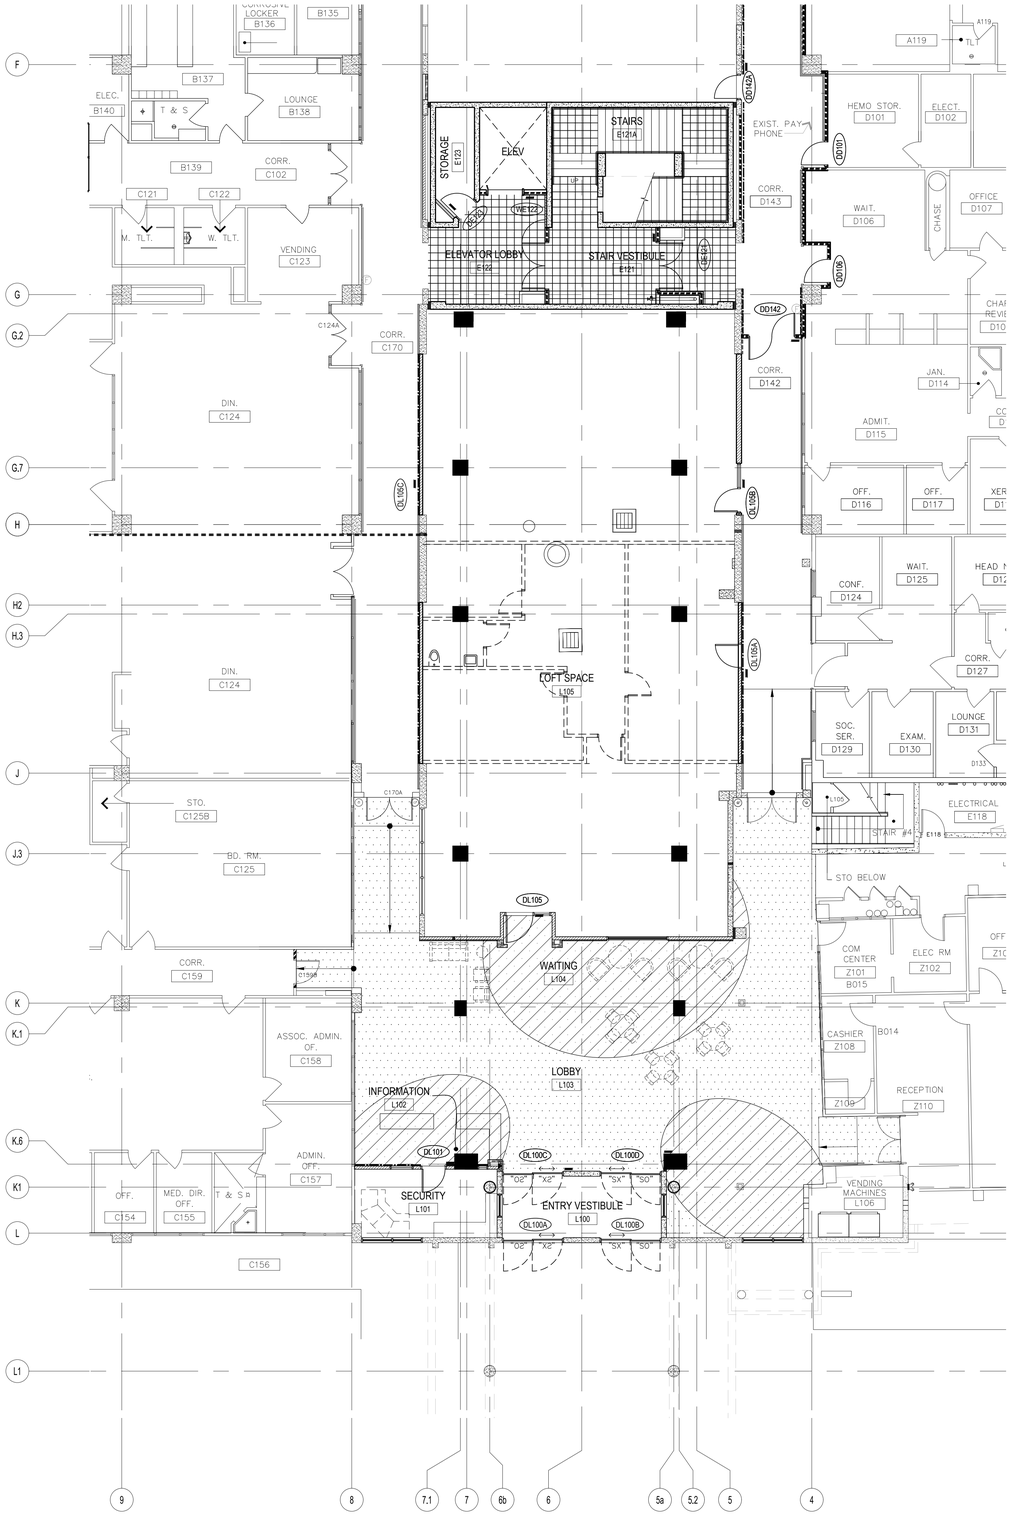

1 AE161 PARTIAL GROUND FLOOR FINISH AND SIGNAGE PLAN

1/8" = 1'-0"

0" 4' 8' 16'

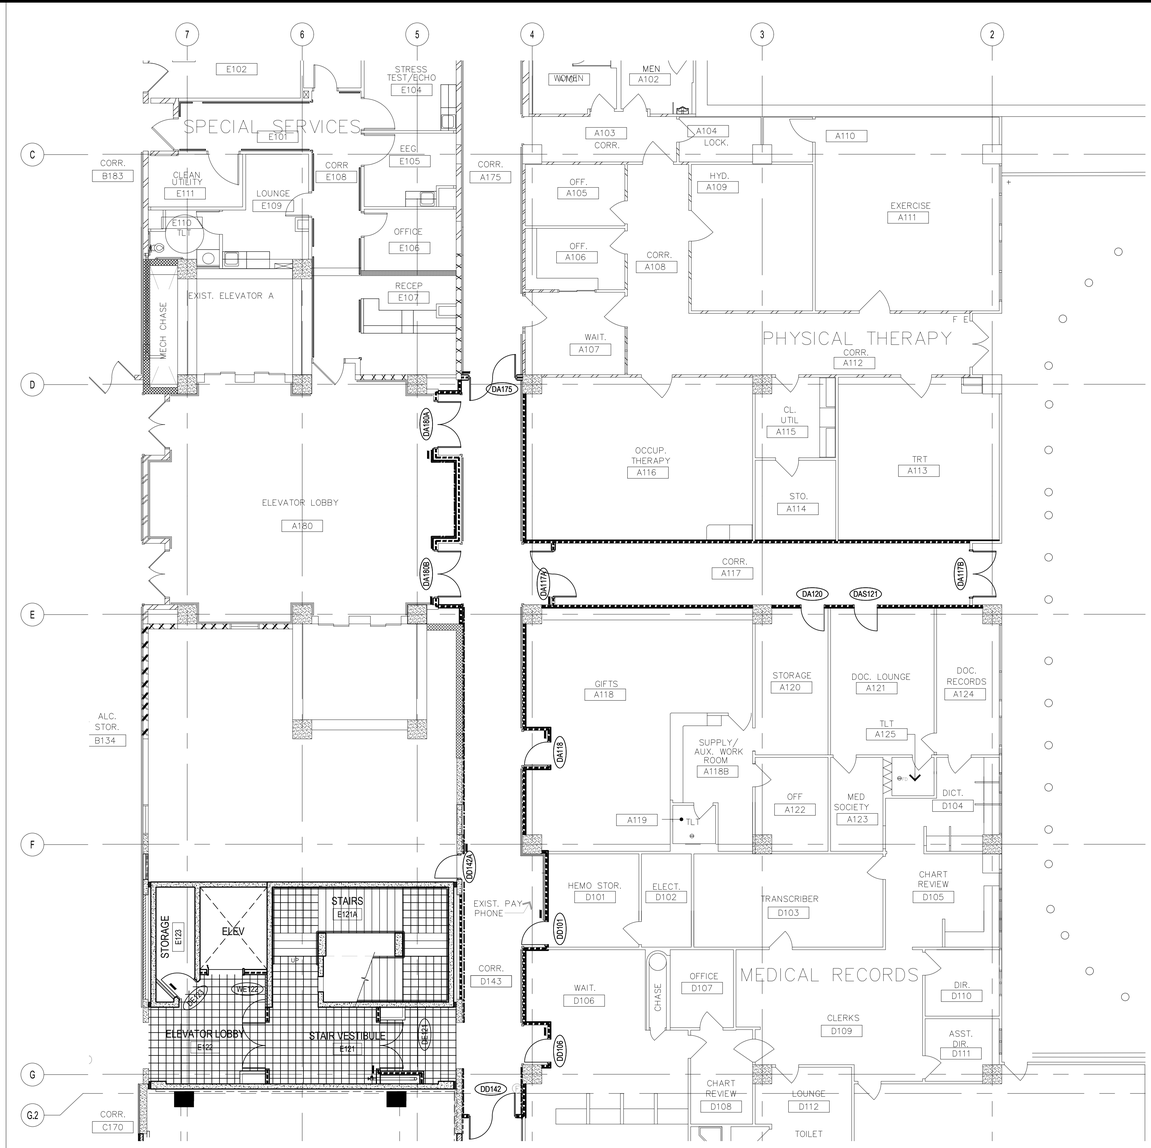

2 AE161 PARTIAL GROUND FLOOR FINISH AND SIGNAGE PLAN

1/8" = 1'-0"

0" 4' 8' 16'

FINISH FLOOR PLAN GENERAL NOTES:

1. ALL WALKING SURFACES SHALL HAVE A SLIP RESISTANT SURFACE AND BE SECURELY ATTACHED. STATIC COEFFICIENT OF FRICTION SHALL BE 0.5 FOR WALKING SURFACE, 0.6 FOR ACCESSIBLE ROUTES, AND 0.8 FOR RAMPS.
2. ALL FLOORING TRANSITIONS OCCUR AT CENTERLINE OF DOOR, UNLESS OTHERWISE NOTED.
3. ALL FLOOR TILES SHALL EXTEND UNDER ALL CABINETS
4. REFER TO AE603 FOR ROOM FINISH SCHEDULE.

FLOOR FINISH LEGEND:

F2 — WOOD LOOK VINYL PLANK

F3 — WOOD LOOK VINYL PLANK

F4 — 12"x12" PORCELAIN TILE

F5 — SHEET VINYL

F8 — 12 x 12 VCT

RIM ARCHITECTS
GUAM CALIFORNIA ALASKA HAWAII
316 HERNAN CORTEZ AVE
SUITE 300
HAGATNA, GUAM 96910
Phone: 671.477.2111
Fax: 671.477.2125
www.rimarchitects.com

I CERTIFY THAT THIS DRAWING WAS PREPARED BY ME OR UNDER MY RESPONSIBLE CONTROL

BRENT L. WIESE CERTIFICATE No. 319 EXP. 04.30.2025 GUAM REGISTERED ARCHITECT

AS DEFINED IN GUAM PUBLIC LAW 30-35, SECTION 32116

PERMIT SET

MCH RENOVATION PROJECT, GMHA 007-2014
GMHA FAMILY BIRTH CENTER
850 GOVERNOR CAMACHO ROAD, OKA, TAMUNING, GUAM 96913

PROJECT TITLE:
GUAM MEMORIAL HOSPITAL AUTHORITY
OWNER:
PARTIAL GROUND FLOOR FINISH AND SIGNAGE PLAN
SHEET TITLE:

1	1/31/2016	REVISION
2	4/8/2016	REVISION
3	10/27/2016	REVISION

MARK	DATE	DESCRIPTION
DATE	:	2024.10.25
PROJECT NO	:	144052.02
DRAWN BY	:	MDG
CHECKED BY	:	BLW

COPYRIGHT :
2024 RIM Architects

DWG NO:
AE161

FLOOR FINISH LEGEND:

F1

WOOD LOOK VINYL PLANK

F2

WOOD LOOK VINYL PLANK

F3

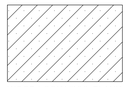

WOOD LOOK VINYL PLANK

F4

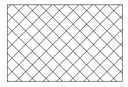

12"x12" PORCELAIN TILE

F5

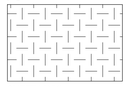

SHEET VINYL

F8

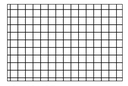

12 x 12 VCT

F9

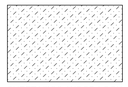

SHEET VINYL-WOOD LOOK

FINISH FLOOR PLAN GENERAL NOTES

1. ALL WALKING SURFACES SHALL HAVE A SLIP RESISTANT SURFACE AND BE SECURELY ATTACHED. STATIC COEFFICIENT OF FRICTION SHALL BE 0.5 FOR WALKING SURFACE, 0.6 FOR ACCESSIBLE ROUTES, AND 0.8 FOR RAMPS.
2. ALL FLOORING TRANSITIONS OCCUR AT CENTERLINE OF DOOR, UNLESS OTHERWISE NOTED.
3. ALL FLOOR TILES SHALL EXTEND UNDER ALL CABINETS
4. REFER TO AE603 FOR ROOM FINISH SCHEDULE.

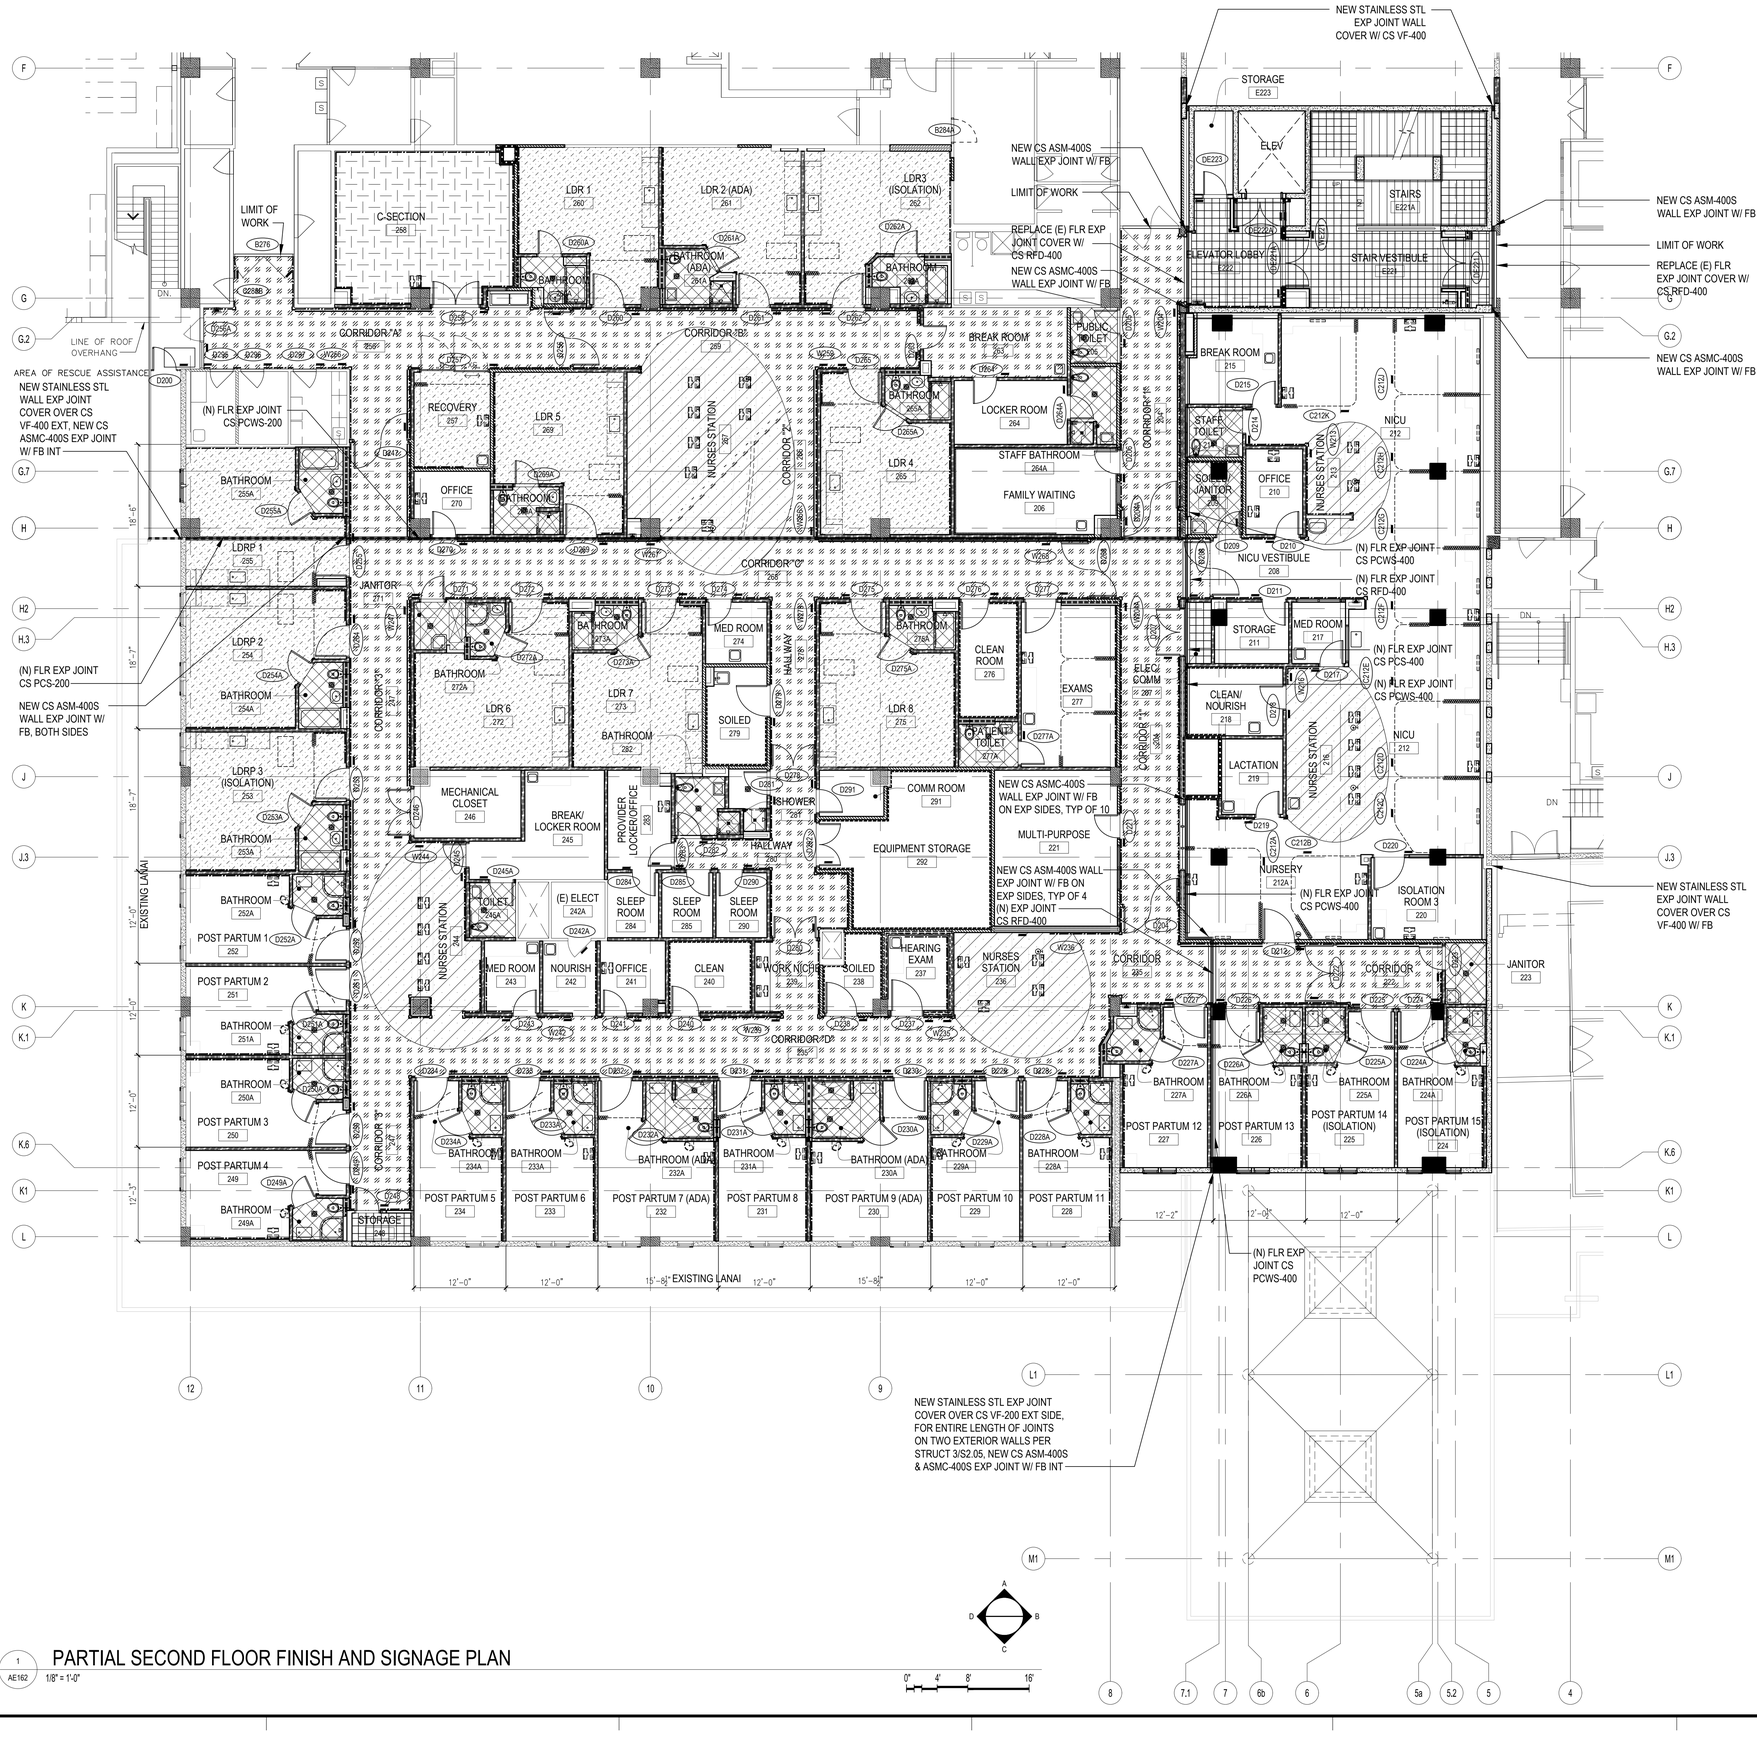

1 AE162 PARTIAL SECOND FLOOR FINISH AND SIGNAGE PLAN

1/8" = 1'-0"

0" 4' 8' 16'

RIM ARCHITECTS
GUAM CALIFORNIA ALASKA HAWAII
316 HERNAN CORTEZ AVE
SUITE 300
HAGATNA, GUAM 96910
Phone: 671.477.2111
Fax: 671.477.2125
www.rimarchitects.com

I CERTIFY THAT THIS DRAWING WAS PREPARED BY ME OR UNDER MY RESPONSIBLE CONTROL

BRENT L. WIESE CERTIFICATE No. 319 EXP. 04.30.2025 GUAM REGISTERED ARCHITECT

AS DEFINED IN GUAM PUBLIC LAW 30-35, SECTION 33116

PERMIT SET

MCH RENOVATION PROJECT, GMHA 007-2014
GMHA FAMILY BIRTH CENTER
850 GOVERNOR CAMACHO ROAD, OKA, TAMUNING, GUAM 96913

PROJECT TITLE:
OWNER: GUAM MEMORIAL HOSPITAL AUTHORITY
SHEET TITLE: PARTIAL SECOND FLOOR FINISH AND SIGNAGE PLAN

1	1/31/2016	REVISION
2	4/8/2016	REVISION

MARK	DATE	DESCRIPTION

DATE	: 2024.10.25
PROJECT NO	: 144052.02
DRAWN BY	: MDG
CHECKED BY	: BLW
COPYRIGHT	: 2024 RIM Architects

DWG NO:
AE162

FLOOR FINISH LEGEND:

F1

WOOD LOOK VINYL PLANK

F2

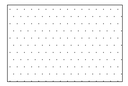

WOOD LOOK VINYL PLANK

F3

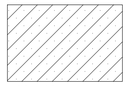

WOOD LOOK VINYL PLANK

F4

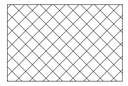

12"x12" PORCELAIN TILE

F5

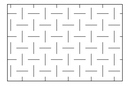

SHEET VINYL

F8

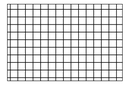

12 x 12 VCT

FINISH FLOOR PLAN GENERAL NOTES

1. ALL WALKING SURFACES SHALL HAVE A SLIP RESISTANT SURFACE AND BE SECURELY ATTACHED. STATIC COEFFICIENT OF FRICTION SHALL BE 0.5 FOR WALKING SURFACE, 0.6 FOR ACCESSIBLE ROUTES, AND 0.8 FOR RAMPS.
2. ALL FLOORING TRANSITIONS OCCUR AT CENTERLINE OF DOOR, UNLESS OTHERWISE NOTED.
3. ALL FLOOR TILES SHALL EXTEND UNDER ALL CABINETS
4. REFER TO AE603 FOR ROOM FINISH SCHEDULE.

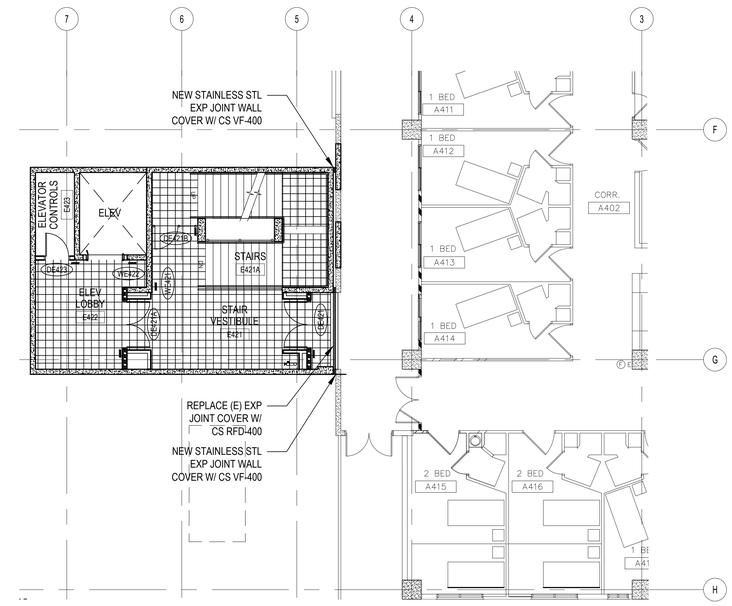

NOTES:

1. STAIRS & LANDING TO FIFTH FLOOR, AND FIFTH FLOOR SHALL BE SEALED CONCRETE FINISH.

2 AE163 — PARTIAL FOURTH FLOOR FINISH AND SIGNAGE PLAN

1/8" = 1'-0"

0" 4' 8' 16'

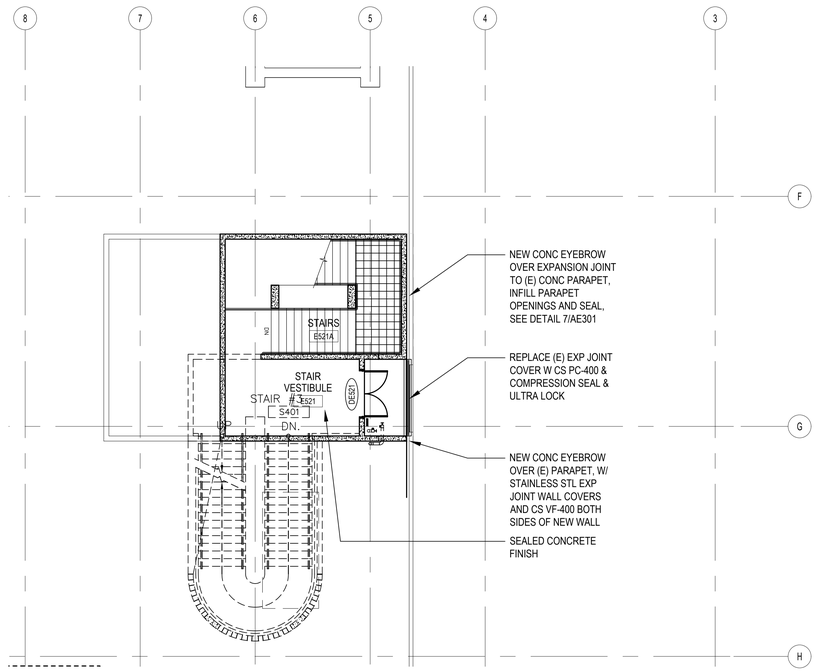

3 AE163 — PARTIAL fifth FLOOR FINISH AND SIGNAGE PLAN

1/8" = 1'-0"

0" 4' 8' 16'

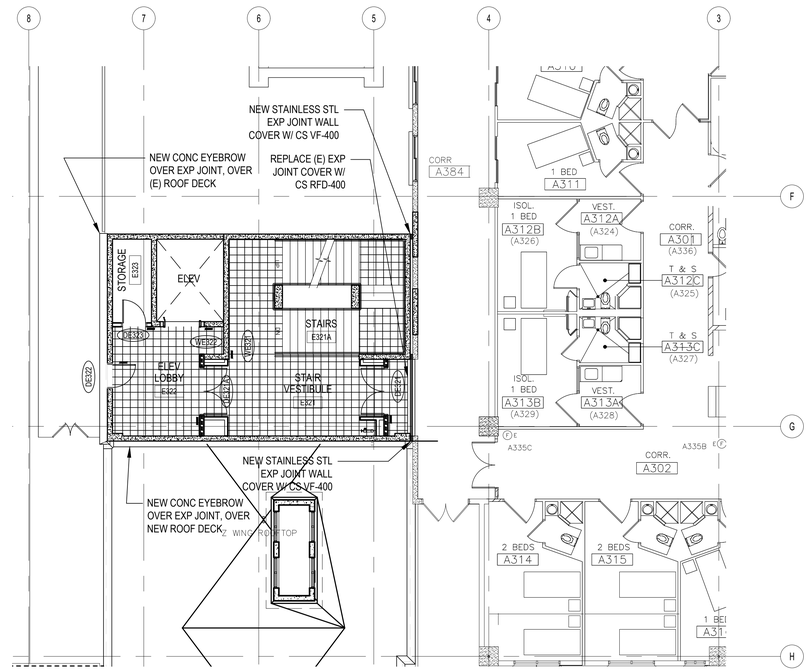

1 AE163 — PARTIAL THIRD FLOOR FINISH AND SIGNAGE PLAN

1/8" = 1'-0"

0" 4' 8' 16'

RIM ARCHITECTS
GUAM | CALIFORNIA ALASKA HAWAII
316 HERNAN CORTEZ AVE
SUITE 300
HAGATNA, GUAM 96910
Phone: 671.477.2111
Fax: 671.477.2125
www.rimarchitects.com

I CERTIFY THAT THIS DRAWING WAS PREPARED BY ME OR UNDER MY RESPONSIBLE CONTROL

BRENT L. WIESE — CERTIFICATE No. 319 — EXP. 04.30.2025 — GUAM — REGISTERED ARCHITECT

AS DEFINED IN GUAM PUBLIC LAW 30-35, SECTION 32116

PERMIT SET

MCH RENOVATION PROJECT, GMHA 007-2014
GMHA FAMILY BIRTH CENTER
850 GOVERNOR CAMACHO ROAD, OKA, TAMUNING, GUAM 96913

PROJECT TITLE:

OWNER: GUAM MEMORIAL HOSPITAL AUTHORITY

SHEET TITLE: PARTIAL GROUND FLOOR, THIRD AND FOURTH FINISH AND SIGNAGE PLAN

1	1/31/2016	REVISION
2	4/8/2016	REVISION

MARK	DATE	DESCRIPTION
DATE	:	2024.10.25
PROJECT NO	:	144052.02
DRAWN BY	:	MDG
CHECKED BY	:	BLW
COPYRIGHT	:	2024 RIM Architects

DWG NO:

AE163

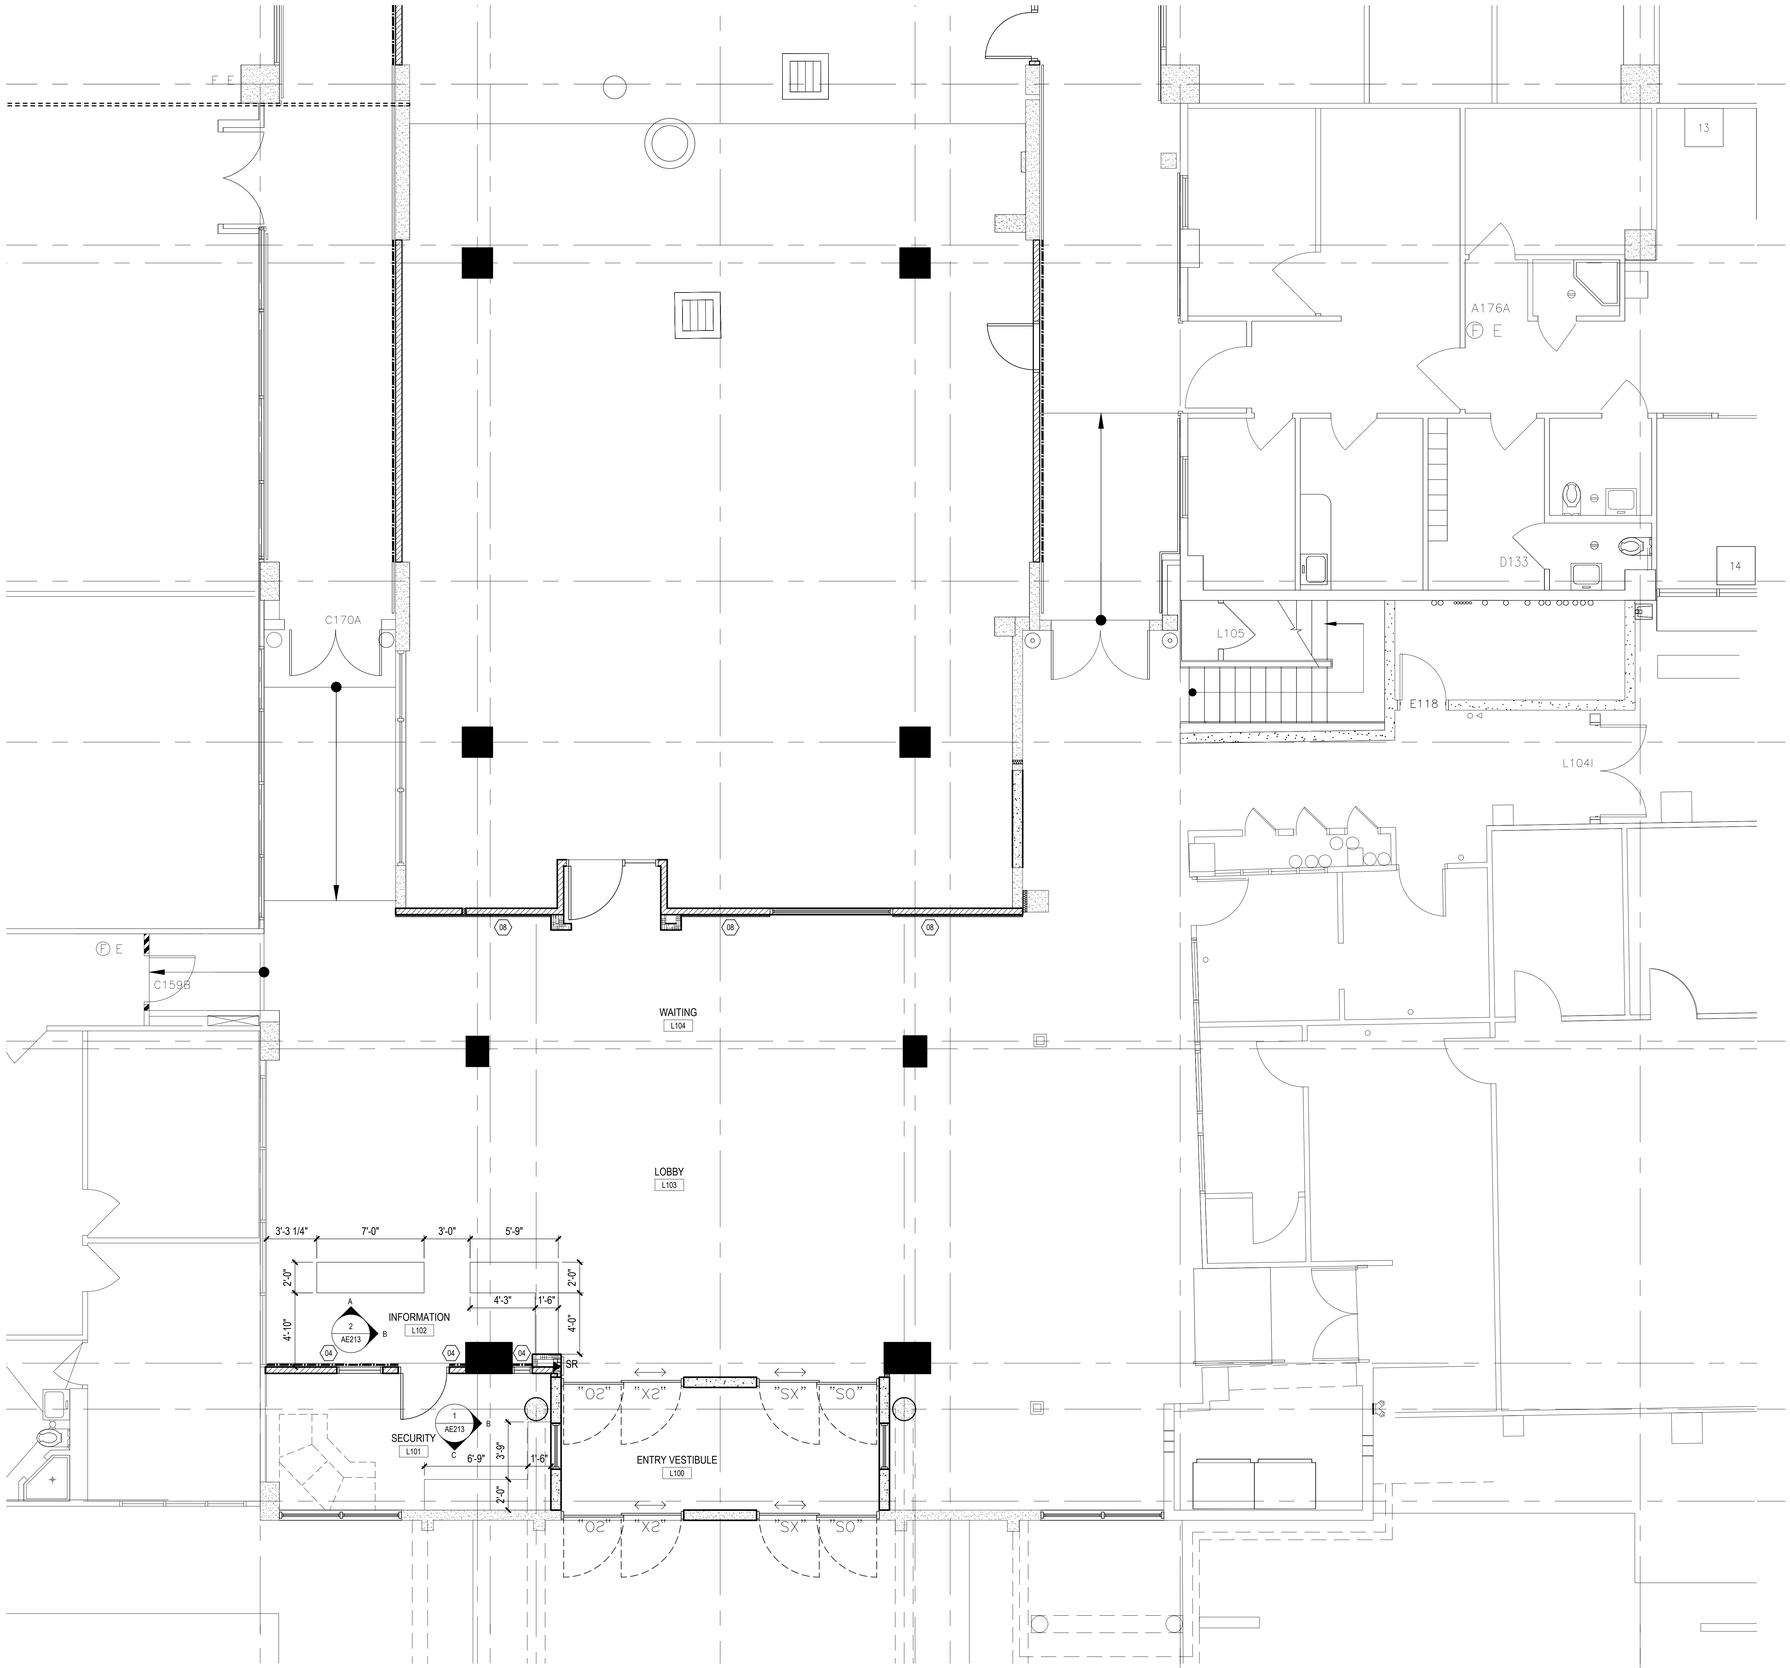

1 AE181 ENLARGED GROUND FLOOR EQUIPMENT PLAN

1/4" = 1'-0"

0' 2' 4' 8'

EQUIPMENT NOTES:

01 HANDRAIL (WP3), MOUNT TOP AT 36" AFF. REFER TO MATERIAL INDEX ON SHT AE603

02 DOOR FRAME PROTECTION (WP5), SIZE TO MATCH DOOR FRAME. REFER TO MATERIAL INDEX ON SHT AE603

03 NOT USED

04 WALL GUARD PANELS (WP1), 48" HIGH, WITH TOP AND BOTTOM TRIMS, AND PANEL CONNECTORS. REFER TO MATERIAL INDEX ON SHT AE603

04a WALL GUARD PANELS (WP1), 48" HIGH, WITH TOP AND BOTTOM TRIMS, AND SEALED PANEL SEAMS. REFER TO MATERIAL INDEX ON SHT AE603

05 CORNER GUARD (WP2), 84" HIGH. REFER TO MATERIAL INDEX ON SHT AE603

05a CORNER GUARD (WP2a), STAINLESS STL, 84" HIGH. REFER TO MATERIAL INDEX ON SHT AE603

06 CRASH GUARD (WP4), MOUNT TOP AT 18" AFF. REFER TO MATERIAL INDEX ON SHT AE603

07 FRP WALL PANELS (WP6), 48" HIGH. REFER TO MATERIAL INDEX ON SHT AE603

08 CHAIR RAIL (WP4), MOUNT TOP AT 38" AFF. REFER TO MATERIAL INDEX ON SHT AE603

LEGEND:

- WALL GUARD PANEL
- RFP WALL PANEL
- HANDRAIL
- CRASH GUARD
- CHAIR RAIL
- XXX — EQUIPMENT TAG, REFER TO EQUIPMENT SCHEDULE ON SHEET AE604
- NURSE DOOR RELEASE BUTTON, REFER TO DOOR SCHEDULE ON SHEET AE601
- FIRE EXTINGUISHER
- FIRE EXTINGUISHER IN CABINET
  SM- SURFACE MOUNT
  SR- SEMI-RECESSED

RIM ARCHITECTS
GUAM | CALIFORNIA ALASKA HAWAII
316 HERNAN CORTEZ AVE
SUITE 300
HAGATNA, GUAM 96910
Phone: 671.477.2111
Fax: 671.477.2125
www.rimarchitects.com

I CERTIFY THAT THIS DRAWING WAS PREPARED BY ME OR UNDER MY RESPONSIBLE CONTROL

BRENT L. WIETE CERTIFICATE No. 319 EXP. 04.30.2025 GUAM REGISTERED ARCHITECT

AS DEFINED IN GUAM PUBLIC LAW 30-35, SECTION 32116

PERMIT SET

MCH RENOVATION PROJECT, GMHA 007-2014
GMHA FAMILY BIRTH CENTER
850 GOVERNOR CAMACHO ROAD, OKA, TAMUNING, GUAM 96913

PROJECT TITLE:
OWNER: GUAM MEMORIAL HOSPITAL AUTHORITY
SHEET TITLE: ENLARGED GROUND FLOOR EQUIPMENT PLAN

MARK	DATE	DESCRIPTION
1	1/31/2016	REVISION
2	4/8/2016	REVISION

DATE	: 2024.10.25
PROJECT NO	: 144052.02
DRAWN BY	: MDG
CHECKED BY	: BLW

COPYRIGHT : 2024 RIM Architects

DWG NO: AE181

1 AE182 ENLARGED SECOND FLOOR EQUIPMENT PLAN "A"

1/4" = 1'-0"

0" 2" 4" 8"

EQUIPMENT NOTES:

01 HANDRAIL (WP3), MOUNT TOP AT 36" AFF. REFER TO MATERIAL INDEX ON SHT AE603

02 DOOR FRAME PROTECTION (WP5), SIZE TO MATCH DOOR FRAME. REFER TO MATERIAL INDEX ON SHT AE603

03 NOT USED

04 WALL GUARD PANELS (WP1), 48" HIGH, WITH TOP AND BOTTOM TRIMS, AND PANEL CONNECTORS. REFER TO MATERIAL INDEX ON SHT AE603

04a WALL GUARD PANELS (WP1), 48" HIGH, WITH TOP AND BOTTOM TRIMS, AND SEALED PANEL SEAMS. REFER TO MATERIAL INDEX ON SHT AE603

05 CORNER GUARD (WP2), 84" HIGH. REFER TO MATERIAL INDEX ON SHT AE603

05a CORNER GUARD (WP2a), STAINLESS STL, 84" HIGH. REFER TO MATERIAL INDEX ON SHT AE603

06 CRASH GUARD (WP4), MOUNT TOP AT 18" AFF. REFER TO MATERIAL INDEX ON SHT AE603

07 FRP WALL PANELS (WP6), 48" HIGH. REFER TO MATERIAL INDEX ON SHT AE603

08 CHAIR RAIL (WP4), MOUNT TOP AT 38" AFF. REFER TO MATERIAL INDEX ON SHT AE603

LEGEND:

- WALL GUARD PANEL
- RFP WALL PANEL
- HANDRAIL
- CRASH GUARD
- CHAIR RAIL
- XXX — EQUIPMENT TAG, REFER TO EQUIPMENT SCHEDULE ON SHEET AE604
- NURSE DOOR RELEASE BUTTON, REFER TO DOOR SCHEDULE ON SHEET AE601
- PT- — PAINT COLOR, REFER TO FINISH SCHEDULE ON SHEET AE603
- FIRE EXTINGUISHER
- FIRE EXTINGUISHER IN CABINET
  SM- SURFACE MOUNT
  SR- SEMI-RECESSED

RIM ARCHITECTS
GUAM | CALIFORNIA ALASKA HAWAII
316 HERNAN CORTEZ AVE
SUITE 300
HAGATNA, GUAM 96910
Phone: 671.477.2111
Fax: 671.477.2125
www.rimarchitects.com

I CERTIFY THAT THIS DRAWING WAS PREPARED BY ME OR UNDER MY RESPONSIBLE CONTROL

BRENT L. WIETE CERTIFICATE No. 319 EXP. 04.30.2025 GUAM REGISTERED ARCHITECT

AS DEFINED IN GUAM PUBLIC LAW 30-35, SECTION 33116

PERMIT SET

MCH RENOVATION PROJECT, GMHA 007-2014
GMHA FAMILY BIRTH CENTER
850 GOVERNOR CAMACHO ROAD, OKA, TAMUNING, GUAM 96913

PROJECT TITLE:

GUAM MEMORIAL HOSPITAL AUTHORITY

OWNER:

ENLARGED SECOND FLOOR EQUIPMENT PLAN "A"

SHEET TITLE:

MARK	DATE	DESCRIPTION
1	1/31/2016	REVISION
2	4/8/2016	REVISION
6	12/21/2017	REVISION

DATE	2024.10.25
PROJECT NO	144052.02
DRAWN BY	MDG
CHECKED BY	BLW

COPYRIGHT
2024 RIM Architects

DWG NO:
AE182

1 AE183 ENLARGED SECOND FLOOR EQUIPMENT PLAN "B"

1/4" = 1'-0"

0' 2' 4' 8'

EQUIPMENT NOTES:

01 HANDRAIL (WP3), MOUNT TOP AT 36" AFF. REFER TO MATERIAL INDEX ON SHT AE603

02 DOOR FRAME PROTECTION (WP5), SIZE TO MATCH DOOR FRAME. REFER TO MATERIAL INDEX ON SHT AE603

03 NOT USED

04 WALL GUARD PANELS (WP1), 48" HIGH, WITH TOP AND BOTTOM TRIMS, AND PANEL CONNECTORS. REFER TO MATERIAL INDEX ON SHT AE603

04a WALL GUARD PANELS (WP1), 48" HIGH, WITH TOP AND BOTTOM TRIMS, AND SEALED PANEL SEAMS. REFER TO MATERIAL INDEX ON SHT AE603

05 CORNER GUARD (WP2), 84" HIGH. REFER TO MATERIAL INDEX ON SHT AE603

05a CORNER GUARD (WP2a), STAINLESS STL, 84" HIGH. REFER TO MATERIAL INDEX ON SHT AE603

06 CRASH GUARD (WP4), MOUNT TOP AT 18" AFF. REFER TO MATERIAL INDEX ON SHT AE603

07 FRP WALL PANELS (WP6), 48" HIGH. REFER TO MATERIAL INDEX ON SHT AE603

08 CHAIR RAIL (WP4), MOUNT TOP AT 38" AFF. REFER TO MATERIAL INDEX ON SHT AE603

LEGEND:

- WALL GUARD PANEL
- RFP WALL PANEL
- HANDRAIL
- CRASH GUARD
- CHAIR RAIL
- XXX — EQUIPMENT TAG, REFER TO EQUIPMENT SCHEDULE ON SHEET AE604
- NURSE DOOR RELEASE BUTTON, REFER TO DOOR SCHEDULE ON SHEET AE601
- PT- — PAINT COLOR, REFER TO FINISH SCHEDULE ON SHEET AE603
- FIRE EXTINGUISHER
- FIRE EXTINGUISHER IN CABINET
  SM- SURFACE MOUNT
  SR- SEMI-RECESSED

RIM ARCHITECTS
GUAM | CALIFORNIA ALASKA HAWAII
316 HERNAN CORTEZ AVE
SUITE 300
HAGATNA, GUAM 96910
Phone: 671.477.2111
Fax: 671.477.2125
www.rimarchitects.com

I CERTIFY THAT THIS DRAWING WAS PREPARED BY ME OR UNDER MY RESPONSIBLE CONTROL

BRENT L. WIETE CERTIFICATE No. 319 EXP. 04.30.2025 GUAM REGISTERED ARCHITECT

AS DEFINED IN GUAM PUBLIC LAW 30-35, SECTION 32116

PERMIT SET

MCH RENOVATION PROJECT, GMHA 007-2014
GMHA FAMILY BIRTH CENTER
850 GOVERNOR CAMACHO ROAD, OKA, TAMUNING, GUAM 96913

PROJECT TITLE:
OWNER: GUAM MEMORIAL HOSPITAL AUTHORITY
SHEET TITLE: ENLARGED SECOND FLOOR EQUIPMENT PLAN "B"

1	1/31/2016	REVISION
2	4/8/2016	REVISION

MARK	DATE	DESCRIPTION
DATE	:	2024.10.25
PROJECT NO	:	144052.02
DRAWN BY	:	MDG
CHECKED BY	:	BLW
COPYRIGHT	:	2024 RIM Architects

DWG NO:
AE183

1 AE184 ENLARGED SECOND FLOOR EQUIPMENT PLAN "C"

1/4" = 1'-0"

0' 2' 4' 8'

EQUIPMENT NOTES:

01 HANDRAIL (WP3), MOUNT TOP AT 36" AFF. REFER TO MATERIAL INDEX ON SHT AE603

02 DOOR FRAME PROTECTION (WP5), SIZE TO MATCH DOOR FRAME. REFER TO MATERIAL INDEX ON SHT AE603

03 NOT USED

04 WALL GUARD PANELS (WP1), 48" HIGH, WITH TOP AND BOTTOM TRIMS, AND PANEL CONNECTORS. REFER TO MATERIAL INDEX ON SHT AE603

04a WALL GUARD PANELS (WP1), 48" HIGH, WITH TOP AND BOTTOM TRIMS, AND SEALED PANEL SEAMS. REFER TO MATERIAL INDEX ON SHT AE603

05 CORNER GUARD (WP2), 84" HIGH. REFER TO MATERIAL INDEX ON SHT AE603

05a CORNER GUARD (WP2a), STAINLESS STL, 84" HIGH. REFER TO MATERIAL INDEX ON SHT AE603

06 CRASH GUARD (WP4), MOUNT TOP AT 18" AFF. REFER TO MATERIAL INDEX ON SHT AE603

07 FRP WALL PANELS (WP6), 48" HIGH. REFER TO MATERIAL INDEX ON SHT AE603

08 CHAIR RAIL (WP4), MOUNT TOP AT 38" AFF. REFER TO MATERIAL INDEX ON SHT AE603

LEGEND:

- WALL GUARD PANEL
- RFP WALL PANEL
- HANDRAIL
- CRASH GUARD
- CHAIR RAIL
- XXX — EQUIPMENT TAG, REFER TO EQUIPMENT SCHEDULE ON SHEET AE604
- NURSE DOOR RELEASE BUTTON, REFER TO DOOR SCHEDULE ON SHEET AE601
- PT- — PAINT COLOR, REFER TO FINISH SCHEDULE ON SHEET AE603
- FIRE EXTINGUISHER
- FIRE EXTINGUISHER IN CABINET
  SM - SURFACE MOUNT
  SR - SEMI-RECESSED

R1M ARCHITECTS
GUAM CALIFORNIA ALASKA HAWAII
316 HERNAN CORTEZ AVE
SUITE 300
HAGATNA, GUAM 96910
Phone: 671.477.2111
Fax: 671.477.2125
www.rimarchitects.com

I CERTIFY THAT THIS DRAWING WAS PREPARED BY ME OR UNDER MY RESPONSIBLE CONTROL

BRENT L. WIETE CERTIFICATE No. 319 EXP. 04.30.2025 GUAM REGISTERED ARCHITECT

AS DEFINED IN GUAM PUBLIC LAW 30-35, SECTION 32116

PERMIT SET

MCH RENOVATION PROJECT, GMHA 007-2014
GMHA FAMILY BIRTH CENTER
850 GOVERNOR CAMACHO ROAD, OKA, TAMUNING, GUAM 96913

PROJECT TITLE:

OWNER: GUAM MEMORIAL HOSPITAL AUTHORITY

SHEET TITLE: ENLARGED SECOND FLOOR EQUIPMENT PLAN "C"

MARK	DATE	DESCRIPTION
1	1/31/2016	REVISION
2	4/8/2016	REVISION

DATE	2024.10.25
PROJECT NO	144052.02
DRAWN BY	MDG
CHECKED BY	BLW

COPYRIGHT
2024 RIM Architects

DWG NO: AE184

1 AE185 ENLARGED SECOND FLOOR EQUIPMENT PLAN "D"

1/4" = 1'-0"

0' 2' 4' 8'

EQUIPMENT NOTES:

01 HANDRAIL (WP3), MOUNT TOP AT 36" AFF. REFER TO MATERIAL INDEX ON SHT AE603

02 DOOR FRAME PROTECTION (WP5), SIZE TO MATCH DOOR FRAME. REFER TO MATERIAL INDEX ON SHT AE603

03 NOT USED

04 WALL GUARD PANELS (WP1), 48" HIGH, WITH TOP AND BOTTOM TRIMS, AND PANEL CONNECTORS. REFER TO MATERIAL INDEX ON SHT AE603

04a WALL GUARD PANELS (WP1), 48" HIGH, WITH TOP AND BOTTOM TRIMS, AND SEALED PANEL SEAMS. REFER TO MATERIAL INDEX ON SHT AE603

05 CORNER GUARD (WP2), 84" HIGH. REFER TO MATERIAL INDEX ON SHT AE603

05a CORNER GUARD (WP2a), STAINLESS STL, 84" HIGH. REFER TO MATERIAL INDEX ON SHT AE603

06 CRASH GUARD (WP4), MOUNT TOP AT 18" AFF. REFER TO MATERIAL INDEX ON SHT AE603

07 FRP WALL PANELS (WP6), 48" HIGH. REFER TO MATERIAL INDEX ON SHT AE603

08 CHAIR RAIL (WP4), MOUNT TOP AT 38" AFF. REFER TO MATERIAL INDEX ON SHT AE603

LEGEND:

- WALL GUARD PANEL
- RFP WALL PANEL
- HANDRAIL
- CRASH GUARD
- CHAIR RAIL
- XXX — EQUIPMENT TAG, REFER TO EQUIPMENT SCHEDULE ON SHEET AE604
- NURSE DOOR RELEASE BUTTON, REFER TO DOOR SCHEDULE ON SHEET AE601
- PT- — PAINT COLOR, REFER TO FINISH SCHEDULE ON SHEET AE603
- FIRE EXTINGUISHER
- FIRE EXTINGUISHER IN CABINET
  SM - SURFACE MOUNT
  SR - SEMI-RECESSED

RIM ARCHITECTS
GUAM CALIFORNIA ALASKA HAWAII
316 HERNAN CORTEZ AVE
SUITE 300
HAGATNA, GUAM 96910
Phone: 671.477.2111
Fax: 671.477.2125
www.rimarchitects.com

I CERTIFY THAT THIS DRAWING WAS PREPARED BY ME OR UNDER MY RESPONSIBLE CONTROL

BRENT L. WIESE CERTIFICATE No. 319 EXP. 04.30.2025 GUAM REGISTERED ARCHITECT

AS DEFINED IN GUAM PUBLIC LAW 30-35, SECTION 33116

PERMIT SET

MCH RENOVATION PROJECT, GMHA 007-2014
GMHA FAMILY BIRTH CENTER
850 GOVERNOR CAMACHO ROAD, OKA, TAMUNING, GUAM 96913

PROJECT TITLE:
OWNER: GUAM MEMORIAL HOSPITAL AUTHORITY
SHEET TITLE: ENLARGED SECOND FLOOR EQUIPMENT PLAN "D"

MARK	DATE	REVISION
1	1/31/2016	
2	4/8/2016	

MARK	DATE	DESCRIPTION
DATE	:	2024.10.25
PROJECT NO	:	144052.02
DRAWN BY	:	MDG
CHECKED BY	:	BLW
COPYRIGHT	:	2024 RIM Architects

DWG NO: AE185

EXTERIOR ELEVATION GENERAL NOTES

1. ARCHITECTURAL REFERENCE ELEVATION IS BASED AT 0.00 AT TOP OF FIRST FLOOR LEVEL. REFER TO CIVIL DRAWINGS FOR ACTUAL FINISH FLOOR ELEVATIONS.
2. PAINT WALLS, CEILINGS, AND PARAPETS TO MATCH ADJACENT LIKE MATERIALS.

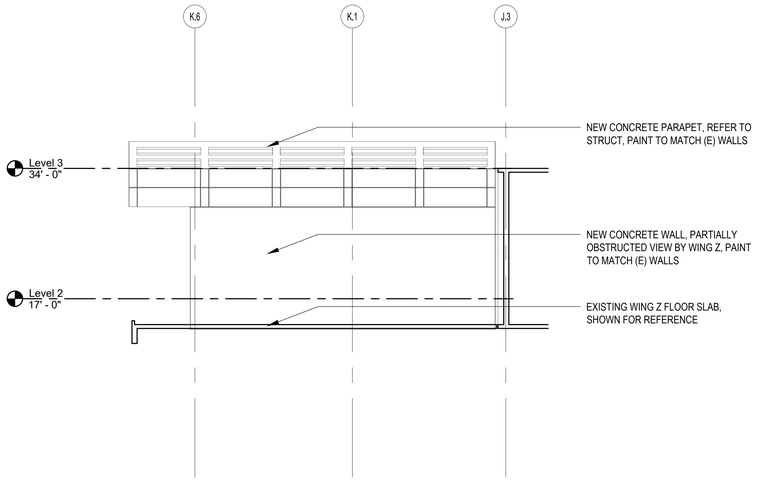

2 AE210 — EXTERIOR ELEVATION

1/8" = 1'-0"

0" 4' 8' 16'

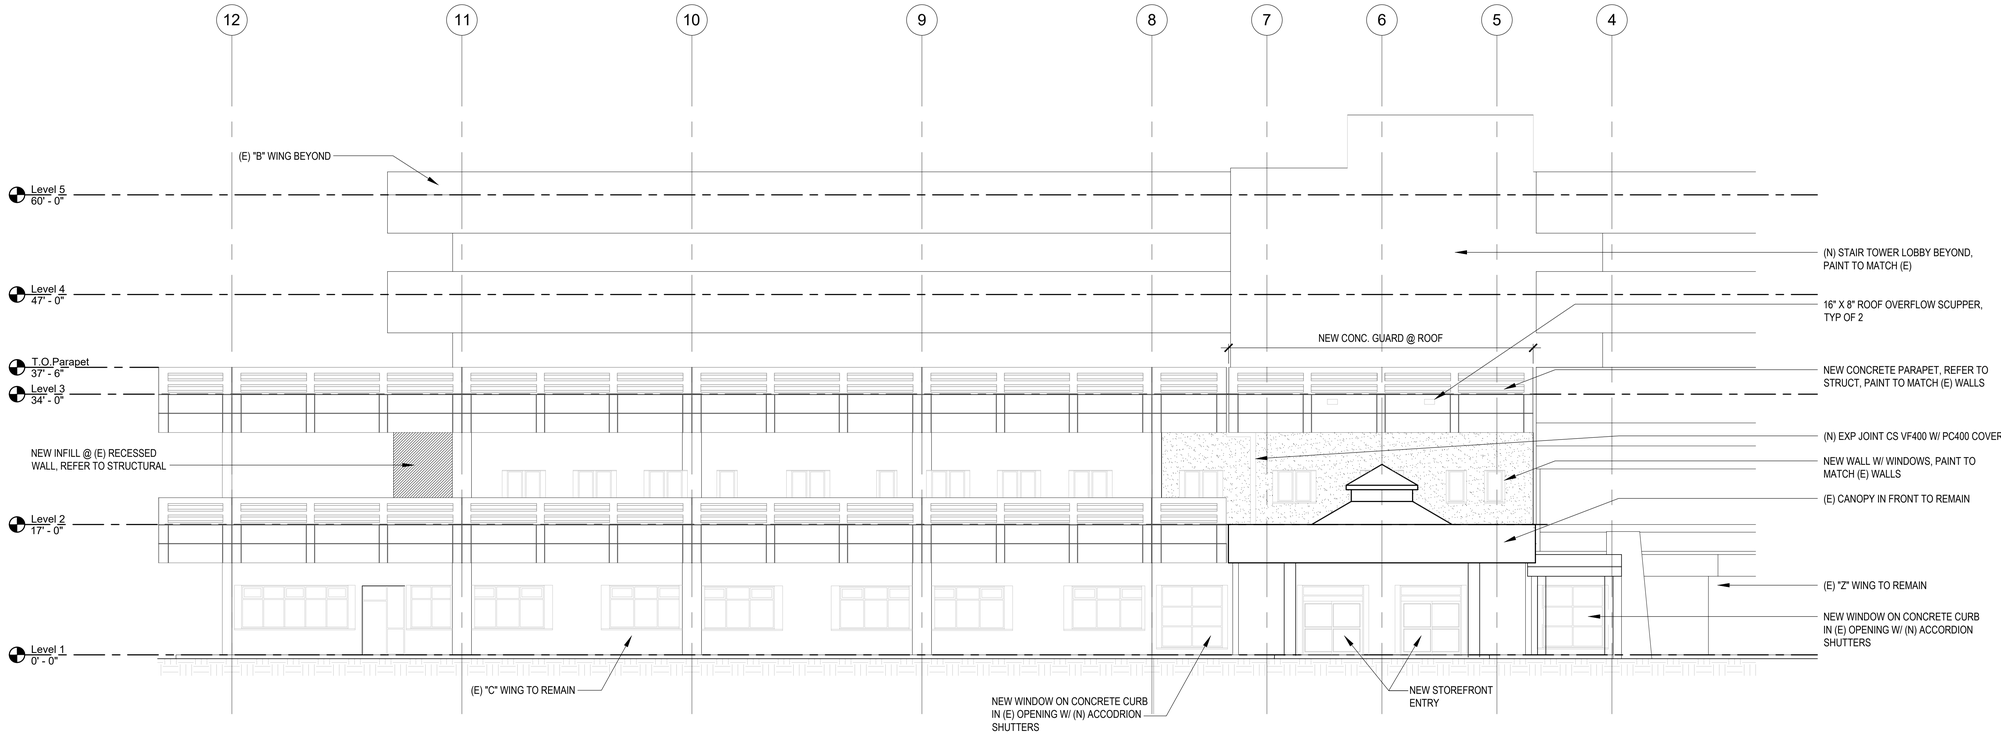

1 AE210 — EXTERIOR ELEVATION

1/8" = 1'-0"

0" 4' 8' 16'

R1M ARCHITECTS
GUAM | CALIFORNIA ALASKA HAWAII
316 HERNAN CORTEZ AVE
SUITE 300
HAGATNA, GUAM 96910
Phone: 671.477.2111
Fax: 671.477.2125
www.rimarchitects.com

I CERTIFY THAT THIS DRAWING WAS PREPARED BY ME OR UNDER MY RESPONSIBLE CONTROL

BRENT L. WIESE CERTIFICATE No. 319 EXP. 04.30.2025 GUAM REGISTERED ARCHITECT

AS DEFINED IN GUAM PUBLIC LAW 30-35, SECTION 33116

PERMIT SET

MCH RENOVATION PROJECT, GMHA 007-2014
GMHA FAMILY BIRTH CENTER
850 GOVERNOR CAMACHO ROAD, OKA, TAMUNING, GUAM 96913

PROJECT TITLE:
OWNER: GUAM MEMORIAL HOSPITAL AUTHORITY
SHEET TITLE: EXTERIOR ELEVATION

MARK	DATE	DESCRIPTION
1	1/31/2016	REVISION
2	4/8/2016	REVISION
3	10/27/2016	REVISION

DATE	2024.10.25
PROJECT NO	144052.02
DRAWN BY	MDG
CHECKED BY	BLW

COPYRIGHT : 2024 RIM Architects

DWG NO: AE210

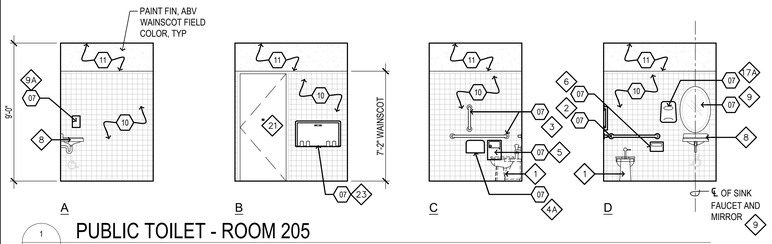

1 AE211 1/4" = 1'-0"

PUBLIC TOILET - ROOM 205

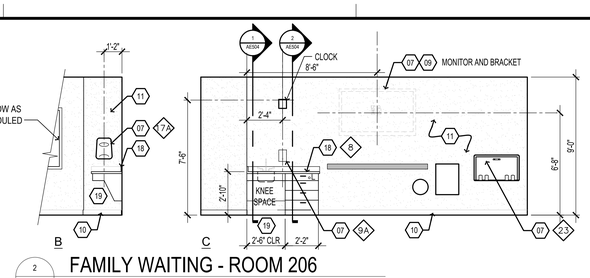

2 AE211 1/4" = 1'-0"

FAMILY WAITING - ROOM 206

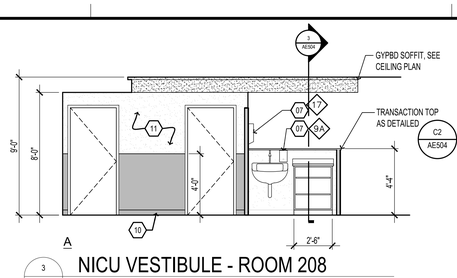

3 AE211 1/4" = 1'-0"

NICU VESTIBULE - ROOM 208

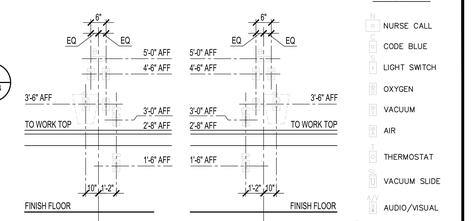

LEGEND

- NURSE CALL
- CODE BLUE
- LIGHT SWITCH
- OXYGEN
- VACUUM
- AIR
- THERMOSTAT
- VACUUM SLIDE
- AUDIO/VISUAL
- POWER
- EMERGENCY POWER
- DATA / PHONE
- BLENDER BRACKET

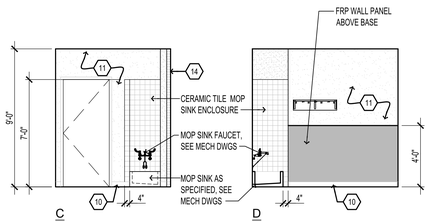

4 AE211 1/4" = 1'-0"

SOILED/JANITOR - ROOM 209

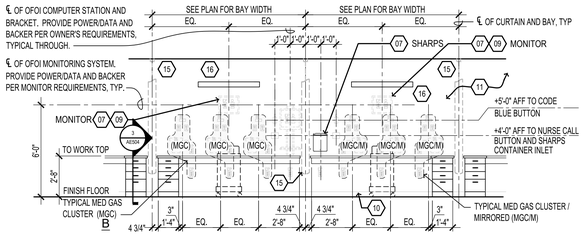

5 AE211 1/4" = 1'-0"

TYPICAL NICU BAY HEAD WALL - ROOM 212

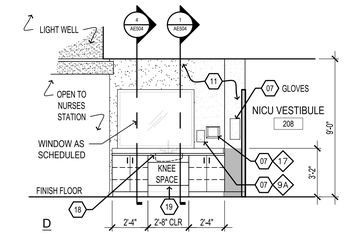

6 AE211 1/4" = 1'-0"

NICU BATH SINK - ROOM 212

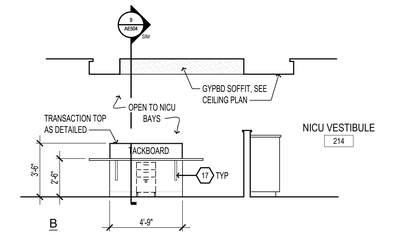

7 AE211 1/4" = 1'-0"

NICU NURSES STATION - ROOM 213

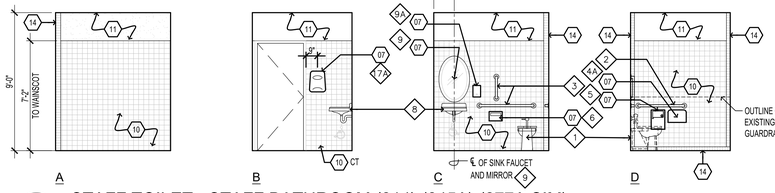

8 AE211 1/4" = 1'-0"

STAFF TOILET - STAFF BATHROOM (214) (245A) (277A SIM)

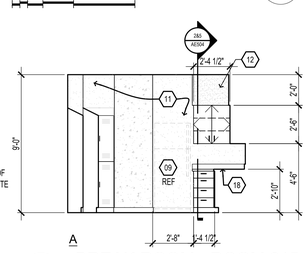

9 AE211 1/4" = 1'-0"

BREAK ROOM - ROOM 215

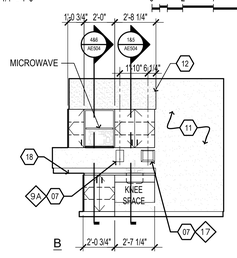

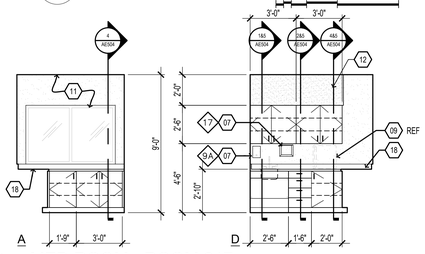

10 AE211 1/4" = 1'-0"

MED ROOM - ROOM 217

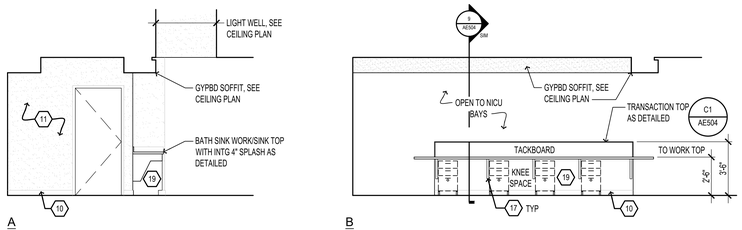

11 AE211 1/4" = 1'-0"

NURSES STATION - ROOM 216

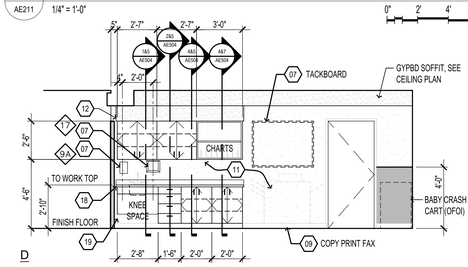

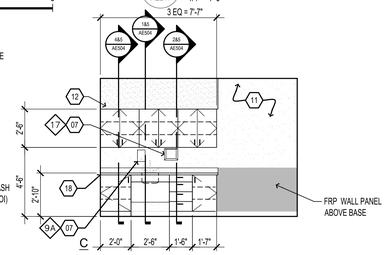

12 AE211 1/4" = 1'-0"

CLEAN/NOURISH - ROOM 218

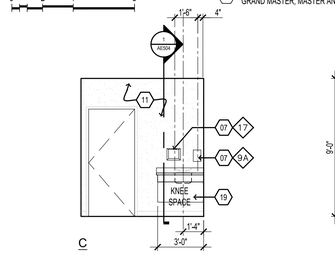

13 AE211 1/4" = 1'-0"

LACTATION - ROOM 219

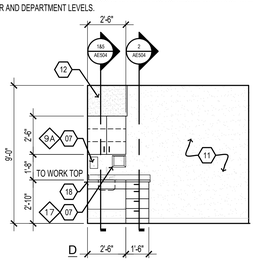

14 AE211 1/4" = 1'-0"

ISOLATION RM - ROOM 220

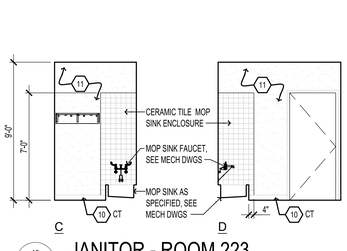

15 AE211 1/4" = 1'-0"

JANITOR - ROOM 223

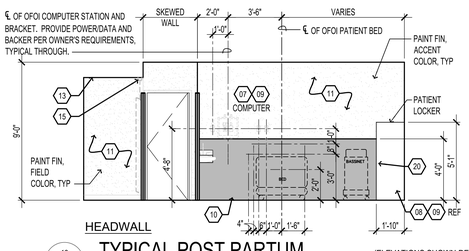

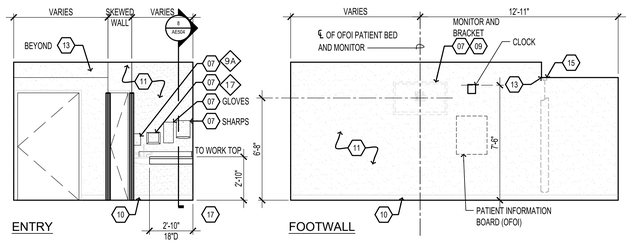

16 AE211 1/4" = 1'-0"

TYPICAL POST PARTUM

(ELEVATIONS SHOWN DEPICTS TYPICAL ROOM CONDITIONS. MIRRORED ROOMS ARE SIMILAR. ROOMS VARIES IN WIDTH AND DEPTH. SEE PLAN FOR CONFIGURATION AND DIMENSIONS.)

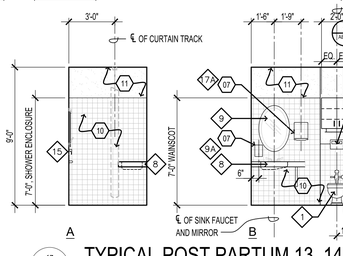

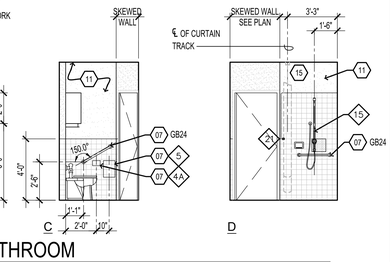

17 AE211 1/4" = 1'-0"

TYPICAL POST PARTUM 13, 14 & 15 BATHROOM

(ELEVATIONS SHOWN DEPICTS TYPICAL ROOM CONDITIONS. MIRRORED ROOMS ARE SIMILAR. ROOMS VARIES IN WIDTH AND DEPTH. SEE PLAN FOR CONFIGURATION AND DIMENSIONS.)

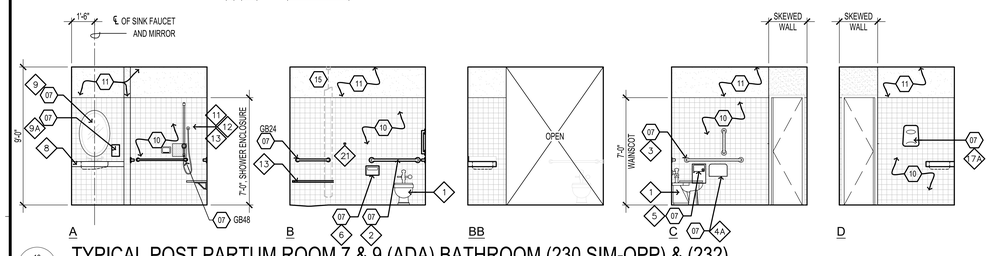

18 AE211 1/4" = 1'-0"

TYPICAL POST PARTUM ROOM 7 & 9 (ADA) BATHROOM (230 SIM-OPP) & (232)

(ELEVATIONS SHOWN DEPICTS TYPICAL ROOM CONDITIONS. MIRRORED ROOMS ARE SIMILAR. ROOMS VARIES IN WIDTH AND DEPTH. SEE PLAN FOR CONFIGURATION AND DIMENSIONS.)

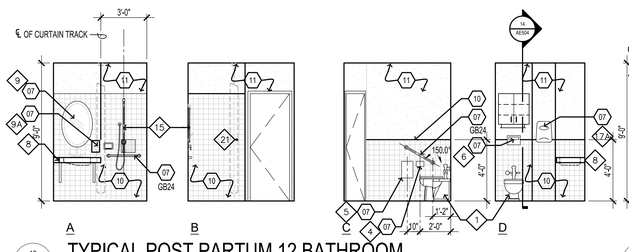

19 AE211 1/4" = 1'-0"

TYPICAL POST PARTUM 12 BATHROOM

(ELEVATIONS SHOWN DEPICTS TYPICAL ROOM CONDITIONS. MIRRORED ROOMS ARE SIMILAR. ROOMS VARIES IN WIDTH AND DEPTH. SEE PLAN FOR CONFIGURATION AND DIMENSIONS.)

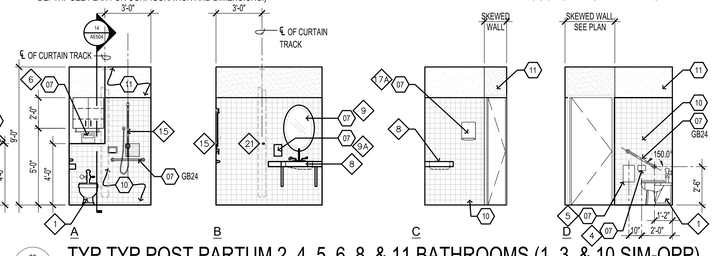

20 AE211 1/4" = 1'-0"

TYP TYP POST PARTUM 2, 4, 5, 6, 8, & 11 BATHROOMS (1, 3, & 10 SIM-OPP)

(ELEVATIONS SHOWN DEPICTS TYPICAL ROOM CONDITIONS. MIRRORED ROOMS ARE SIMILAR. ROOMS VARIES IN WIDTH AND DEPTH. SEE PLAN FOR CONFIGURATION AND DIMENSIONS.)

INTERIOR ELEVATION KEYNOTES

SEE SHEET AE606 FOR TYPICAL MOUNTING HEIGHTS.

04. PROVIDE AND INSTALL WALL GUARD. INSTALL CONTINUOUS SUPPORT BACKER AT GYPBOARD STUD WALL CONDITIONS. REFER TO SHEETS AE182 - AE185.
05. PROVIDE AND INSTALL CORNER WALL GUARD. REFER TO SHEETS AE182 - AE185.
06. CEMENT SLOPING MORTAR. 3/8" MIN. THICK. SAW CUT AND CHIP EXISTING CONCRETE FLOOR DECK TO ACCOMMODATE MORTAR THICKNESS.
07. PROVIDE AND INSTALL REQUIRED BACKER BOARD(S) FOR ALL EQUIPMENT.FOR OWNER/FURNISH CONTRACTOR INSTALLED (OF/CI) EQUIPMENT VERIFY & COORDINATE LOCATION AND MOUNTING HEIGHTS W/ OWNER'S REPRESENTATIVE AND/OR MANUFACTURER. VERIFY BACKER SIZE AND QUANTITY W/ EQUIPMENT MANUFACTURER.
08. PRIOR TO CASEWORK FABRICATION, COORDINATE REQUIRED OPENING (HEIGHT, WIDTH AND DEPTH) CLEARANCES, SUPPORT, VENTILATION ETC. OF SCHEDULED EQUIPMENT AND MAKE NECESSARY ADJUSTMENTS TO SHOP DRAWINGS FOR OWNER'S REPRESENTATIVE APPROVAL.
09. EQUIPMENT AS SCHEDULED. COORDINATE THE INSTALLATION AND LOCATION(S) OF EQUIPMENT UTILITIES (POWER, DATA, WATER SUPPLY, DRAIN, EXHAUST ETC) WITH EQUIPMENT MANUFACTURER, ELECTRICAL AND MECHANICAL DRAWINGS.
10. BASE / WAINSCOT AS SCHEDULED.
11. PAINTED GYPBOARD WALL. SEE PLAN FOR TYPE.
12. PAINTED GYPBOARD SOFFIT OVER CASEWORK AS DETAILED.
13. PAINTED GYPBOARD SOFFIT AS DETAILED. SEE CEILING PLAN FOR CONFIGURATION.
14. EXPANSION JOINT AND COVER AS DETAILED.
15. PROVIDE AND INSTALL CURTAIN TRACKS WITH CURTAIN HOOK HARDWARE REQUIRED PER CURTAIN/TRACK LENGTH. SEE CEILING PLAN FOR VARIOUS TRACK CONFIGURATIONS. CURTAINS ARE (OF/CI)
16. LIGHT FIXTURE, SEE ELECTRICAL DRAWINGS.
17. WORKTOP SUPPORT HARDWARE AS DETAILED.
18. WORKTOP WITH INTEGRAL SPLASH AS DETAILED.
19. SINK CASEWORK AND KNEE SPACE PANEL TO MEET ADAAG SECTIONS 306 AND 307.
20. PROVIDE AND INSTALL CASEWORK CABINET LOCKS. COORDINATE KEYING SCHEDULE WITH HOSPITAL. PROVIDE GRAND MASTER, MASTER AND DEPARTMENT LEVELS.

RIM ARCHITECTS
GUAM | CALIFORNIA ALASKA HAWAII
316 HERNAN CORTEZ AVE
SUITE 300
HAGATNA, GUAM 96910
Phone: 671.477.2111
Fax: 671.477.2125
www.rimarchitects.com

I CERTIFY THAT THIS DRAWING WAS PREPARED BY ME OR UNDER MY RESPONSIBLE CONTROL

OPENT WILSON CERTIFICATE No. 319 EXP. 04.30.2025 GUAM REGISTERED ARCHITECT

AS DEFINED IN GUAM PUBLIC LAW 30~35, SECTION 33116

PERMIT SET

MCH RENOVATION PROJECT, GMHA 007-2014
GMHA FAMILY BIRTH CENTER
850 GOVERNOR CAMACHO ROAD, OKA, TAMUNING, GUAM 96913

PROJECT TITLE: GUAM MEMORIAL HOSPITAL AUTHORITY
OWNER:
SHEET TITLE: INTERIOR ELEVATIONS

MARK	DATE	DESCRIPTION
1	1/31/2016	REVISION
2	4/8/2016	REVISION
3	10/27/2016	REVISION

DATE : 2024.10.25
PROJECT NO : 144052.02
DRAWN BY : MDG
CHECKED BY : BLW
COPYRIGHT : 2024 RIM Architects

DWG NO: AE211

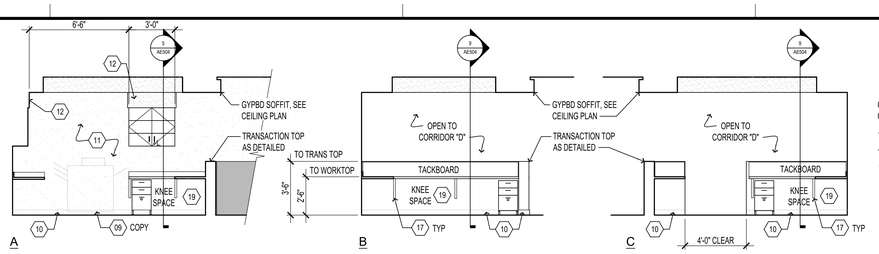

1 AE212 1/4" = 1'-0"

NURSES STATION - ROOM 236

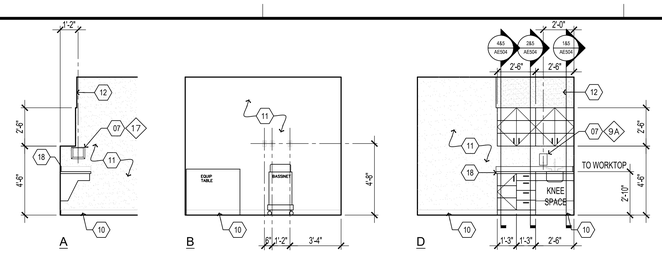

2 AE212 1/4" = 1'-0"

HEARING EXAM - ROOM 237

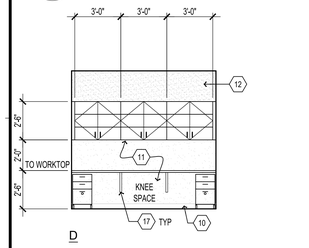

3 AE212 1/4" = 1'-0"

WORK NICHE - ROOM 239

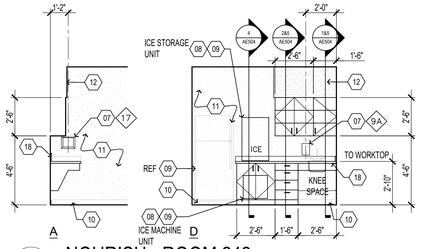

4 AE212 1/4" = 1'-0"

NOURISH - ROOM 242

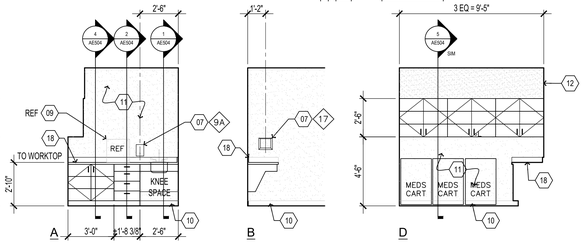

5 AE212 1/4" = 1'-0"

MED ROOM - ROOM 243

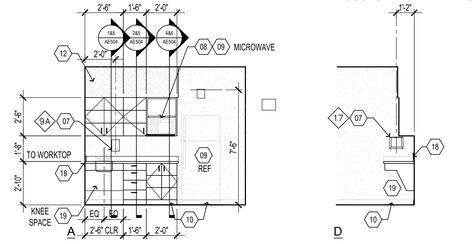

6 AE212 1/4" = 1'-0"

BREAK / LOCKER ROOM - ROOM 245

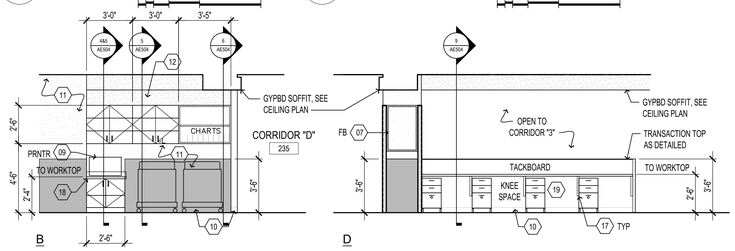

7 AE212 1/4" = 1'-0"

NURSES STATION - ROOM 244

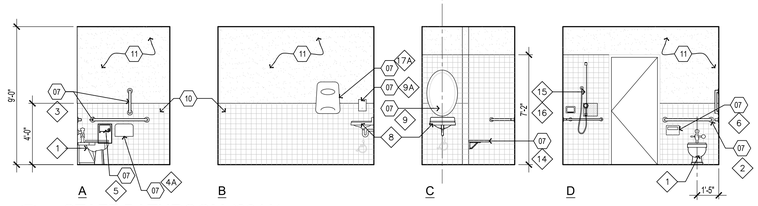

8 AE212 1/4" = 1'-0"

STAFF BATHROOM (264A)

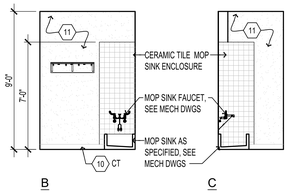

9 AE212 1/4" = 1'-0"

JANITOR - ROOM 271

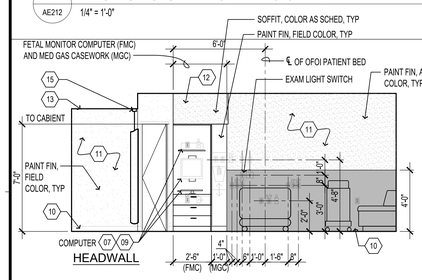

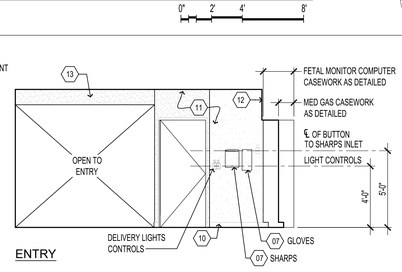

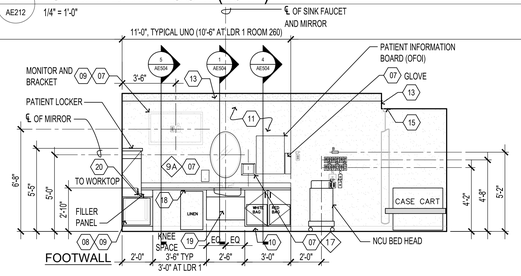

10 AE212 1/4" = 1'-0"

TYPICAL LDR / LDRP ROOMS

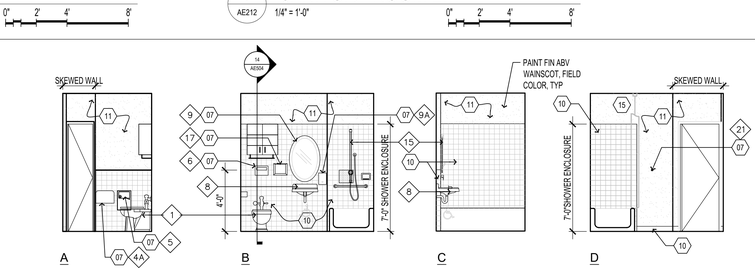

11 AE212 1/4" = 1'-0"

TYPICAL LDRP BATHROOMS 1, 2 & 3 ROOMS (253A) (254A) (255A SIM-OPP)

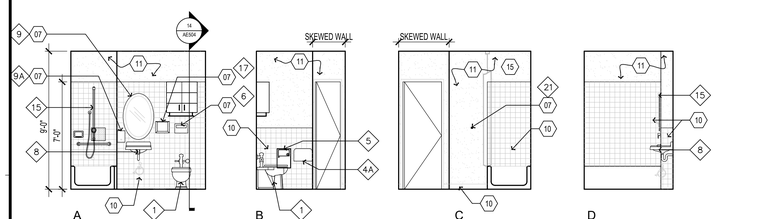

12 AE212 1/4" = 1'-0"

LDR 4, 7 & 8 BATHROOMS (265A SIM-OPP) (273A) & (275A SIM-OPP)

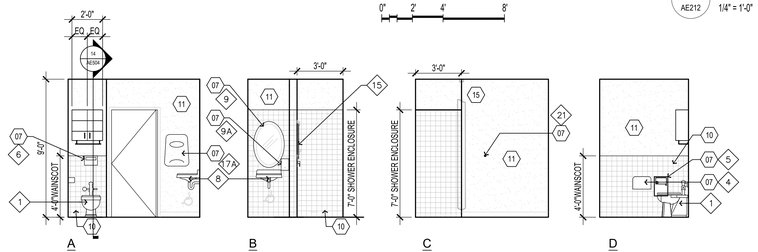

13 AE212 1/4" = 1'-0"

LDR 5 BATHROOM (269A)

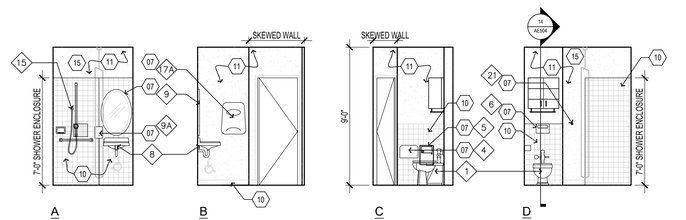

14 AE212 1/4" = 1'-0"

LDR 6 BATHROOM (272A)

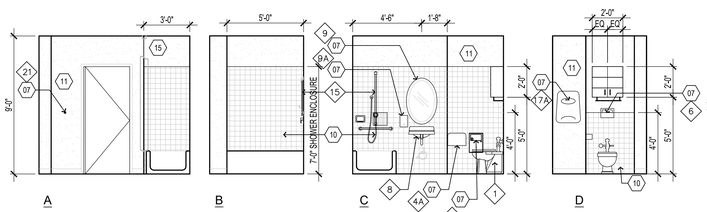

15 AE212 1/4" = 1'-0"

LDR 1 & 3 BATHROOM (260A SIM) (262A)

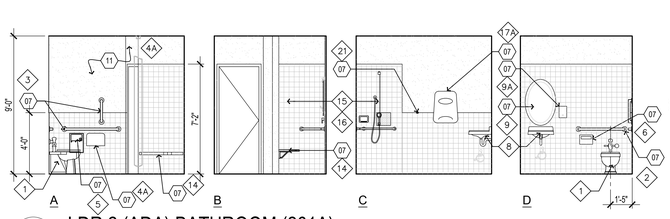

16 AE212 1/4" = 1'-0"

LDR 2 (ADA) BATHROOM (261A)

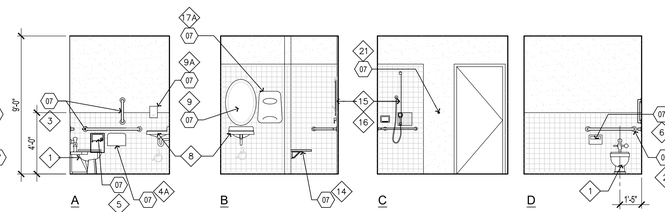

17 AE212 1/4" = 1'-0"

BATHROOM (282)

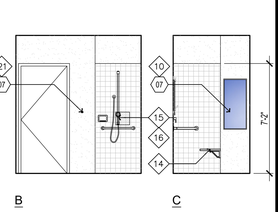

18 AE212 1/4" = 1'-0"

SHOWER (281)

INTERIOR ELEVATION KEYNOTES

SEE SHEET AE609 FOR TYPICAL MOUNTING HEIGHTS.

04 PROVIDE AND INSTALL WALL GUARD. INSTALL CONTINUOUS SUPPORT BACKER AT GYPBOARD STUD WALL CONDITIONS. REFER TO SHEETS AE182 - AE185.

05 PROVIDE AND INSTALL CORNER WALL GUARD. REFER TO SHEETS AE182 - AE185.

06 CEMENT SLOPING MORTAR. 3/8" MIN. THICK. SAW CUT AND CHIP EXISTING CONCRETE FLOOR DECK TO ACCOMMODATE MORTAR THICKNESS.

07 PROVIDE AND INSTALL REQUIRED BACKER BOARD(S) FOR ALL EQUIPMENT.FOR OWNER/FURNISH CONTRACTOR INSTALLED (OFCI) EQUIPMENT VERIFY & COORDINATE LOCATION AND MOUNTING HEIGHTS W/ OWNER'S REPRESENTATIVE AND/OR MANUFACTURER. VERIFY BACKER SIZE AND QUANTITY W/ EQUIPMENT MANUFACTURER.

08 PRIOR TO CASEWORK FABRICATION, COORDINATE REQUIRED OPENING (HEIGHT, WIDTH AND DEPTH) CLEARANCES, SUPPORT, VENTILATION ETC. OF SCHEDULED EQUIPMENT AND MAKE NECESSARY ADJUSTMENTS TO SHOP DRAWINGS FOR OWNER'S REPRESENTATIVE APPROVAL.

09 EQUIPMENT AS SCHEDULED. COORDINATE THE INSTALLATION AND LOCATION(S) OF EQUIPMENT UTILITIES (POWER, DATA, WATER SUPPLY, DRAIN, EXHAUST ETC) WITH EQUIPMENT MANUFACTURER, ELECTRICAL AND MECHANICAL DRAWINGS.

10 BASE / WAINSCOT AS SCHEDULED.

11 PAINTED GYPBOARD WALL, SEE PLAN FOR TYPE.

12 PAINTED GYPBOARD SOFFIT OVER CASEWORK AS DETAILED.

13 PAINTED GYPBOARD SOFFIT AS DETAILED. SEE CEILING PLAN FOR CONFIGURATION.

14 EXPANSION JOINT AND COVER AS DETAILED.

15 PROVIDE AND INSTALL CURTAIN TRACKS WITH CURTAIN HOOK HARDWARE REQUIRED PER CURTAIN/TRACK LENGTH. SEE CEILING PLAN FOR VARIOUS TRACK CONFIGURATIONS. CURTAINS ARE (OF/CI)

16 LIGHT FIXTURE, SEE ELECTRICAL DRAWINGS.

17 WORKTOP SUPPORT HARDWARE AS DETAILED.

18 WORKTOP WITH INTEGRAL SPLASH AS DETAILED.

19 SINK CASEWORK AND KNEE SPACE PANEL TO MEET ADAAG SECTIONS 306 AND 307.

20 PROVIDE AND INSTALL CASEWORK CABINET LOCKS. COORDINATE KEYING SCHEDULE WITH HOSPITAL. PROVIDE GRAND MASTER, MASTER AND DEPARTMENT LEVELS.

RIM ARCHITECTS
GUAM | CALIFORNIA ALASKA HAWAII
316 HERNAN CORTEZ AVE
SUITE 300
HAGATNA, GUAM 96910
Phone: 671.477.2111
Fax: 671.477.2125
www.rimarchitects.com

I CERTIFY THAT THIS DRAWING WAS PREPARED BY ME OR UNDER MY RESPONSIBLE CONTROL

BRENT L. WIESE CERTIFICATE No. 319 EXP. 04.30.2025 GUAM REGISTERED ARCHITECT

AS DEFINED IN GUAM PUBLIC LAW 30-35, SECTION 32116

PERMIT SET

MCH RENOVATION PROJECT, GMHA 007-2014
GMHA FAMILY BIRTH CENTER
850 GOVERNOR CAMACHO ROAD, OKA, TAMUNING, GUAM 96913

PROJECT TITLE: GUAM MEMORIAL HOSPITAL AUTHORITY
OWNER:
SHEET TITLE: INTERIOR ELEVATIONS

MARK	DATE	DESCRIPTION
1	1/31/2016	REVISION
2	4/8/2016	REVISION

DATE : 2024.10.25
PROJECT NO : 144052.02
DRAWN BY : MDG
CHECKED BY : BLW

COPYRIGHT :
2024 RIM Architects

DWG NO: AE212

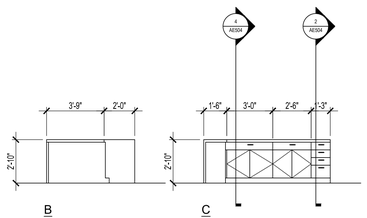

1 AE213 — SECURITY - L101 — 1/4" = 1'-0"

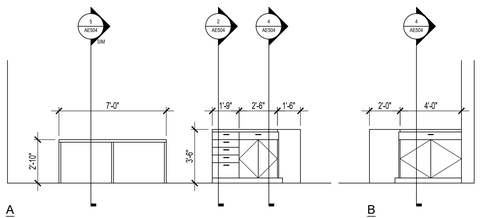

2 AE213 — INFORMATION - L102 — 1/4" = 1'-0"

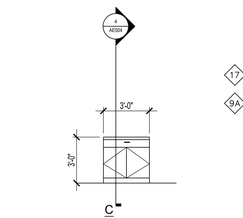

3 AE213 — C SECTION - 258 — 1/4" = 1'-0"

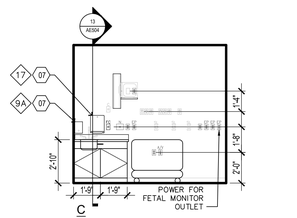

4 AE213 — RECOVERY - 257 — 1/4" = 1'-0"

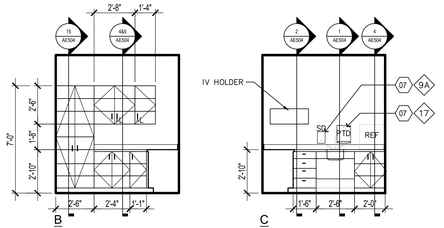

5 AE213 — MED ROOM - 274 — 1/4" = 1'-0"

6 AE213 — BREAKROOM - 263 — 1/4" = 1'-0"

7 AE213 — EXAMS - 277 — 1/4" = 1'-0"

INTERIOR ELEVATION KEYNOTES

SEE SHEET AE609 FOR TYPICAL MOUNTING HEIGHTS.

04 PROVIDE AND INSTALL WALL GUARD. INSTALL CONTINUOUS SUPPORT BACKER AT GYPBOARD STUD WALL CONDITIONS. REFER TO SHEETS AE182 - AE185.

05 PROVIDE AND INSTALL CORNER WALL GUARD. REFER TO SHEETS AE182 - AE185.

06 CEMENT SLOPING MORTAR. 3/8" MIN. THICK. SAW CUT AND CHIP EXISTING CONCRETE FLOOR DECK TO ACCOMMODATE MORTAR THICKNESS.

07 PROVIDE AND INSTALL REQUIRED BACKER BOARD(S) FOR ALL EQUIPMENT.FOR OWNER/FURNISH CONTRACTOR INSTALLED (OFCI) EQUIPMENT VERIFY & COORDINATE LOCATION AND MOUNTING HEIGHTS W/ OWNER'S REPRESENTATIVE AND/OR MANUFACTURER. VERIFY BACKER SIZE AND QUANTITY W/ EQUIPMENT MANUFACTURER.

08 PRIOR TO CASEWORK FABRICATION, COORDINATE REQUIRED OPENING (HEIGHT, WIDTH AND DEPTH) CLEARANCES, SUPPORT, VENTILATION ETC. OF SCHEDULED EQUIPMENT AND MAKE NECESSARY ADJUSTMENTS TO SHOP DRAWINGS FOR OWNER'S REPRESENTATIVE APPROVAL.

09 EQUIPMENT AS SCHEDULED. COORDINATE THE INSTALLATION AND LOCATION(S) OF EQUIPMENT UTILITIES (POWER, DATA, WATER SUPPLY, DRAIN, EXHAUST ETC) WITH EQUIPMENT MANUFACTURER, ELECTRICAL AND MECHANICAL DRAWINGS.

10 BASE / WAINSCOT AS SCHEDULED.

11 PAINTED GYPBOARD WALL, SEE PLAN FOR TYPE.

12 PAINTED GYPBOARD SOFFIT OVER CASEWORK AS DETAILED.

13 PAINTED GYPBOARD SOFFIT AS DETAILED. SEE CEILING PLAN FOR CONFIGURATION.

14 EXPANSION JOINT AND COVER AS DETAILED.

15 PROVIDE AND INSTALL CURTAIN TRACKS WITH CURTAIN HOOK HARDWARE REQUIRED PER CURTAIN/TRACK LENGTH. SEE CEILING PLAN FOR VARIOUS TRACK CONFIGURATIONS. CURTAINS ARE (OF/CI)

16 LIGHT FIXTURE, SEE ELECTRICAL DRAWINGS.

17 WORKTOP SUPPORT HARDWARE AS DETAILED.

18 WORKTOP WITH INTEGRAL SPLASH AS DETAILED.

19 SINK CASEWORK AND KNEE SPACE PANEL TO MEET ADAAG SECTIONS 306 AND 307.

20 PROVIDE AND INSTALL CASEWORK CABINET LOCKS. COORDINATE KEYING SCHEDULE WITH HOSPITAL. PROVIDE GRAND MASTER, MASTER AND DEPARTMENT LEVELS.

RIM ARCHITECTS
GUAM | CALIFORNIA ALASKA HAWAII
316 HERNAN CORTEZ AVE
SUITE 300
HAGATNA, GUAM 96910
Phone: 671.477.2111
Fax: 671.477.2125
www.rimarchitects.com

I CERTIFY THAT THIS DRAWING WAS PREPARED BY ME OR UNDER MY RESPONSIBLE CONTROL

BRENT L. WIETE — CERTIFICATE No. 319 — EXP. 04.30.2025 — GUAM — REGISTERED ARCHITECT

AS DEFINED IN GUAM PUBLIC LAW 30-35, SECTION 32116

PERMIT SET

MCH RENOVATION PROJECT, GMHA 007-2014
GMHA FAMILY BIRTH CENTER
850 GOVERNOR CAMACHO ROAD, OKA, TAMUNING, GUAM 96913

PROJECT TITLE:

OWNER: GUAM MEMORIAL HOSPITAL AUTHORITY

SHEET TITLE: INTERIOR ELEVATIONS

MARK	DATE	REVISION
1	1/31/2016	REVISION
2	4/8/2016	REVISION

DATE	:	2024.10.25
PROJECT NO	:	144052.02
DRAWN BY	:	MDG
CHECKED BY	:	BLW

COPYRIGHT : 2024 RIM Architects

DWG NO: AE213

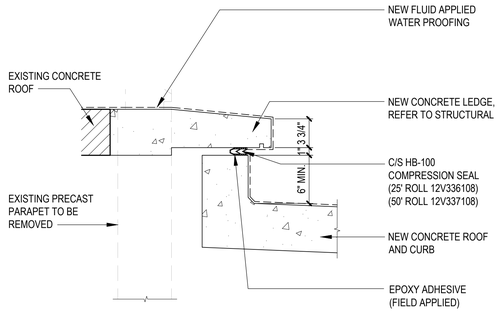

8 AE301 DETAIL 1-1/2" = 1'-0"

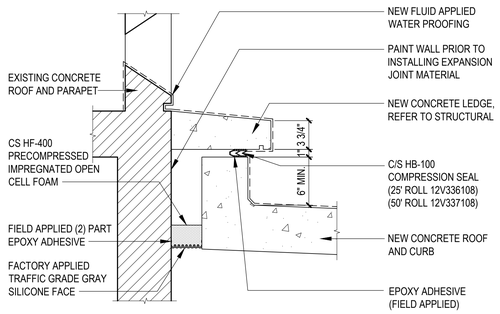

6 AE301 DETAIL 1-1/2" = 1'-0"

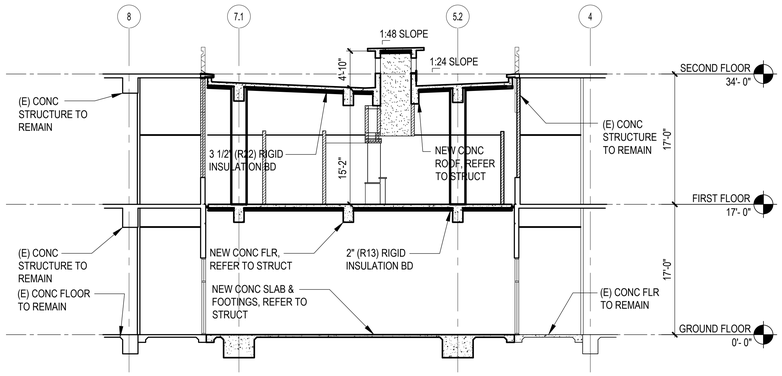

3 AE301 BUILDING SECTION 1/8" = 1'-0"

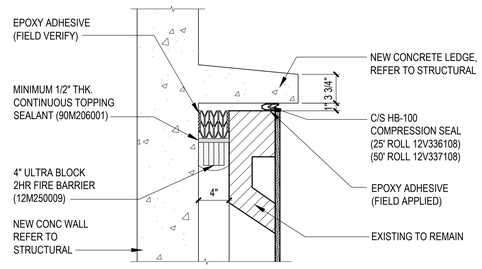

7 AE301 DETAIL 1-1/2" = 1'-0"

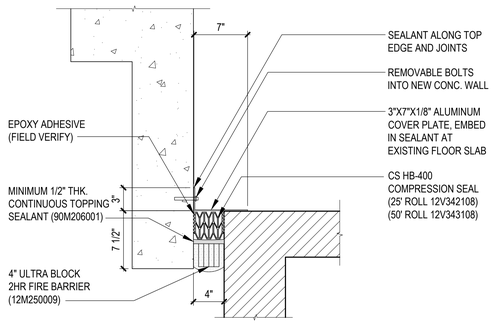

5 AE301 DETAIL 1-1/2" = 1'-0"

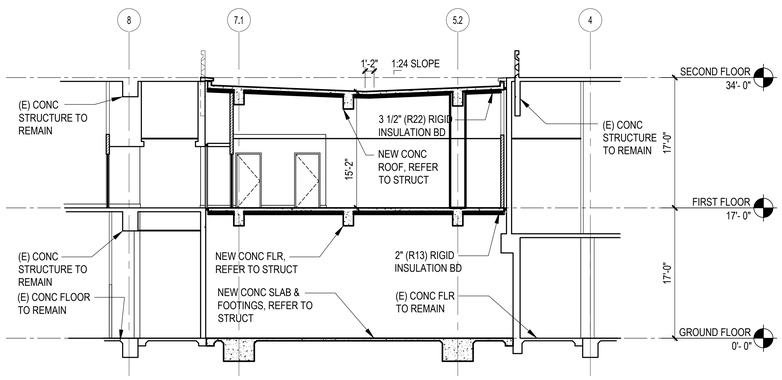

2 AE301 BUILDING SECTION 1/8" = 1'-0"

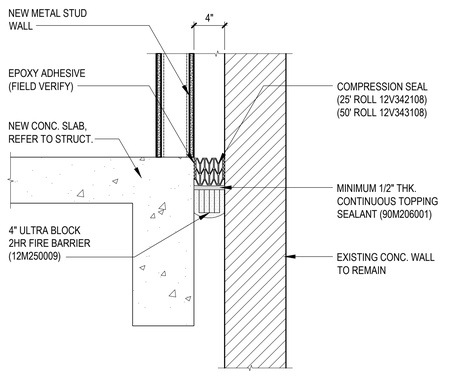

4 AE301 DETAIL 1-1/2" = 1'-0"

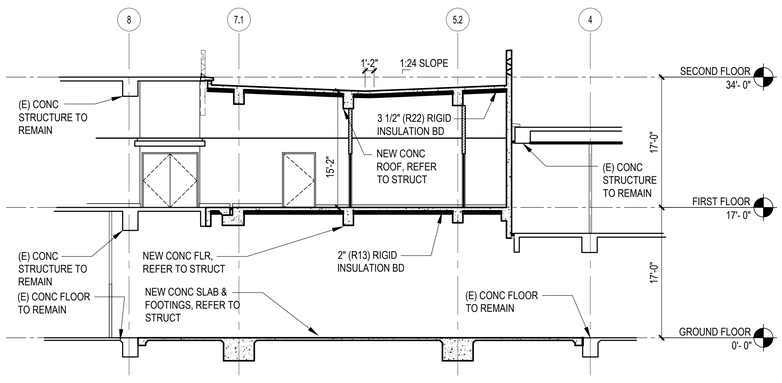

1 AE301 BUILDING SECTION 1/8" = 1'-0"

RIM ARCHITECTS
GUAM | CALIFORNIA ALASKA HAWAII
316 HERNAN CORTEZ AVE
SUITE 300
HAGATNA, GUAM 96910
Phone: 671.477.2111
Fax: 671.477.2125
www.rimarchitects.com

I CERTIFY THAT THIS DRAWING WAS PREPARED BY ME OR UNDER MY RESPONSIBLE CONTROL

BRENT L. WILSON CERTIFICATE No. 319 EXP. 04.30.2025 GUAM REGISTERED ARCHITECT

AS DEFINED IN GUAM PUBLIC LAW 30–35, SECTION 33116

PERMIT SET

MCH RENOVATION PROJECT, GMHA 007-2014
GMHA FAMILY BIRTH CENTER
850 GOVERNOR CAMACHO ROAD, OKA, TAMUNING, GUAM 96913

PROJECT TITLE:
OWNER: GUAM MEMORIAL HOSPITAL AUTHORITY
SHEET TITLE: BUILDING SECTIONS

MARK	DATE	DESCRIPTION
1	1/31/2016	REVISION
2	4/8/2016	REVISION

DATE	:	2024.10.25
PROJECT NO	:	144052.02
DRAWN BY	:	MDG
CHECKED BY	:	BLW
COPYRIGHT	:	2024 RIM Architects

DWG NO:
AE301

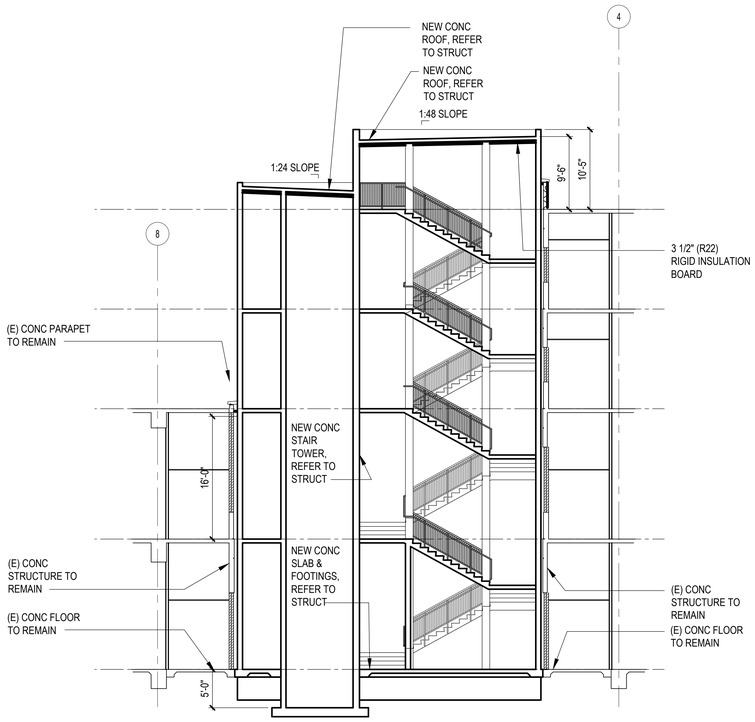

3 AE302 — BUILDING SECTION
1/8" = 1'-0"
0" 4' 8' 16'

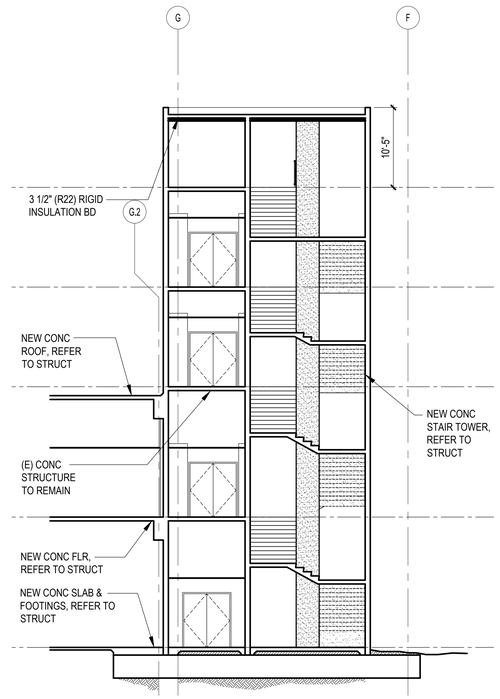

2 AE302 — BUILDING SECTION
1/8" = 1'-0"
0" 4' 8' 16'

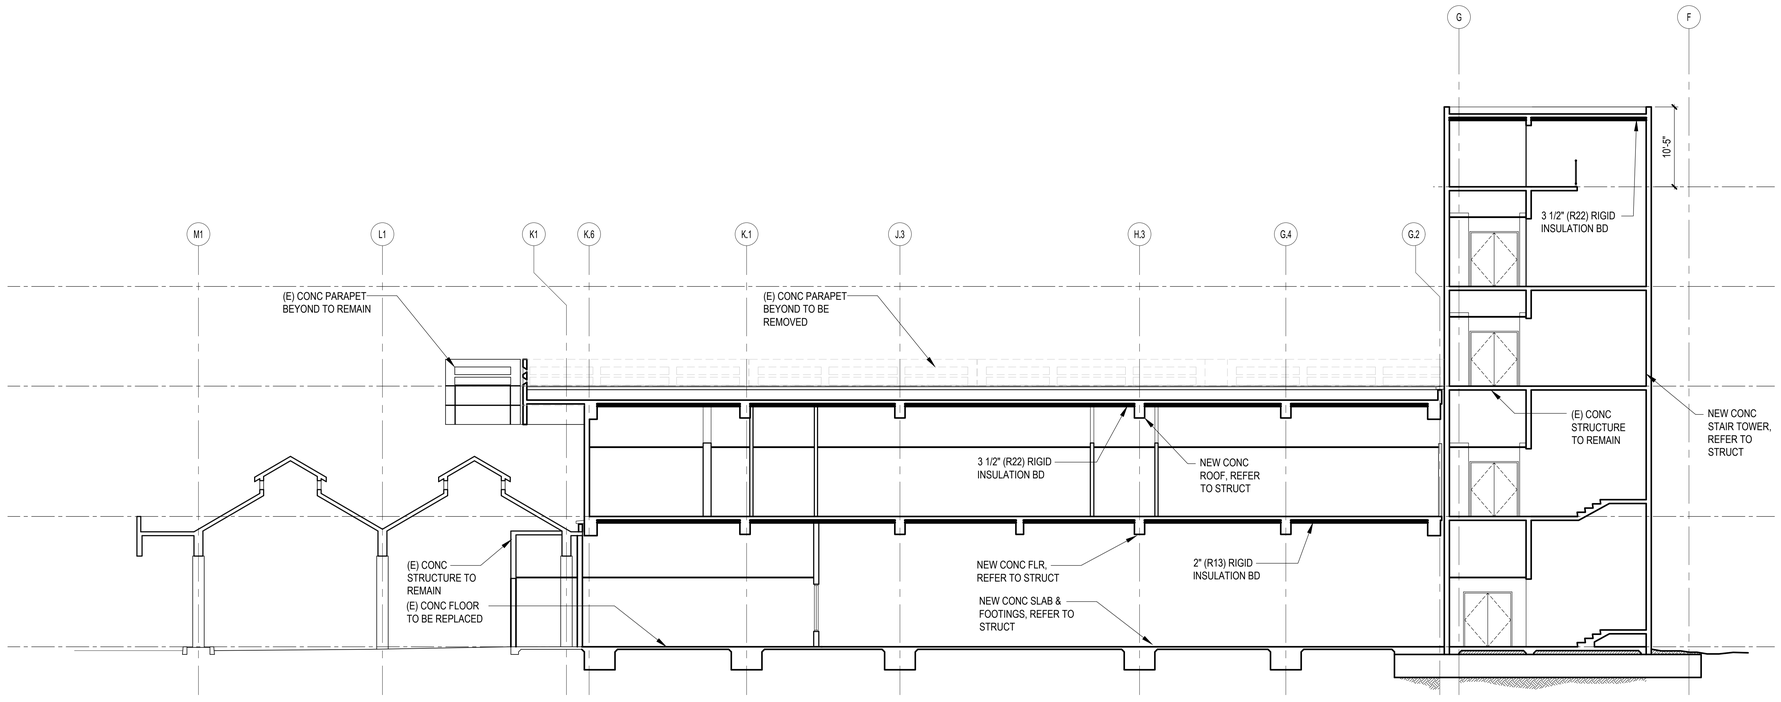

1 AE302 — BUILDING SECTION
1/8" = 1'-0"
0" 4' 8' 16'

RIM ARCHITECTS
GUAM | CALIFORNIA ALASKA HAWAII
316 HERNAN CORTEZ AVE
SUITE 300
HAGATNA, GUAM 96910
Phone: 671.477.2111
Fax: 671.477.2125
www.rimarchitects.com

I CERTIFY THAT THIS DRAWING WAS PREPARED BY ME OR UNDER MY RESPONSIBLE CONTROL

BRENT L. WIESE — CERTIFICATE No. 319 — EXP. 04.30.2025 — GUAM — REGISTERED ARCHITECT

AS DEFINED IN GUAM PUBLIC LAW 30-35, SECTION 33116

PERMIT SET

MCH RENOVATION PROJECT, GMHA 007-2014
GMHA FAMILY BIRTH CENTER
850 GOVERNOR CAMACHO ROAD, OKA, TAMUNING, GUAM 96913

PROJECT TITLE:
OWNER: GUAM MEMORIAL HOSPITAL AUTHORITY
SHEET TITLE: BUILDING SECTIONS

MARK	DATE	REVISION
1	1/31/2016	

DATE	:	2024.10.25
PROJECT NO	:	144052.02
DRAWN BY	:	MDG
CHECKED BY	:	BLW
COPYRIGHT	:	2024 RIM Architects

DWG NO:
AE302

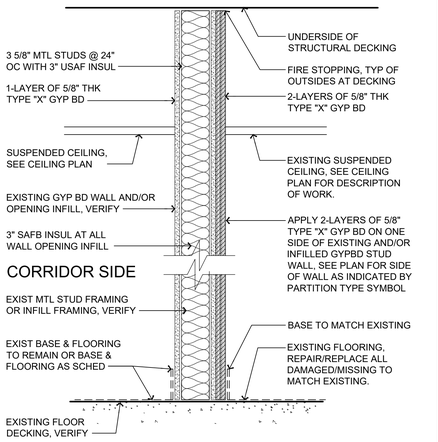

2P3A1E, 2P11A1E
(GA FILE NO. WP 1943)

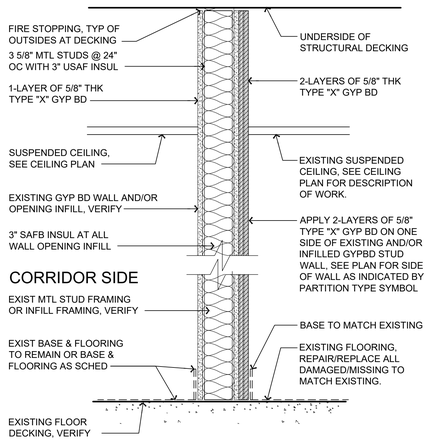

2P3A1, 2P11A1
(GA FILE NO. WP 1943)

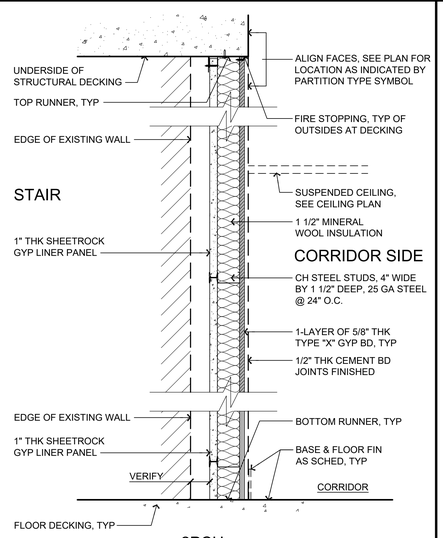

2PCH
(UL U415 SYSTEM D)

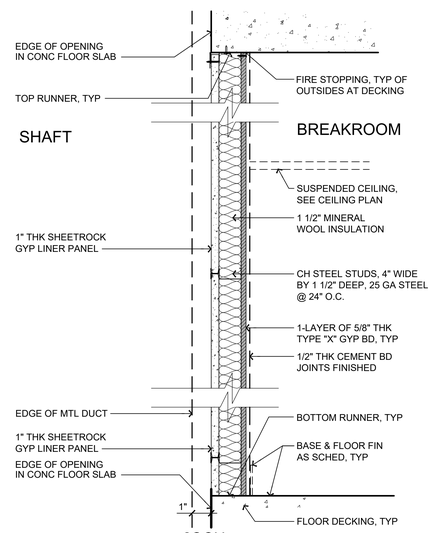

2SCH
(UL U415 SYSTEM D)

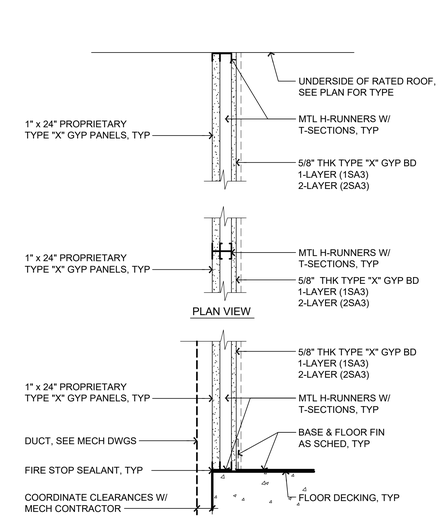

2SA1, 1SA1
(GA FILE NO. WP 7020 and 7060)

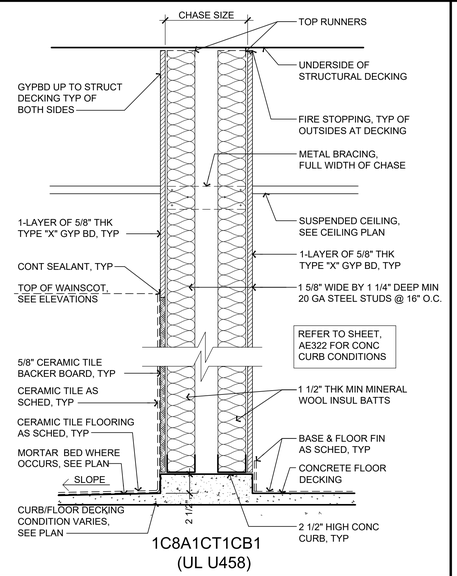

1C8A1CT1CB1
(UL U458)

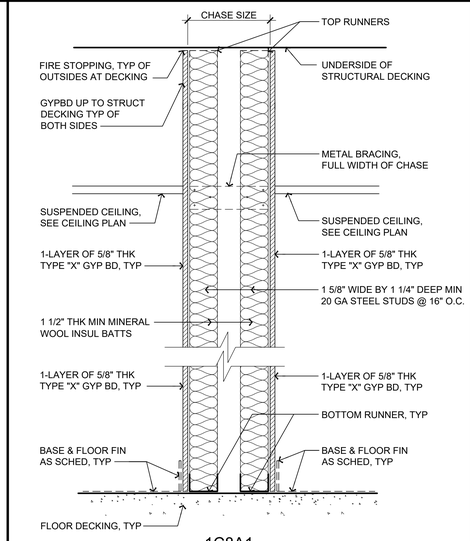

1C8A1
(UL U458)

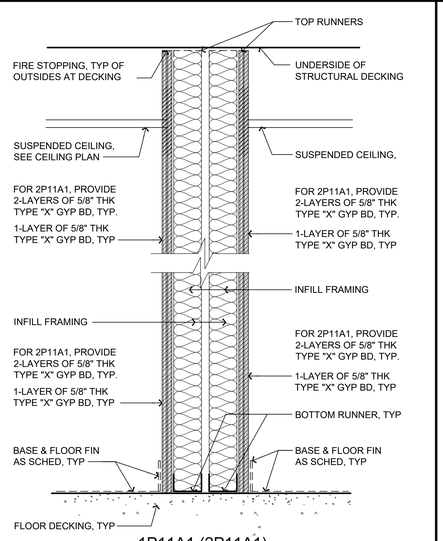

1P11A1 (2P11A1)
(GA FILE NO. WP 5060)

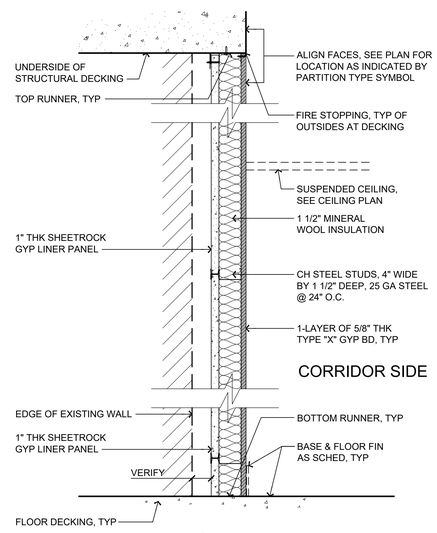

1PCHX
(UL U415 SYSTEM A)

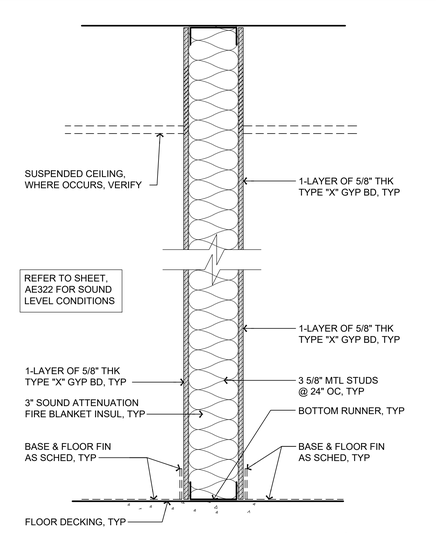

1P3A1, 1P3A2, 1P3A3, 1P3A4, 1P3A2SR
(GA FILE NO. WP 1049)

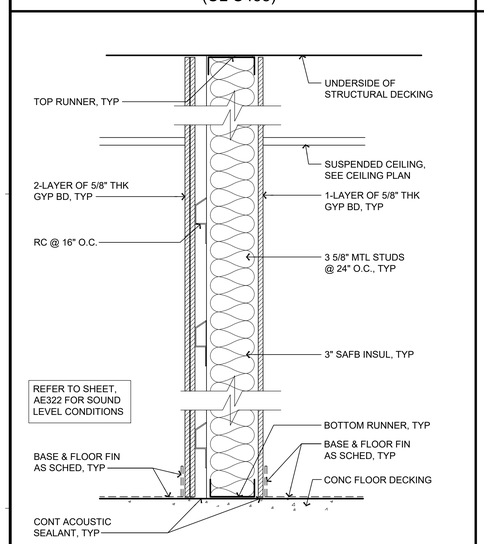

NP3A2X

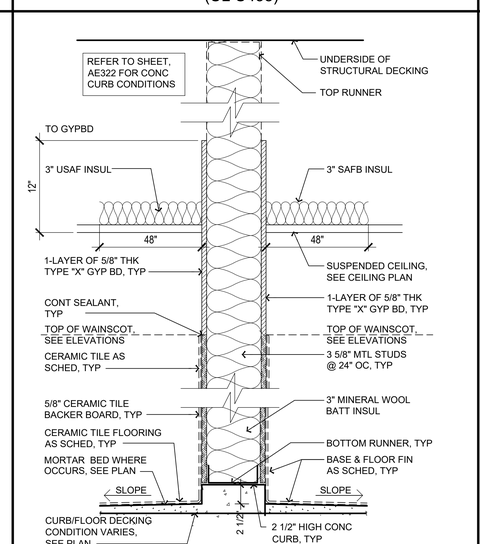

1P3A2CT2CB1
(UL U457)

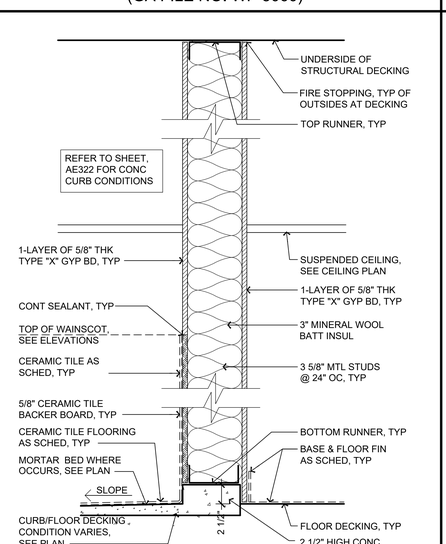

1P3A1CT1CB2
(UL U404)

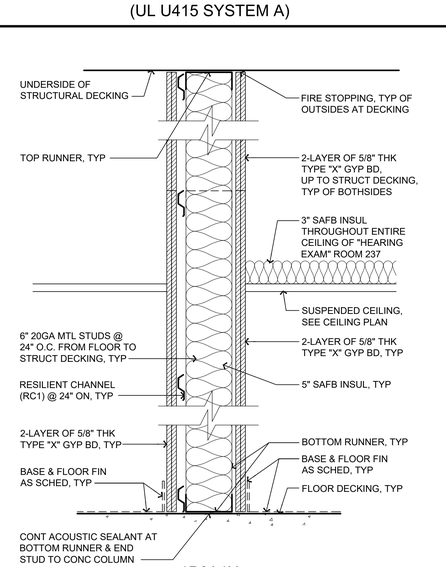

1P6A1X
(RAL-TL-84-139)

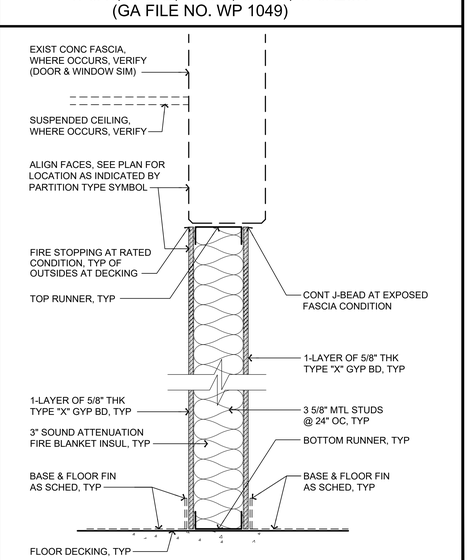

1P3A1X
(GA FILE NO. WP 1049)

RIM ARCHITECTS
GUAM | CALIFORNIA ALASKA HAWAII
316 HERNAN CORTEZ AVE
SUITE 300
HAGATNA, GUAM 96910
Phone: 671.477.2111
Fax: 671.477.2125
www.rimarchitects.com

I CERTIFY THAT THIS DRAWING WAS PREPARED BY ME OR UNDER MY RESPONSIBLE CONTROL

BRENT L. WIETE
CERTIFICATE
No. 319
EXP. 04.30.2025
GUAM
REGISTERED ARCHITECT

AS DEFINED IN GUAM PUBLIC LAW 30-35, SECTION 32116

PERMIT SET

MCH RENOVATION PROJECT, GMHA 007-2014
GMHA FAMILY BIRTH CENTER
850 GOVERNOR CAMACHO ROAD, OKA, TAMUNING, GUAM 96913

PROJECT TITLE:
OWNER: GUAM MEMORIAL HOSPITAL AUTHORITY
SHEET TITLE: PARTITION TYPES

MARK	DATE	DESCRIPTION
1	1/31/2016	REVISION

DATE	2024.10.25
PROJECT NO	144052.02
DRAWN BY	MDG
CHECKED BY	BLW

COPYRIGHT : 2024 RIM Architects

DWG NO:
AE321

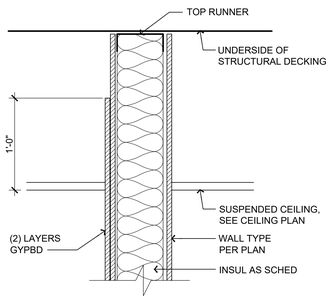

A4

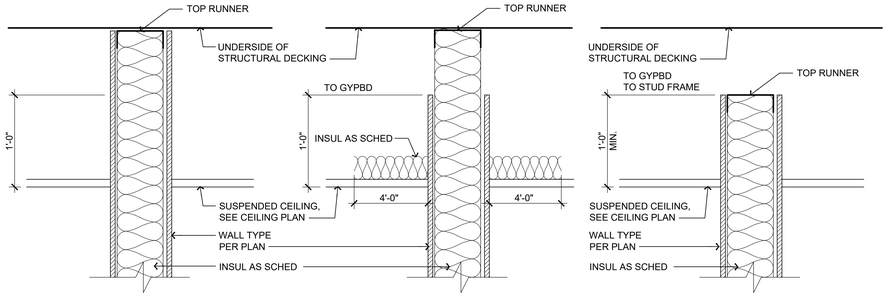

A1 A2 A3

SOUND LEVEL CONDITIONS

1 / AE322 — 1-1/2" = 1'-0"

0" 3" 6" 1' 2'

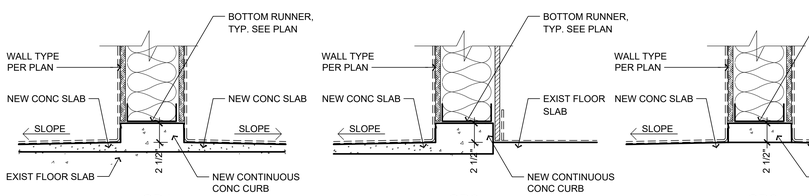

CB1 CB2 CB3

CONC CURB CONDITIONS

2 / AE322 — 1-1/2" = 1'-0"

0" 3" 6" 1' 2'

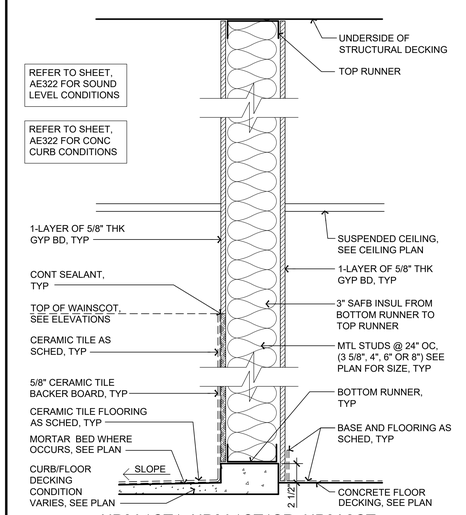

NP3A1CT1, NP3A1CT1SR, NP3A2CT
NP3A3CT1, NP3A4CT1, NP4A1CT1
NP4A1CT1SR, NP4A4CT1, NP6A1CT1SR, NP8A1CT1SR

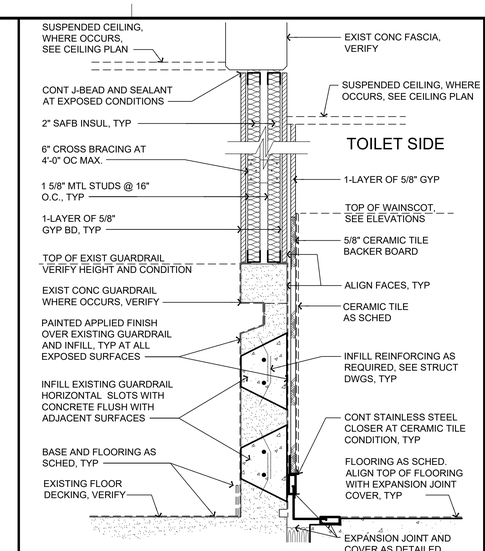

NP311A1, NP3A1SR, NP11A1CT1

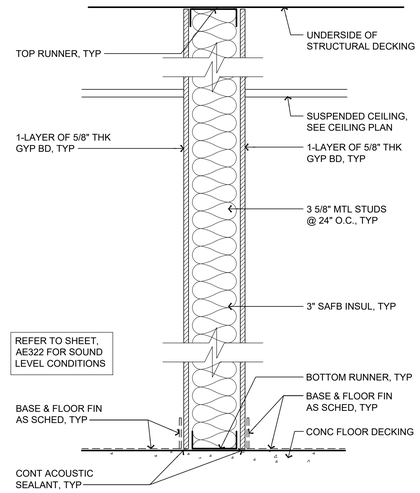

NP3A1, NP3A2, NP3A3, NP3A4
NP3A1SR, NP3A2SR, NP3A3SR, NP3A4SR

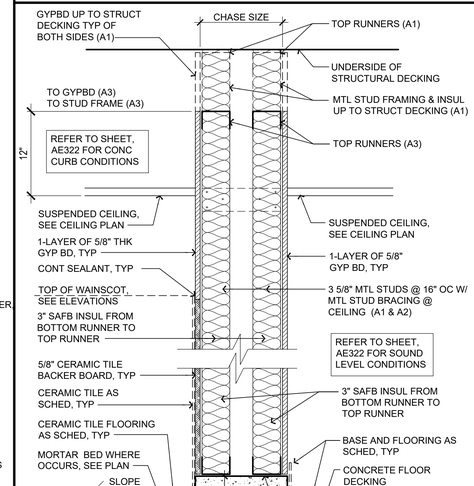

NC8A1CT1, NC8A1CT1SR, NC8A3CT1

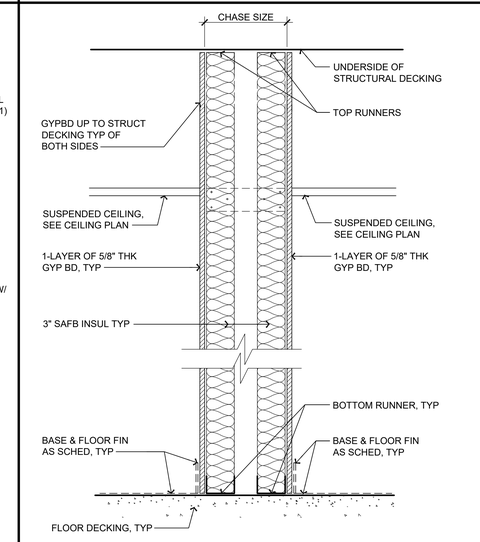

NC8A1, NC8A1SR

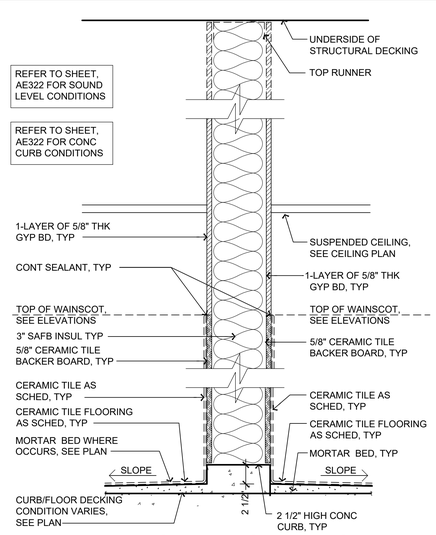

NP3A1CT2, NP3A2CT2, NP3A3CT2
NP4A2CT2, NP4A3CT2

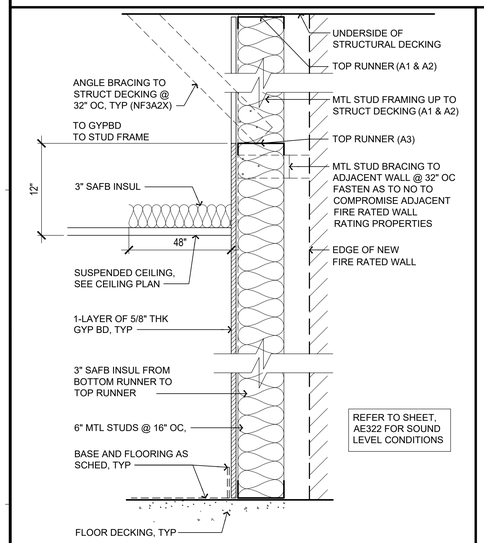

NF3A2X

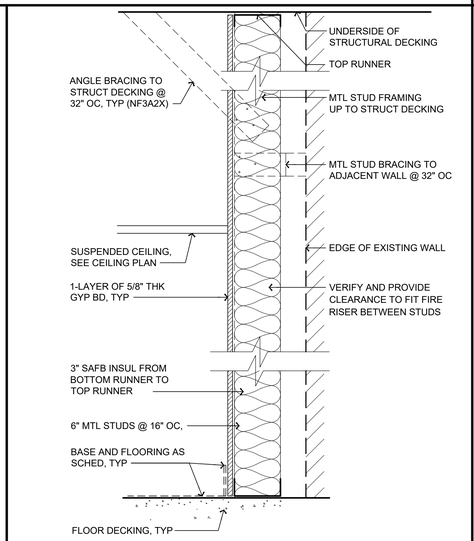

NF6A1

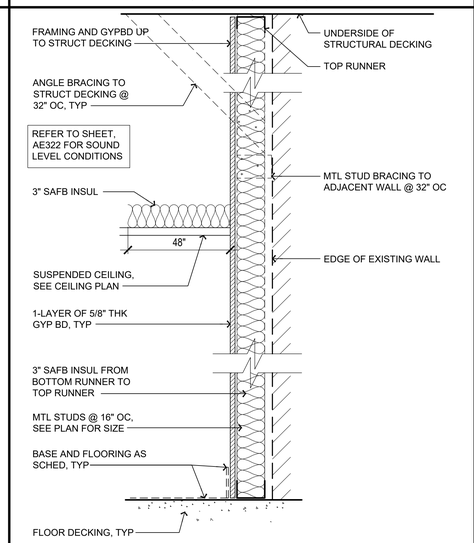

NF3A1, NF3A2, NF3A3, NF3A1SR, NF2A2, NF1A1

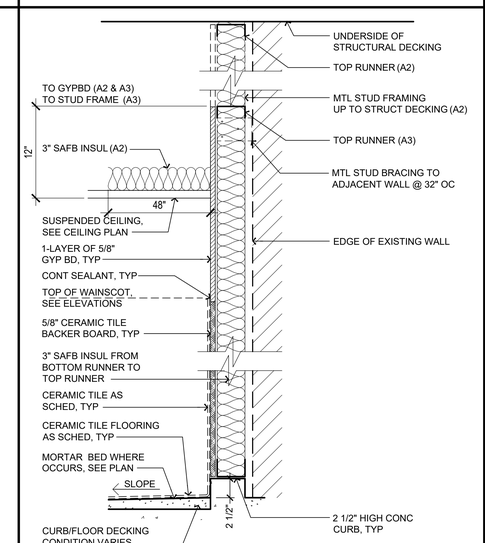

NF3A2CT1CB1, NF3A3CT1CB1

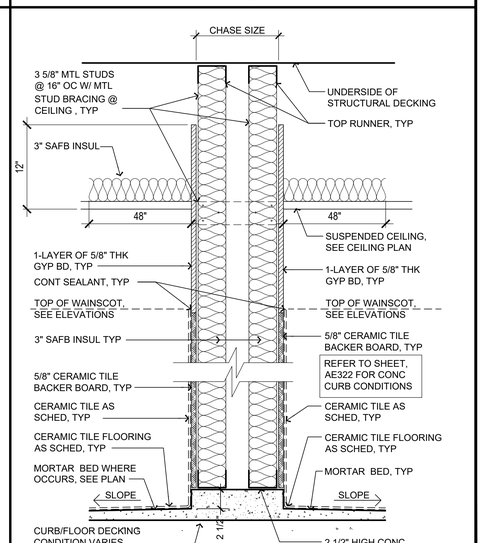

NC8A2CT2CB1, NC12A2CT2CB1

RIM ARCHITECTS
GUAM | CALIFORNIA ALASKA HAWAII
316 HERNAN CORTEZ AVE
SUITE 300
HAGATNA, GUAM 96910
Phone: 671.477.2111
Fax: 671.477.2125
www.rimarchitects.com

I CERTIFY THAT THIS DRAWING WAS PREPARED BY ME OR UNDER MY RESPONSIBLE CONTROL

BRENT L. WILSON CERTIFICATE No. 319 EXP. 04.30.2025 REGISTERED ARCHITECT GUAM

AS DEFINED IN GUAM PUBLIC LAW 30-35, SECTION 32116

PERMIT SET

MCH RENOVATION PROJECT, GMHA 007-2014
GMHA FAMILY BIRTH CENTER
850 GOVERNOR CAMACHO ROAD, OKA, TAMUNING, GUAM 96913

OWNER: GUAM MEMORIAL HOSPITAL AUTHORITY

PROJECT TITLE:

SHEET TITLE: PARTITION TYPES

MARK	DATE	REVISION
1	1/31/2016	

DATE	:	2024.10.25
PROJECT NO	:	144052.02
DRAWN BY	:	MDG
CHECKED BY	:	BLW
COPYRIGHT	:	2024 RIM Architects

DWG NO: **AE322**

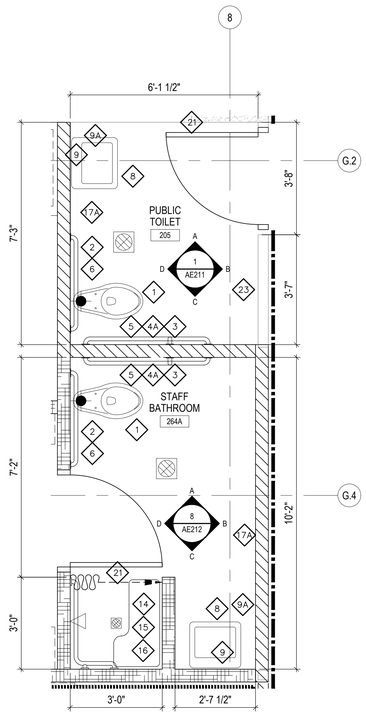

ENLARGED:
PUBLIC TOILET (205) & STAFF BATHROOM (264A)

8 AE401 1/2" = 1'-0"

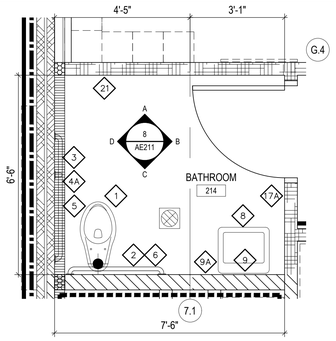

ENLARGED:
STAFF BATHROOM (214) (245A) (277A SIM)

7 AE401 1/2" = 1'-0"

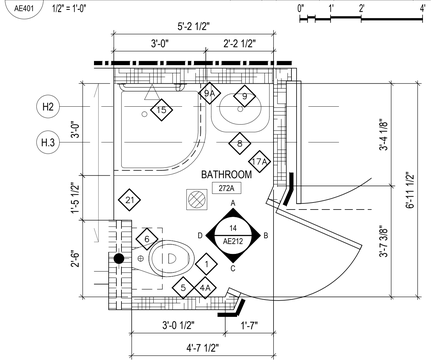

ENLARGED: LDR 6 BATHROOM (272A)

6 AE401 1/2" = 1'-0"

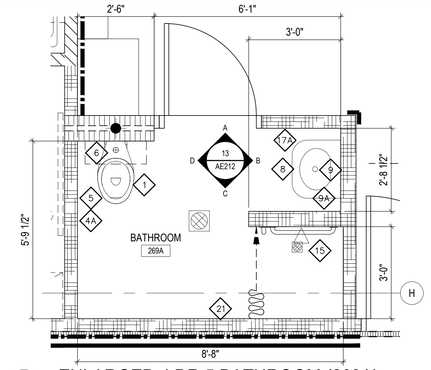

ENLARGED: LDR 5 BATHROOM (269A)

5 AE401 1/2" = 1'-0"

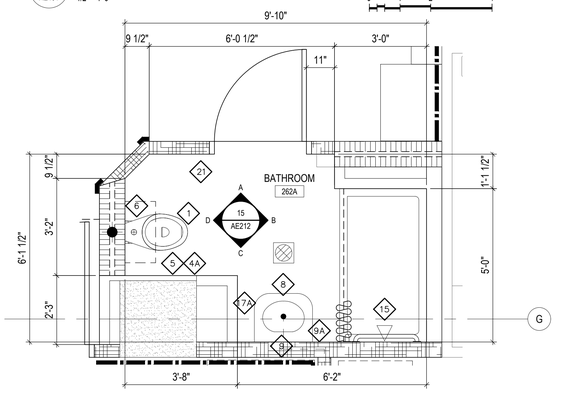

ENLARGED: LDR 1 & 3 BATHROOM (260A SIM) (262)

4 AE401 1/2" = 1'-0"

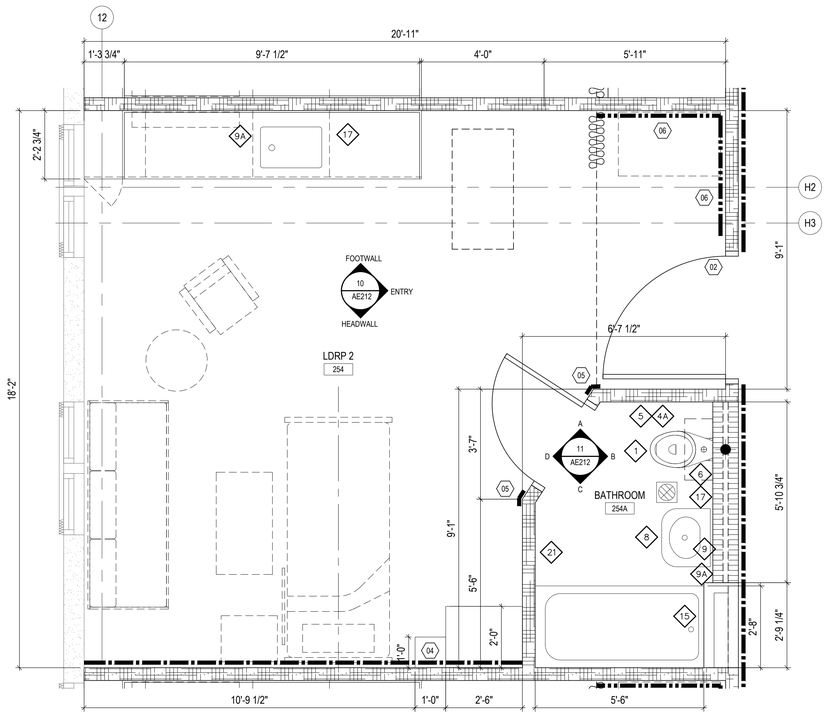

ENLARGED: TYP LDRP 1, 2 & 3 ROOMS (253) (254) (255SIM-OPP)

3 AE401 1/2" = 1'-0"

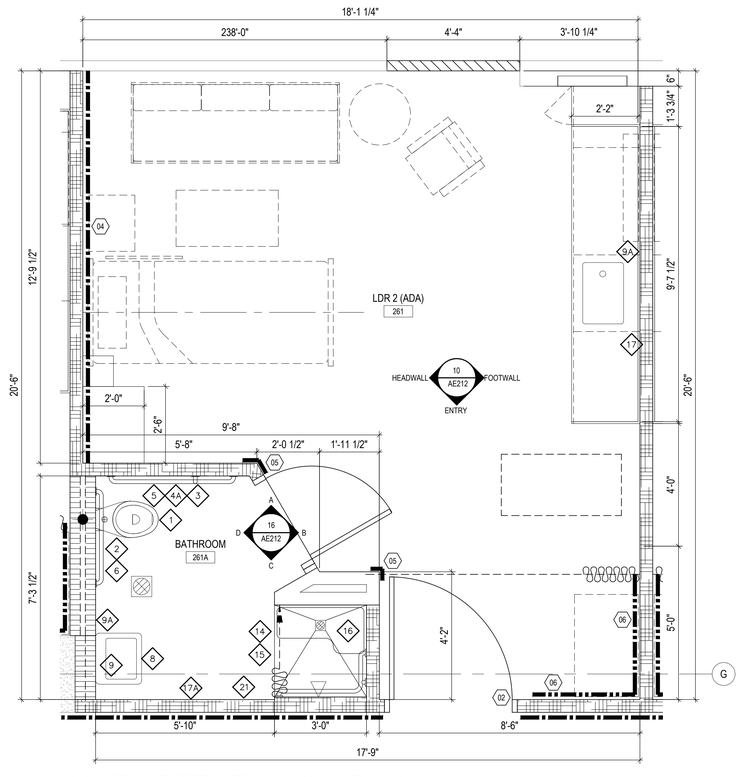

ENLARGED: LDR 2 ROOM (ADA) (261)

2 AE401 1/2" = 1'-0"

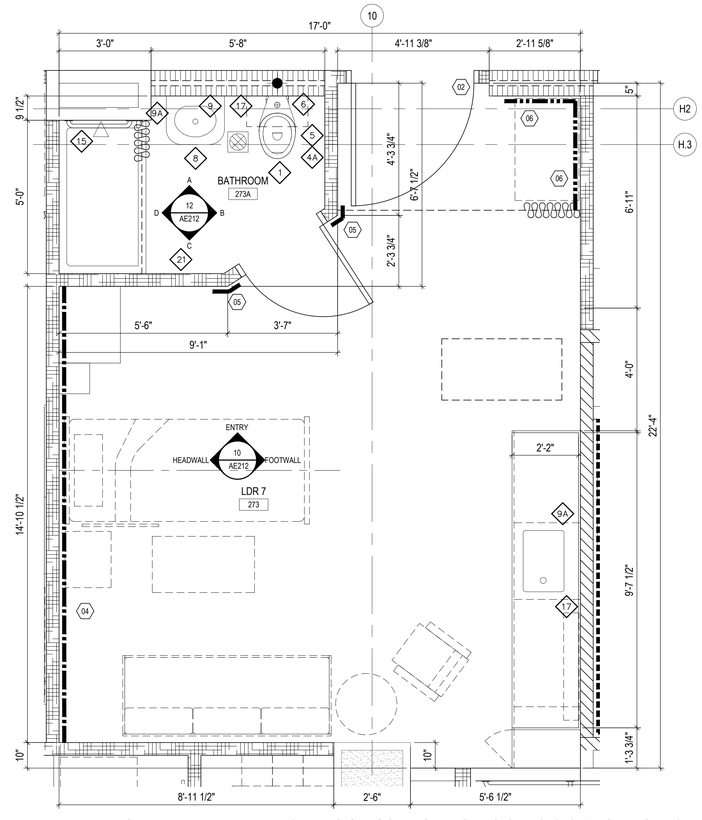

ENLARGED: TYP LDR 4, 7, & 8 ROOMS(265SIM-OPP) (273) & (275SIM-OPP)

1 AE401 1/2" = 1'-0"

EQUIPMENT NOTES:

01 HANDRAIL (WP3), MOUNT TOP AT 36" AFF. REFER TO MATERIAL INDEX ON SHT AE603

02 DOOR FRAME PROTECTION (WP5), SIZE TO MATCH DOOR FRAME. REFER TO MATERIAL INDEX ON SHT AE603

03 NOT USED

04 WALL GUARD PANELS (WP1), 48" HIGH, WITH TOP AND BOTTOM TRIMS, AND PANEL CONNECTORS. REFER TO MATERIAL INDEX ON SHT AE603

04a WALL GUARD PANELS (WP1), 48" HIGH, WITH TOP AND BOTTOM TRIMS, AND SEALED PANEL SEAMS. REFER TO MATERIAL INDEX ON SHT AE603

05 CORNER GUARD (WP2), 84" HIGH. REFER TO MATERIAL INDEX ON SHT AE603

05a CORNER GUARD (WP2a), STAINLESS STL, 84" HIGH. REFER TO MATERIAL INDEX ON SHT AE603

06 CRASH GUARD (WP4), MOUNT TOP AT 18" AFF. REFER TO MATERIAL INDEX ON SHT AE603

07 FRP WALL PANELS (WP6), 48" HIGH. REFER TO MATERIAL INDEX ON SHT AE603

08 CHAIR RAIL (WP4), MOUNT TOP AT 38" AFF. REFER TO MATERIAL INDEX ON SHT AE603

LEGEND:

- WALL GUARD PANEL
- RFP WALL PANEL
- HANDRAIL
- CRASH GUARD
- CHAIR RAIL
- XXX — EQUIPMENT TAG, REFER TO EQUIPMENT SCHEDULE ON SHEET AE604
- NURSE DOOR RELEASE BUTTON, REFER TO DOOR SCHEDULE ON SHEET AE601
- X.X — ACCESSORY TAG, REFER TO ACCESSORY SCHEDULE AND MOUNTING HEIGHT SCHEDULE ON SHEET AE606.

RIM ARCHITECTS
GUAM | CALIFORNIA ALASKA HAWAII
316 HERNAN CORTEZ AVE
SUITE 300
HAGATNA, GUAM 96910
Phone: 671.477.2111
Fax: 671.477.2125
www.rimarchitects.com

I CERTIFY THAT THIS DRAWING WAS PREPARED BY ME OR UNDER MY RESPONSIBLE CONTROL

BRENT L. WIETE
CERTIFICATE
No. 319
EXP. 04.30.2025
GUAM
REGISTERED ARCHITECT

AS DEFINED IN GUAM PUBLIC LAW 30-35, SECTION 33116

PERMIT SET

MCH RENOVATION PROJECT, GMHA 007-2014
GMHA FAMILY BIRTH CENTER
850 GOVERNOR CAMACHO ROAD, OKA, TAMUNING, GUAM 96913

PROJECT TITLE:
OWNER: GUAM MEMORIAL HOSPITAL AUTHORITY
SHEET TITLE: ENLARGED PLANS

MARK	DATE	REVISION
1	1/31/2016	REVISION
3	10/27/2016	REVISION

DATE	: 2024.10.25
PROJECT NO	: 144052.02
DRAWN BY	: MDG
CHECKED BY	: BLW
COPYRIGHT	: 2024 RIM Architects

DWG NO: AE401

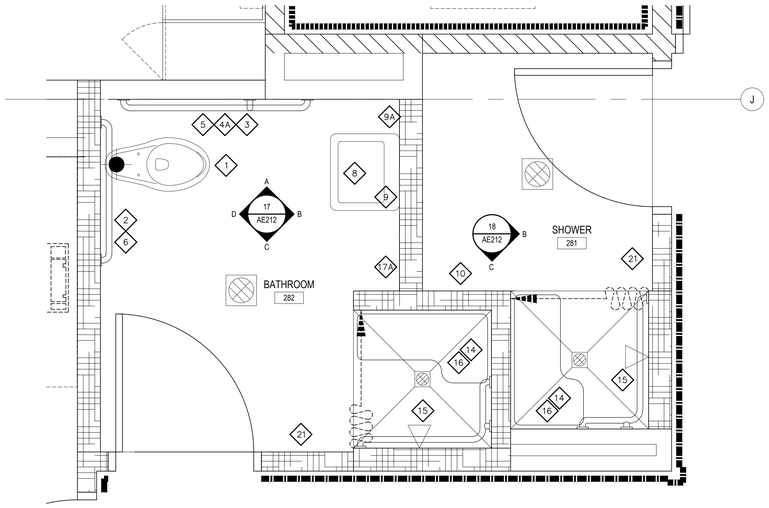

5 AE402 ENLARGED : BATHROOM (282) SHOWER (281)

3/4" = 1'-0"

0" 6" 1' 2'

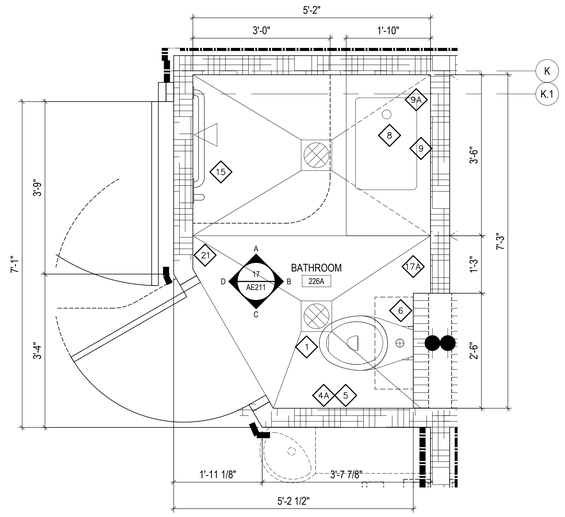

4 AE402 ENLARGED : POST PARTUM 13, 14 & 15
BATHROOM (224A) (225A SIM-OPP) & (226A)

3/4" = 1'-0"

0" 6" 1' 2'

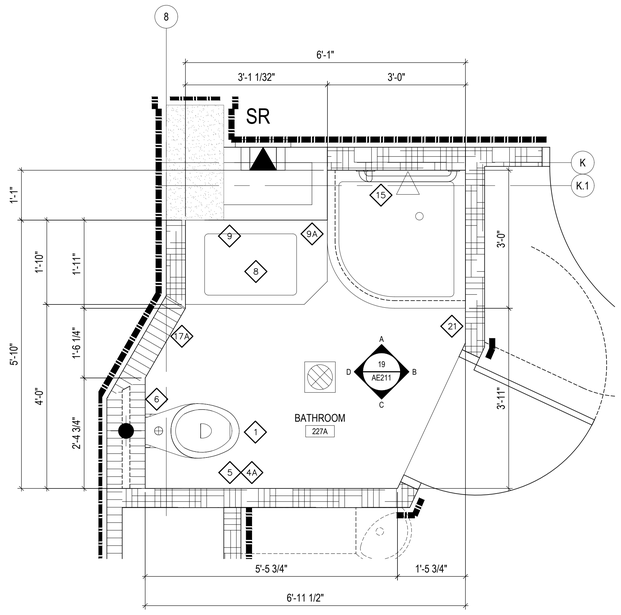

3 AE402 ENLARGED : POST PARTUM 12 BATHROOM (227A)

3/4" = 1'-0"

0" 6" 1' 2'

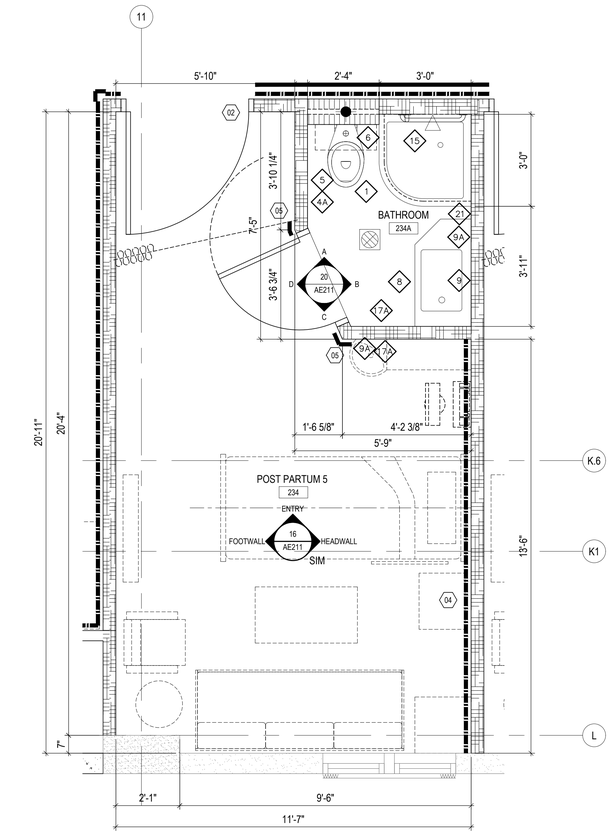

2 AE402 ENLARGED : TYP POST PARTUM 2, 4, 5, 6, 8, & 11 ROOMS
SIMILAR AND MIRROR POST PARTUM 1, 3, & 10 ROOMS

1/2" = 1'-0"

0" 1' 2' 4'

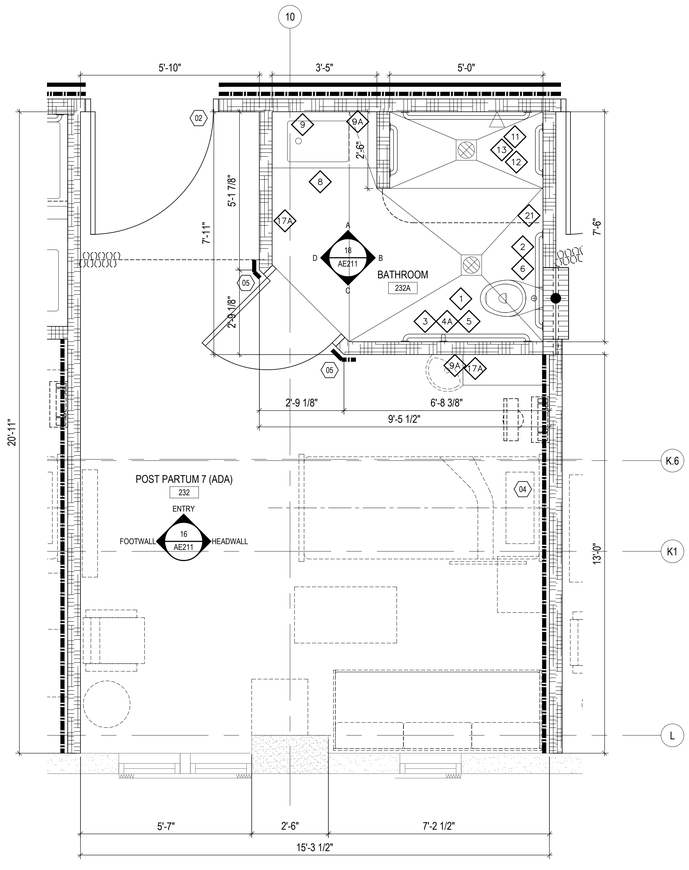

1 AE402 ENLARGED : POST PARTUM ROOM 7 & 9 (ADA) (230 SIM-OPP) & (232)

1/2" = 1'-0"

0" 1' 2' 4'

EQUIPMENT NOTES:

01 HANDRAIL (WP3), MOUNT TOP AT 36" AFF. REFER TO MATERIAL INDEX ON SHT AE603

02 DOOR FRAME PROTECTION (WP5), SIZE TO MATCH DOOR FRAME. REFER TO MATERIAL INDEX ON SHT AE603

03 NOT USED

04 WALL GUARD PANELS (WP1), 48" HIGH, WITH TOP AND BOTTOM TRIMS, AND PANEL CONNECTORS. REFER TO MATERIAL INDEX ON SHT AE603

04a WALL GUARD PANELS (WP1), 48" HIGH, WITH TOP AND BOTTOM TRIMS, AND SEALED PANEL SEAMS. REFER TO MATERIAL INDEX ON SHT AE603

05 CORNER GUARD (WP2), 84" HIGH. REFER TO MATERIAL INDEX ON SHT AE603

05a CORNER GUARD (WP2a), STAINLESS STL, 84" HIGH. REFER TO MATERIAL INDEX ON SHT AE603

06 CRASH GUARD (WP4), MOUNT TOP AT 18" AFF. REFER TO MATERIAL INDEX ON SHT AE603

07 FRP WALL PANELS (WP6), 48" HIGH. REFER TO MATERIAL INDEX ON SHT AE603

08 CHAIR RAIL (WP4), MOUNT TOP AT 38" AFF. REFER TO MATERIAL INDEX ON SHT AE603

LEGEND:

- WALL GUARD PANEL
- RFP WALL PANEL
- HANDRAIL
- CRASH GUARD
- CHAIR RAIL
- XXX — EQUIPMENT TAG, REFER TO EQUIPMENT SCHEDULE ON SHEET AE604
- NURSE DOOR RELEASE BUTTON, REFER TO DOOR SCHEDULE ON SHEET AE601
- XX — ACCESSORY TAG, REFER TO ACCESSORY SCHEDULE AND MOUNTING HEIGHT SCHEDULE ON SHEET AE606.

R1M ARCHITECTS
GUAM | CALIFORNIA ALASKA HAWAII
316 HERNAN CORTEZ AVE
SUITE 300
HAGATNA, GUAM 96910
Phone: 671.477.2111
Fax: 671.477.2125
www.r1marchitects.com

I CERTIFY THAT THIS DRAWING WAS PREPARED BY ME OR UNDER MY RESPONSIBLE CONTROL

BRENT L. WILSON CERTIFICATE No. 319 EXP. 04.30.2025 GUAM REGISTERED ARCHITECT

AS DEFINED IN GUAM PUBLIC LAW 30-35, SECTION 32116

PERMIT SET

MCH RENOVATION PROJECT, GMHA 007-2014
GMHA FAMILY BIRTH CENTER
850 GOVERNOR CAMACHO ROAD, OKA, TAMUNING, GUAM 96913

PROJECT TITLE:
OWNER: GUAM MEMORIAL HOSPITAL AUTHORITY
SHEET TITLE: ENLARGED PLANS

MARK	DATE	DESCRIPTION
1	1/31/2016	REVISION
3	10/27/2016	REVISION

DATE	: 2024.10.25
PROJECT NO	: 144052.02
DRAWN BY	: MDG
CHECKED BY	: BLW

COPYRIGHT : 2024 RIM Architects

DWG NO: AE402

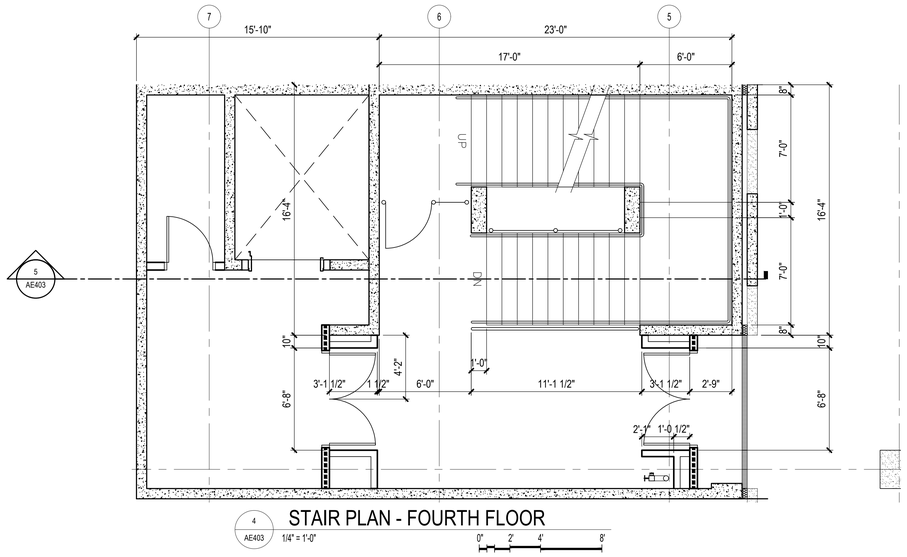

4 AE403 STAIR PLAN - FOURTH FLOOR

1/4" = 1'-0"

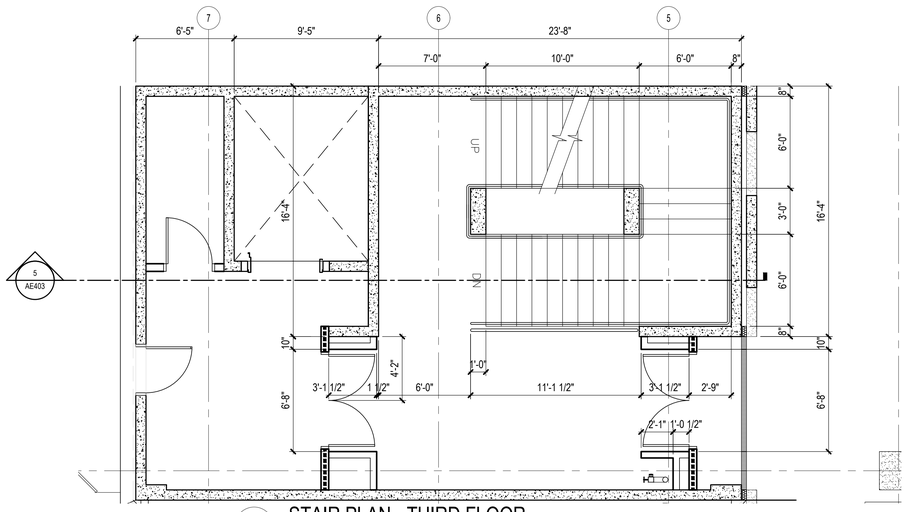

3 AE403 STAIR PLAN - THIRD FLOOR

1/4" = 1'-0"

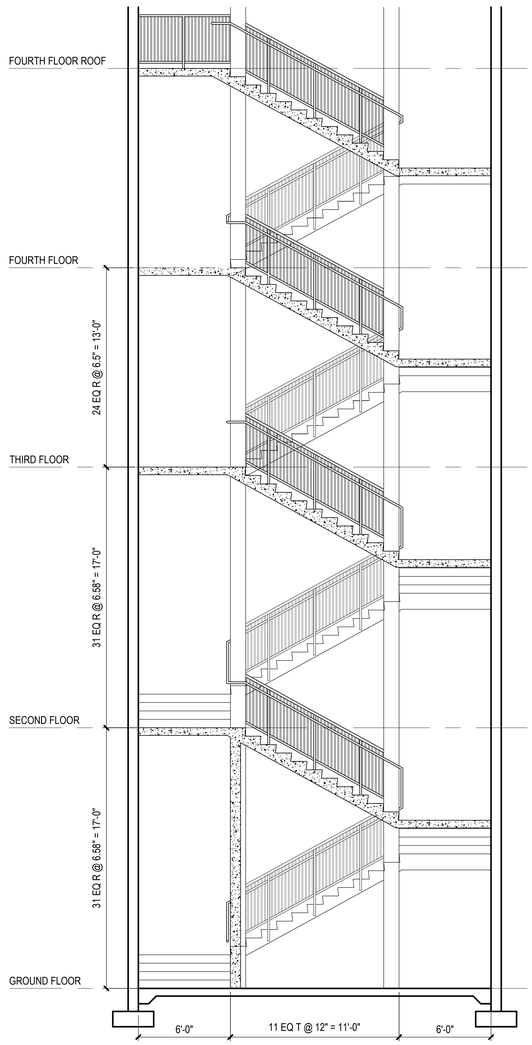

5 AE403 STAIR SECTION

1/4" = 1'-0"

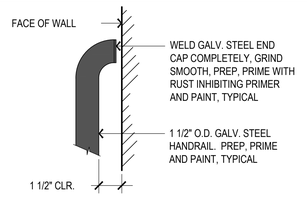

DETAIL "A-A"

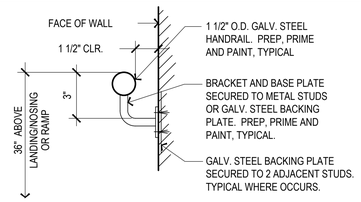

DETAIL "B-B"

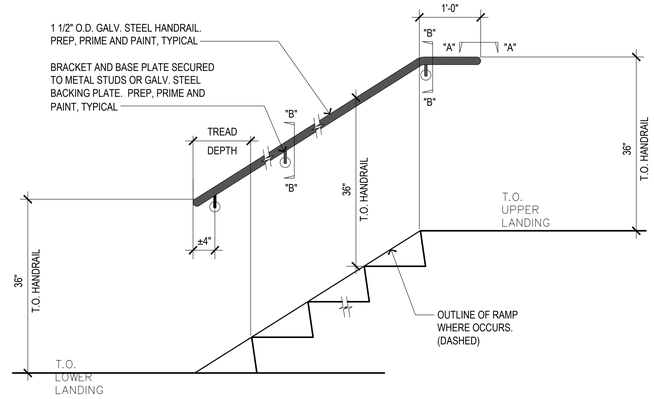

8 AE403 RAIL DETAIL

1" = 1'-0"

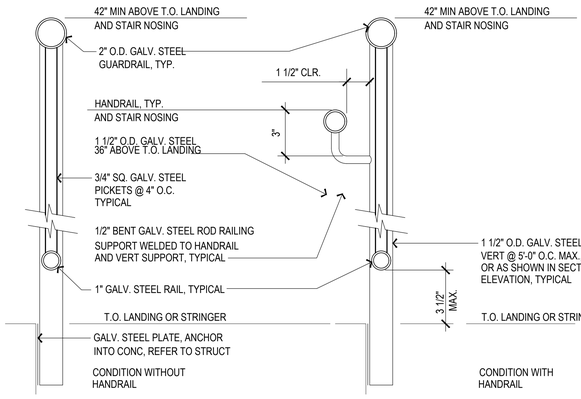

7 AE403 RAIL DETAIL

3" = 1'-0"

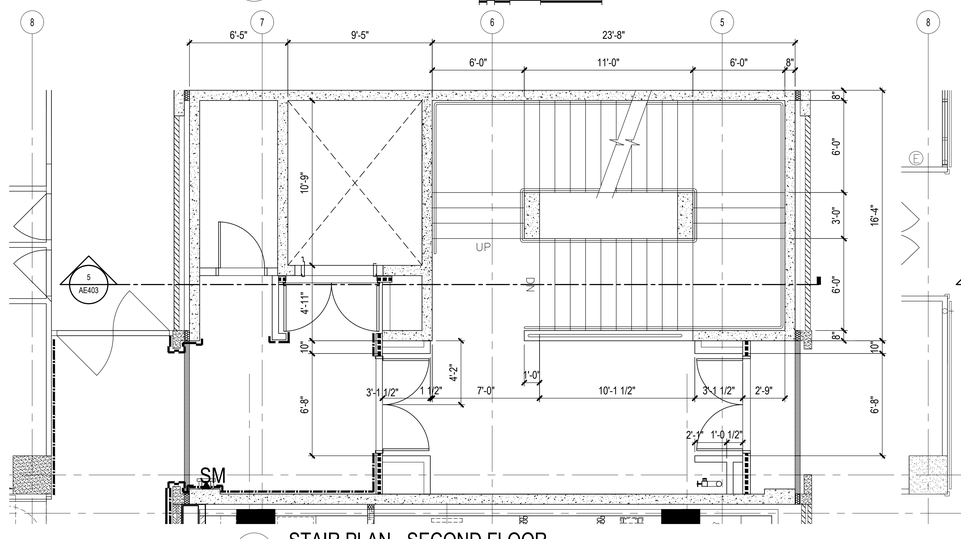

2 AE403 STAIR PLAN - SECOND FLOOR

1/4" = 1'-0"

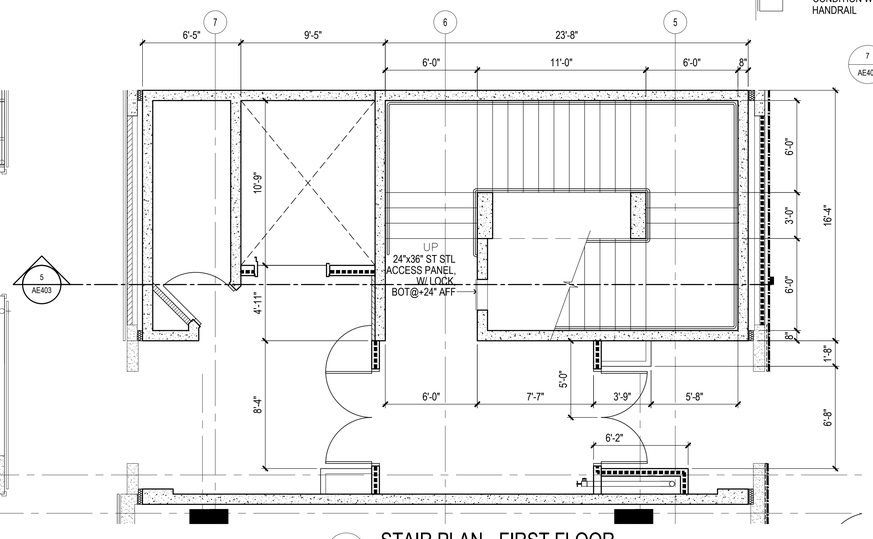

1 AE403 STAIR PLAN - FIRST FLOOR

1/4" = 1'-0"

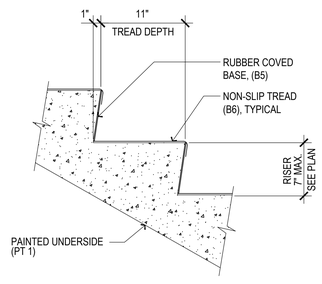

6 AE403 STAIR DETAIL

1-1/2" = 1'-0"

RIM ARCHITECTS
GUAM CALIFORNIA ALASKA HAWAII
316 HERNAN CORTEZ AVE
SUITE 300
HAGATNA, GUAM 96910
Phone: 671.477.2111
Fax: 671.477.2125
www.rimarchitects.com

I CERTIFY THAT THIS DRAWING WAS PREPARED BY ME OR UNDER MY RESPONSIBLE CONTROL

BRENT L. WILSON CERTIFICATE No. 319 EXP. 04.30.2025 GUAM REGISTERED ARCHITECT

AS DEFINED IN GUAM PUBLIC LAW 30-35, SECTION 33116

PERMIT SET

MCH RENOVATION PROJECT, GMHA 007-2014
GMHA FAMILY BIRTH CENTER
850 GOVERNOR CAMACHO ROAD, OKA, TAMUNING, GUAM 96913

PROJECT TITLE:
GUAM MEMORIAL HOSPITAL AUTHORITY
OWNER:
ELEVATOR & STAIRWELL DETAILS & PLANS
SHEET TITLE:

MARK	DATE	DESCRIPTION
DATE	:	2024.10.25
PROJECT NO	:	144052.02
DRAWN BY	:	MDG
CHECKED BY	:	BLW

COPYRIGHT :
2024 RIM Architects

DWG NO:
AE403

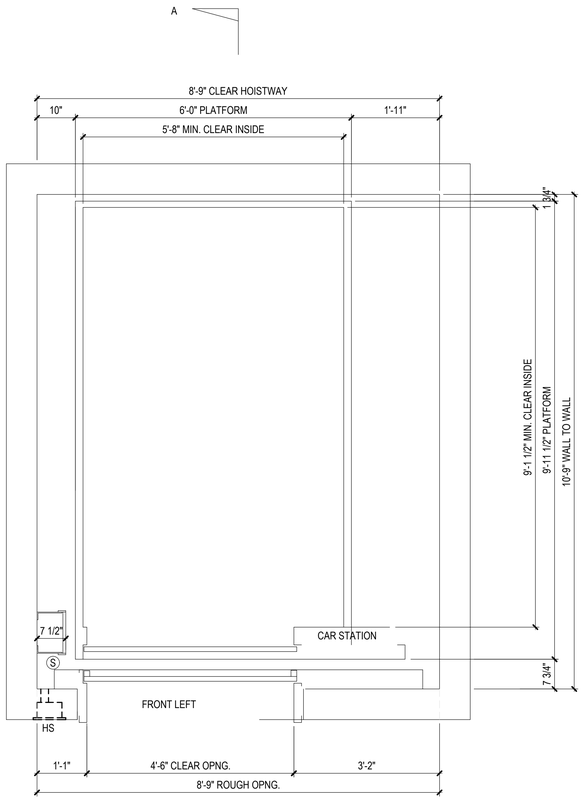

4 AE404 ELEVATOR PLAN

3/4" = 1'-0"

NOTE: ELEVATOR AND INSTALLATION PER MANUFACTURER.
ILLUSTRATION BASED ON THYSSEN KRUPP synergy 5000H, 200 FT/MIN, FOR SEISMIC AREAS.

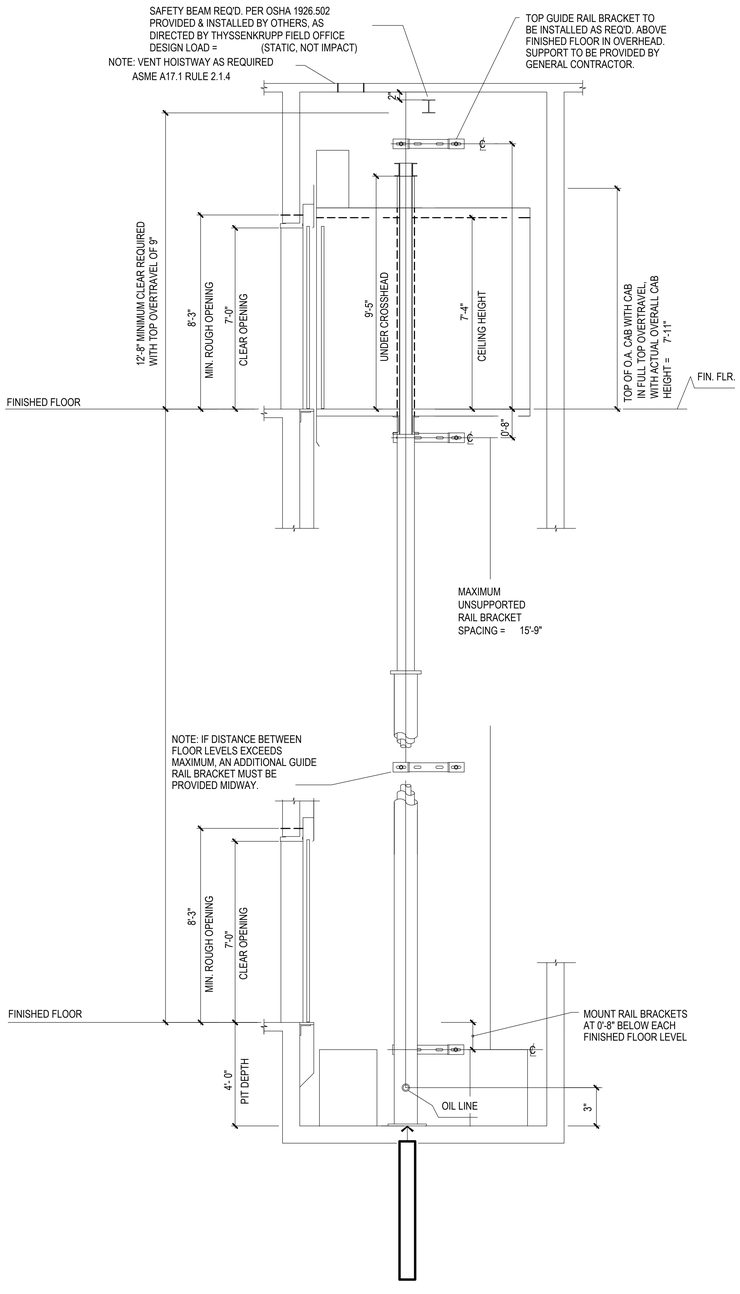

3 AE404 ELEVATOR SECTION

3/4" = 1'-0"

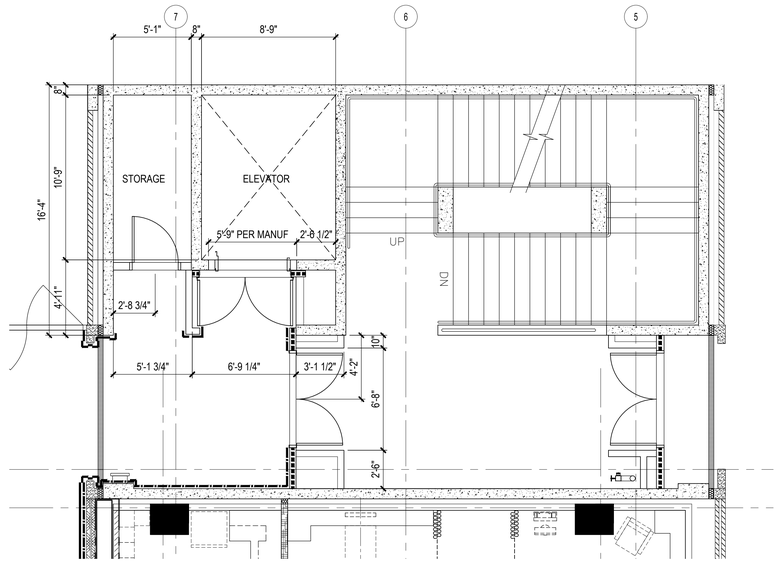

1 AE404 ELEVATOR PLAN - SECOND FLOOR

1/4" = 1'-0"

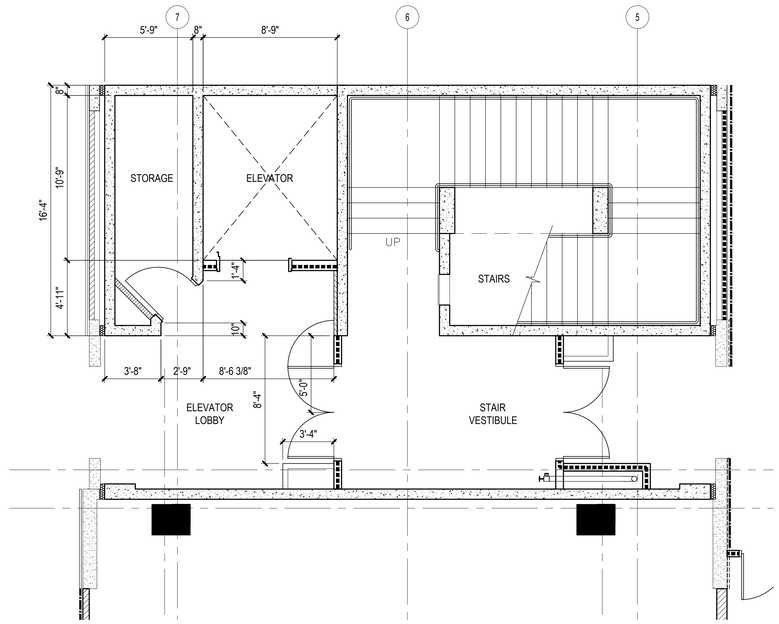

2 AE404 ELEVATOR PLAN - FIRST FLOOR

1/4" = 1'-0"

RIM ARCHITECTS
GUAM | CALIFORNIA ALASKA HAWAII
316 HERNAN CORTEZ AVE
SUITE 300
HAGATNA, GUAM 96910
Phone: 671.477.2111
Fax: 671.477.2125
www.rimarchitects.com

I CERTIFY THAT THIS DRAWING WAS PREPARED BY ME OR UNDER MY RESPONSIBLE CONTROL

BRENT L. WIETE CERTIFICATE No. 319 EXP. 04.30.2025 GUAM REGISTERED ARCHITECT

AS DEFINED IN GUAM PUBLIC LAW 30–35, SECTION 33116

PERMIT SET

MCH RENOVATION PROJECT, GMHA 007-2014
GMHA FAMILY BIRTH CENTER
850 GOVERNOR CAMACHO ROAD, OKA, TAMUNING, GUAM 96913

PROJECT TITLE:
OWNER: GUAM MEMORIAL HOSPITAL AUTHORITY
SHEET TITLE: ENLARGED ELEVATOR DETAIL PLANS

MARK	DATE	DESCRIPTION

DATE	:	2024.10.25
PROJECT NO	:	144052.02
DRAWN BY	:	MDG
CHECKED BY	:	BLW
COPYRIGHT	:	2024 RIM Architects

DWG NO: AE404

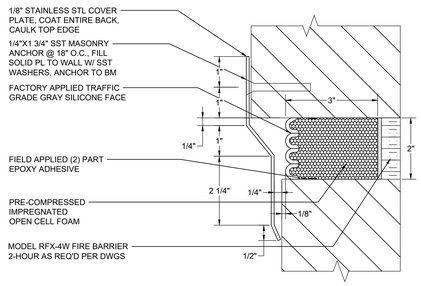

16 AE501 **EXP WALL JOINT DETAIL**
6" = 1'-0"

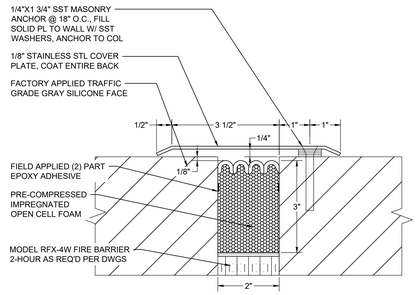

15 AE501 **EXP WALL JOINT DETAIL**
6" = 1'-0"

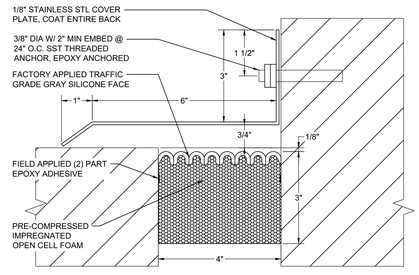

14 AE501 **EXP WALL JOINT DETAIL**
6" = 1'-0"

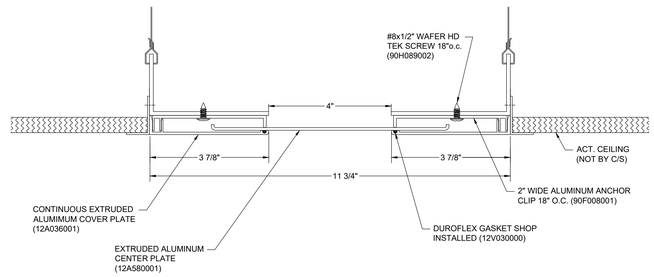

13 AE501 **EXPANSION JOINT DETAIL**
6" = 1'-0"

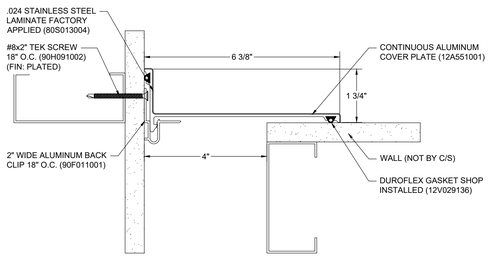

12 AE501 **EXPANSION JOINT DETAIL**
6" = 1'-0"

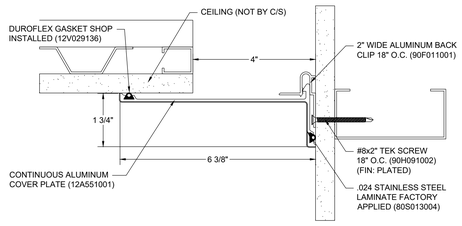

11 AE501 **EXPANSION JOINT DETAIL**
6" = 1'-0"

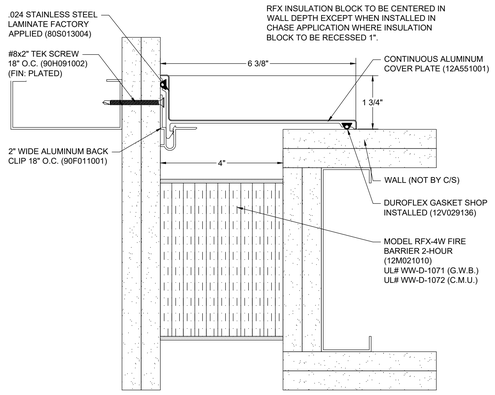

10 AE501 **EXPANSION JOINT DETAIL**
6" = 1'-0"

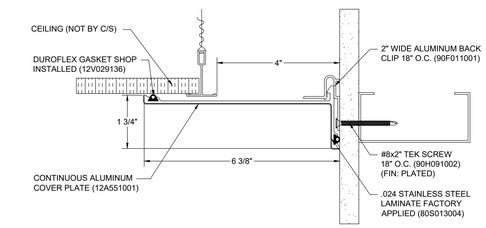

9 AE501 **EXPANSION JOINT DETAIL**
6" = 1'-0"

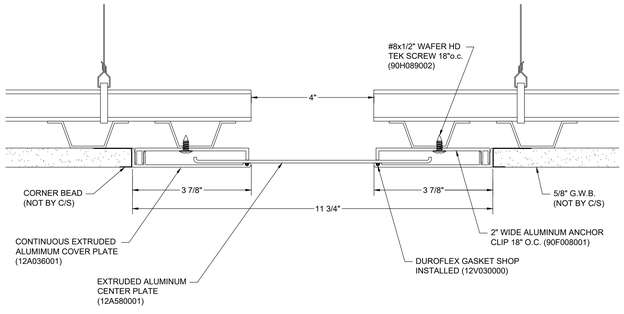

8 AE501 **EXPANSION JOINT DETAIL**
6" = 1'-0"

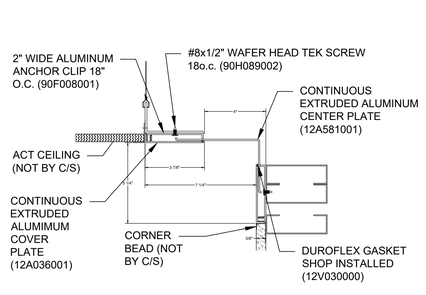

7 AE501 **EXPANSION JOINT DETAIL**
3" = 1'-0"

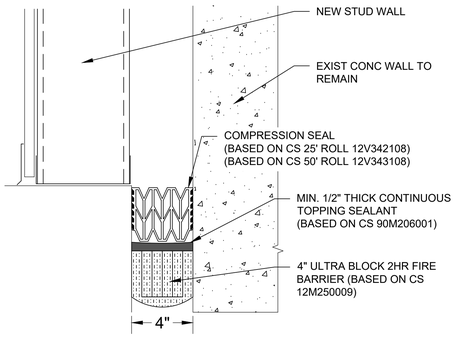

6 AE501 **EXPANSION JOINT DETAIL**
3" = 1'-0"

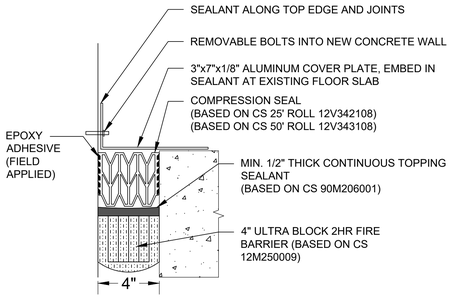

5 AE501 **EXPANSION JOINT DETAIL**
3" = 1'-0"

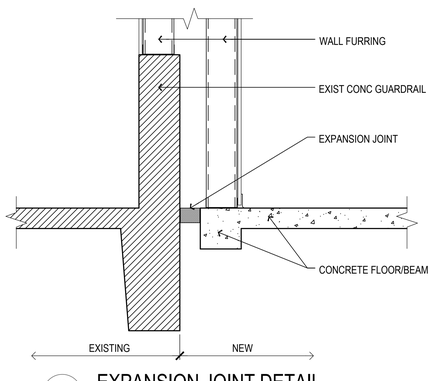

4B AE501 **EXPANSION JOINT DETAIL**
1" = 1'-0"

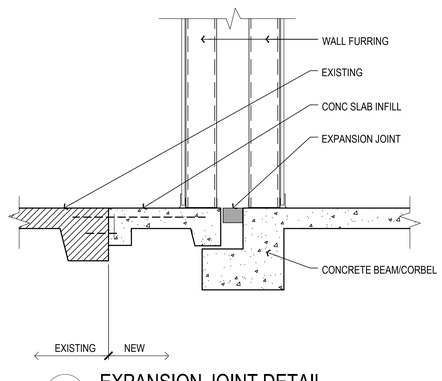

4A AE501 **EXPANSION JOINT DETAIL**
1" = 1'-0"

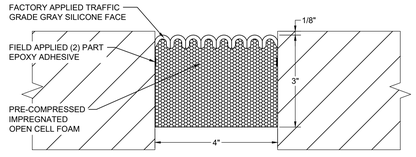

3 AE501 **EXPANSION JOINT DETAIL**
6" = 1'-0"

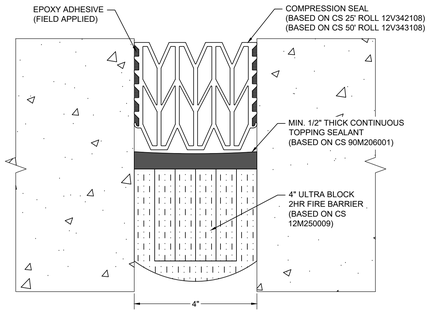

2 AE501 **EXPANSION JOINT DETAIL**
6" = 1'-0"

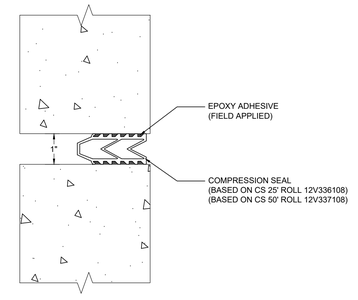

1 AE501 **EXPANSION JOINT DETAIL**
6" = 1'-0"

RIM ARCHITECTS
GUAM | CALIFORNIA ALASKA HAWAII
316 HERNAN CORTEZ AVE SUITE 300
HAGATNA, GUAM 96910
Phone: 671.477.2111
Fax: 671.477.2125
www.rimarchitects.com

I CERTIFY THAT THIS DRAWING WAS PREPARED BY ME OR UNDER MY RESPONSIBLE CONTROL

BRENT L. WISEMAN CERTIFICATE No. 319 EXP. 04.30.2025 GUAM REGISTERED ARCHITECT

AS DEFINED IN GUAM PUBLIC LAW 30-35, SECTION 33116

PERMIT SET

MCH RENOVATION PROJECT, GMHA 007-2014
GMHA FAMILY BIRTH CENTER
850 GOVERNOR CAMACHO ROAD, OKA, TAMUNING, GUAM 96913

PROJECT TITLE: GUAM MEMORIAL HOSPITAL AUTHORITY
OWNER:
SHEET TITLE: DETAILS - ROOF, EXPANSION JOINTS, EXTERIOR SYSTEM, WATERPROOFING, P

MARK	DATE	REVISION
2	4/8/2016	

DATE	:	2024.10.25
PROJECT NO	:	144052.02
DRAWN BY	:	MDG
CHECKED BY	:	BLW

COPYRIGHT : 2024 RIM Architects

DWG NO: **AE501**

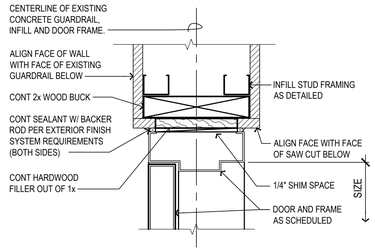

A HEAD CONDITION
JAMB SIMILAR (UPPER)

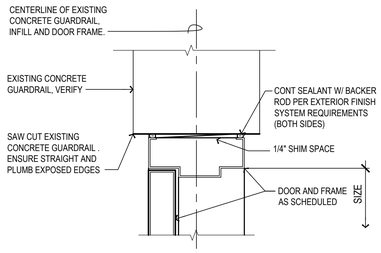

B JAMB CONDITION AT EXISTING
CONCRETE GUARDRAIL (LOWER)

12 AE502 DOOR DETAIL AT (E) GUARDRAIL
3" = 1'-0"

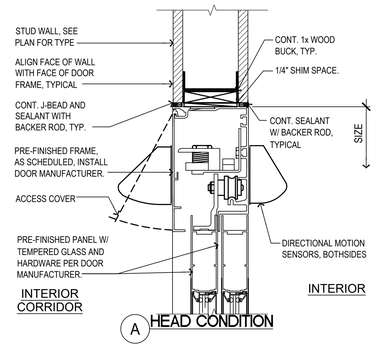

A HEAD CONDITION

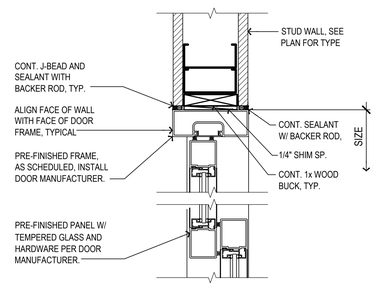

B JAMB CONDITION

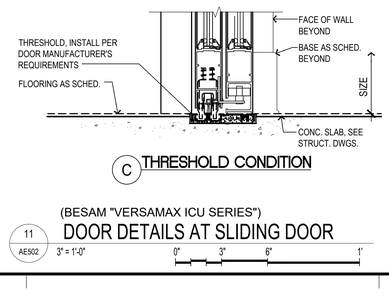

C THRESHOLD CONDITION

(BESAM "VERSAMAX ICU SERIES")
11 AE502 DOOR DETAILS AT SLIDING DOOR
3" = 1'-0"

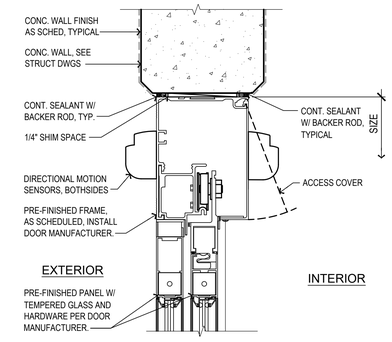

A HEAD CONDITION

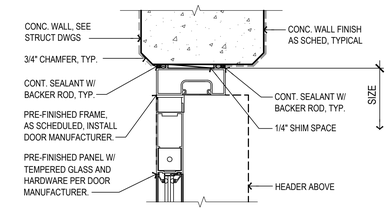

B JAMB CONDITION

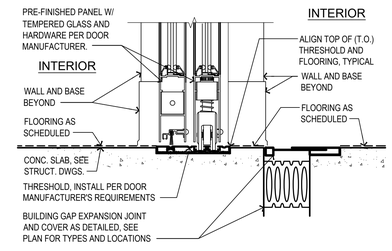

C2 THRESHOLD CONDITION

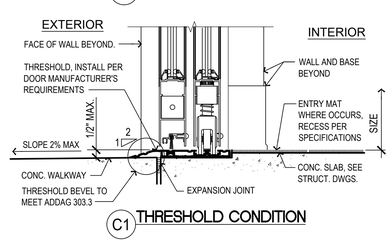

C1 THRESHOLD CONDITION

DOOR DETAILERS
AT AUTOMATIC SLIDING ENTRY DOOR
10 AE502 3" = 1'-0"

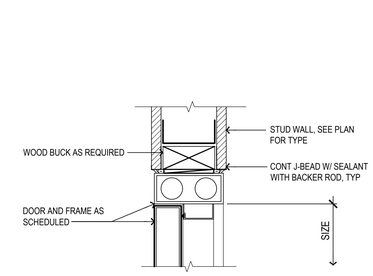

A HEAD CONDITION (JAMB SIMILAR)

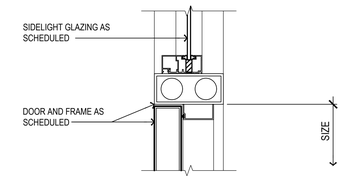

B JAMB CONDITION AT WINDOW

9 AE502 DOOR DETAILS AT SIDELIGHT/WINDOW
3" = 1'-0"

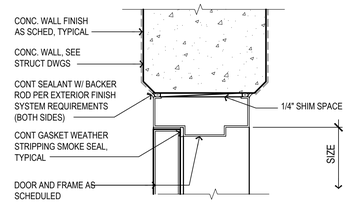

8 AE502 HEAD DETAIL (JAMB SIMILAR)
3" = 1'-0"

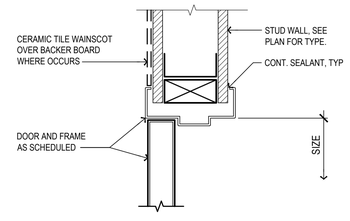

7 AE502 HEAD DETAIL (JAMB SIMILAR)
3" = 1'-0"

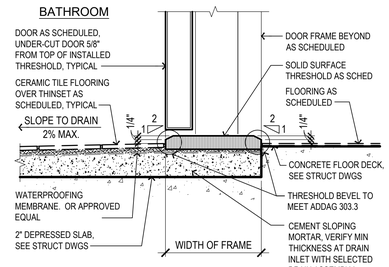

6 AE502 THRESHOLD
DETAIL AT CERAMIC TILE (TYPE 3)
3" = 1'-0"

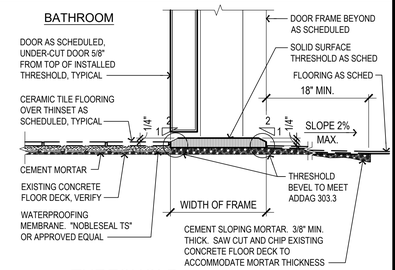

5 AE502 THRESHOLD
DETAIL AT CERAMIC TILE (TYPE 2)
3" = 1'-0"

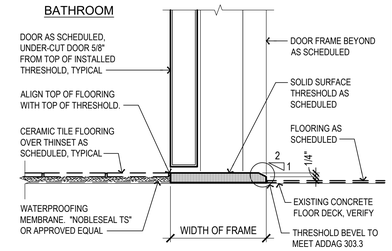

4 AE502 THRESHOLD
DETAIL AT CERAMIC TILE (TYPE 1)
3" = 1'-0"

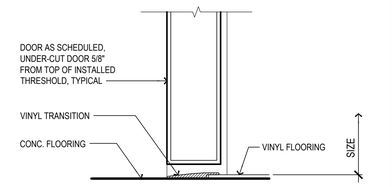

3 AE502 THRESHOLD
DETAIL AT CONCRETE TO TILE
6" = 1'-0"

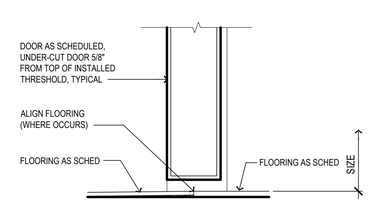

2 AE502 THRESHOLD
DETAIL AT TILE TO TILE
6" = 1'-0"

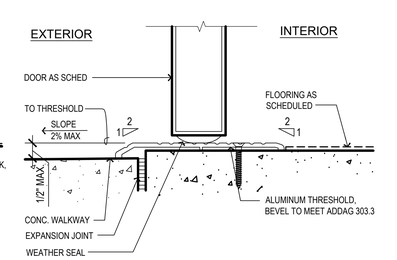

1 AE502 THRESHOLD
DETAIL AT EXTERIOR DOOR
3" = 1'-0"

RIM ARCHITECTS
GUAM CALIFORNIA ALASKA HAWAII
316 HERNAN CORTEZ AVE
SUITE 300
HAGATNA, GUAM 96910
Phone: 671.477.2111
Fax: 671.477.2125
www.rimarchitects.com

I CERTIFY THAT THIS DRAWING WAS PREPARED BY ME OR UNDER MY RESPONSIBLE CONTROL

BRENT L. WISEMAN CERTIFICATE No. 319 EXP. 04.30.2025 GUAM REGISTERED ARCHITECT

AS DEFINED IN GUAM PUBLIC LAW 30-35, SECTION 33116

PERMIT SET

MCH RENOVATION PROJECT, GMHA 007-2014
GMHA FAMILY BIRTH CENTER
850 GOVERNOR CAMACHO ROAD, OKA, TAMUNING, GUAM 96913

PROJECT TITLE: GUAM MEMORIAL HOSPITAL AUTHORITY
OWNER:
SHEET TITLE: DETAILS - DOORS

MARK	DATE	REVISION
2	4/8/2016	

DATE	:	2024.10.25
PROJECT NO	:	144052.02
DRAWN BY	:	MDG
CHECKED BY	:	BLW

COPYRIGHT :
2024 RIM Architects

DWG NO:
AE502

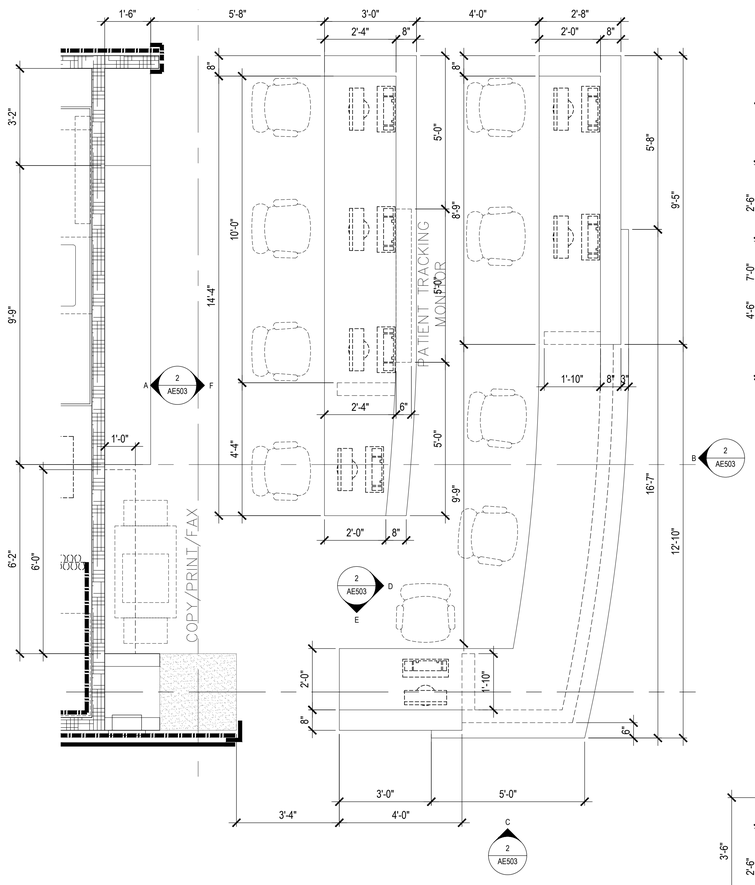

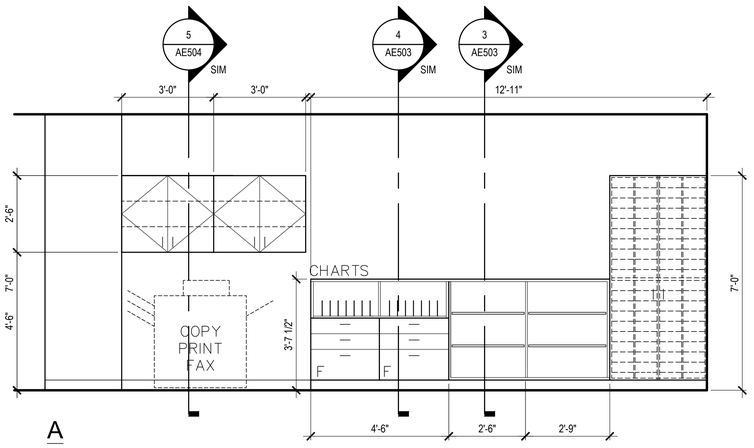

A

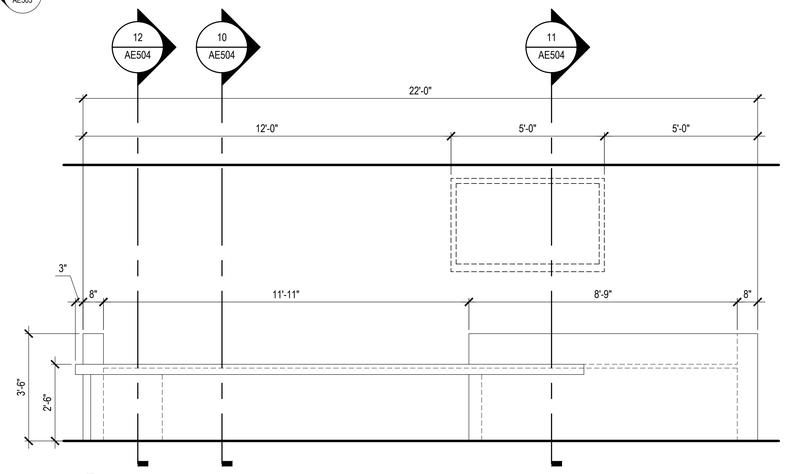

B

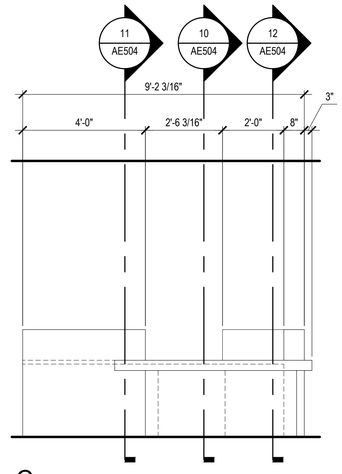

C

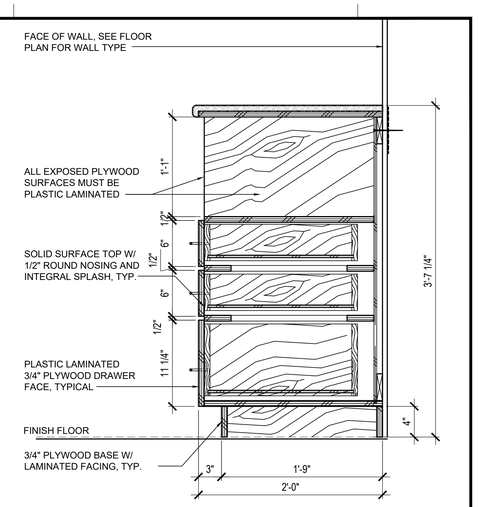

4 AE503 1-1/2" = 1'-0"

TYPICAL BASE CABINET WITH DRAWERS

0" 3" 6" 1' 2'

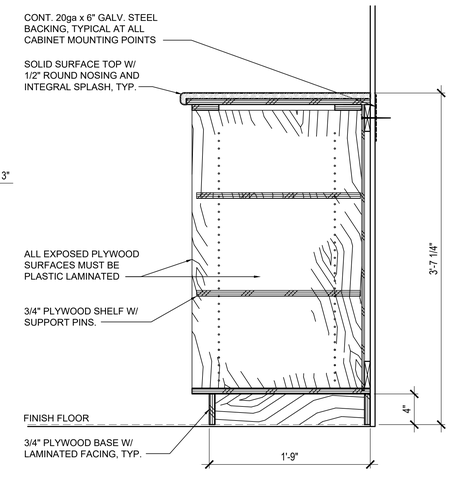

3 AE503 1-1/2" = 1'-0"

TYPICAL CABINET WITH OPEN FACE

0" 3" 6" 1' 2'

1 AE503 1/2" = 1'-0"

ENLARGED PLAN: NURSES STATION - 267

0" 1' 2' 4'

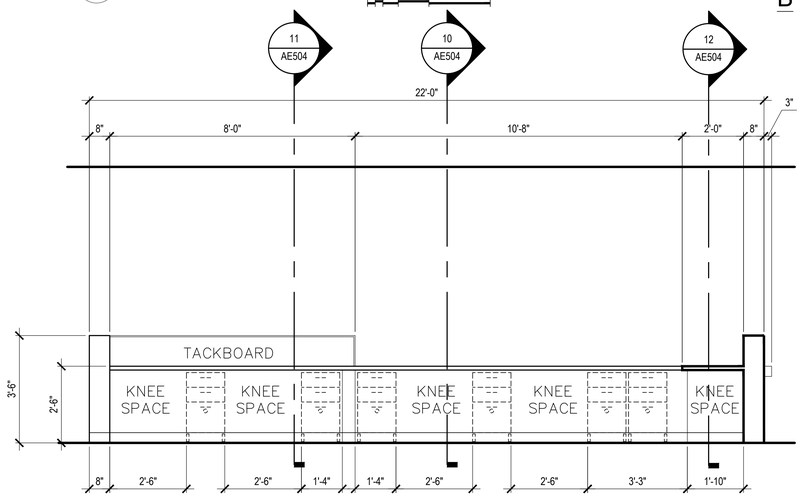

D

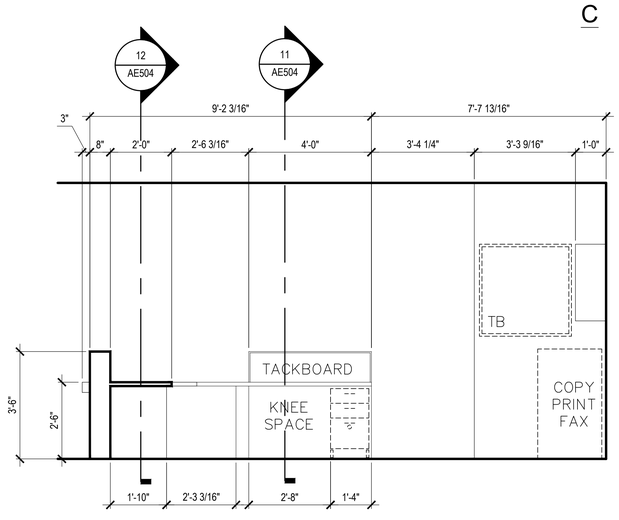

E

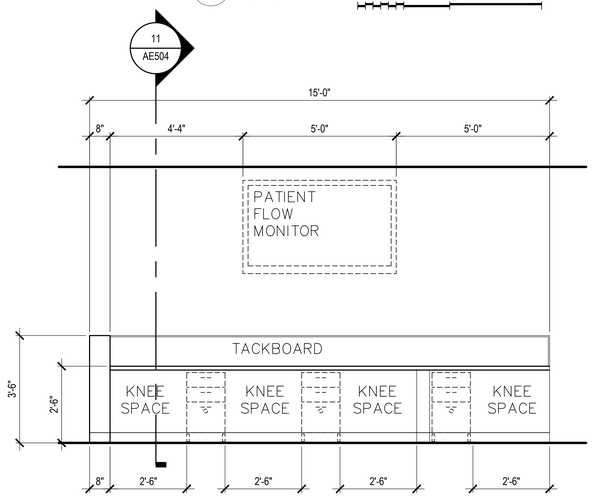

F

2 AE503 1/2" = 1'-0"

ENLARGED ELEVATIONS: NURSES STATION - 267

0" 1' 2' 4'

RIM ARCHITECTS
GUAM CALIFORNIA ALASKA HAWAII
316 HERNAN CORTEZ AVE
SUITE 300
HAGATNA, GUAM 96910
Phone: 671.477.2111
Fax: 671.477.2125
www.rimarchitects.com

I CERTIFY THAT THIS DRAWING WAS PREPARED BY ME OR UNDER MY RESPONSIBLE CONTROL

BRENT L. WIETE CERTIFICATE No. 319 EXP. 04.30.2025 GUAM REGISTERED ARCHITECT

AS DEFINED IN GUAM PUBLIC LAW 30-35, SECTION 32116

PERMIT SET

MCH RENOVATION PROJECT, GMHA 007-2014
GMHA FAMILY BIRTH CENTER
850 GOVERNOR CAMACHO ROAD, OKA, TAMUNING, GUAM 96913

PROJECT TITLE:
OWNER: GUAM MEMORIAL HOSPITAL AUTHORITY
SHEET TITLE: DETAILS - CASEWORK

MARK	DATE	REVISION
2	4/8/2016	

DATE	:	2024.10.25
PROJECT NO	:	144052.02
DRAWN BY	:	MDG
CHECKED BY	:	BLW
COPYRIGHT	:	2024 RIM Architects

DWG NO:
AE503

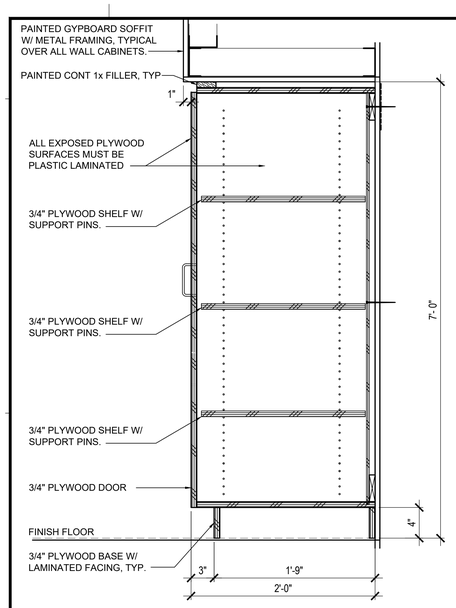

15 AE504 — TYPICAL FULL HEIGHT CABINET

NTS

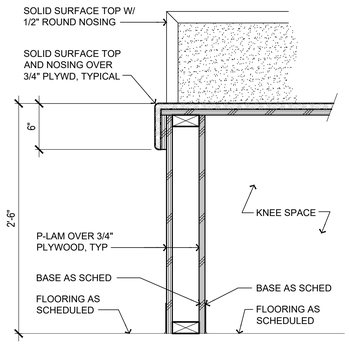

12 AE504 — CASEWORK AT WORKTOP

1-1/2" = 1'-0"

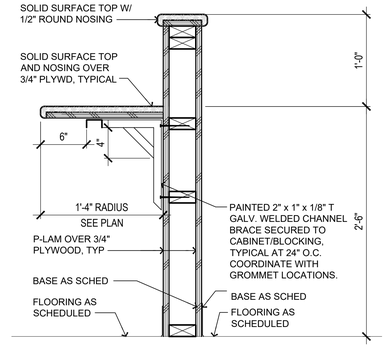

9 AE504 — CASEWORK AT WORKTOP

1-1/2" = 1'-0"

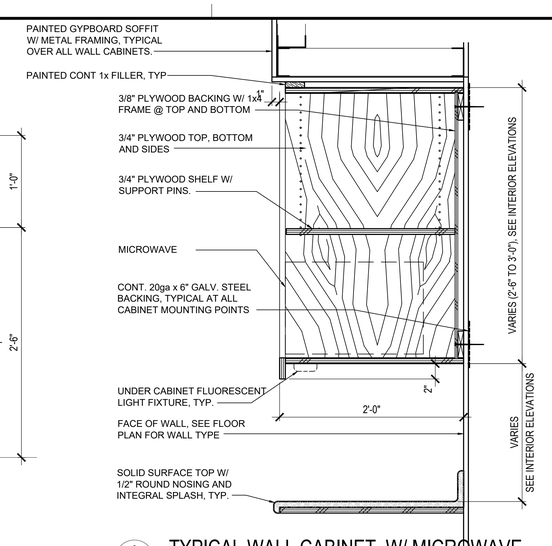

6 AE504 — TYPICAL WALL CABINET W/ MICROWAVE

1-1/2" = 1'-0"

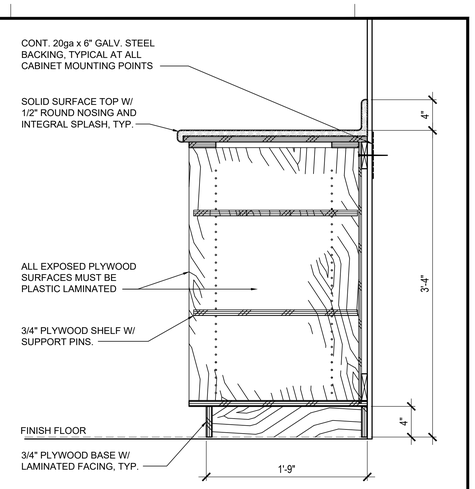

3 AE504 — TYPICAL CABINET WITH OPEN FACE

1-1/2" = 1'-0"

14 AE504 — TYPICAL BASE CABINET ABV TOILET

1-1/2" = 1'-0"

11 AE504 — CASEWORK AT TRANSACTION TOP

1-1/2" = 1'-0"

8 AE504 — SUPPORTED WORKTOP AT WALL

1-1/2" = 1'-0"

5 AE504 — TYPICAL WALL CABINET WITH DOOR

1-1/2" = 1'-0"

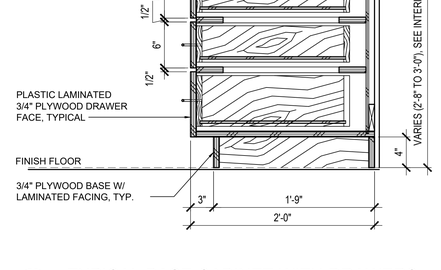

2 AE504 — TYPICAL BASE CABINET WITH DRAWERS

1-1/2" = 1'-0"

13 AE504 — TYPICAL BASE CABINET WITH SINK

1-1/2" = 1'-0"

10 AE504 — CASEWORK AT WORKTOP

1-1/2" = 1'-0"

7 AE504 — TYPICAL WALL CABINET W/ CHARTS

1-1/2" = 1'-0"

4 AE504 — TYPICAL BASE CABINET WITH DRAWER AND DOOR

1-1/2" = 1'-0"

1 AE504 — TYPICAL KNEE SPACE AT ADA SINK

1-1/2" = 1'-0"

RIM ARCHITECTS
GUAM | CALIFORNIA ALASKA HAWAII
316 HERNAN CORTEZ AVE
SUITE 300
HAGATNA, GUAM 96910
Phone: 671.477.2111
Fax: 671.477.2125
www.rimarchitects.com

I CERTIFY THAT THIS DRAWING WAS PREPARED BY ME OR UNDER MY RESPONSIBLE CONTROL

BRENT L. WIESE — CERTIFICATE No. 319 — EXP. 04.30.2025 — GUAM — REGISTERED ARCHITECT

AS DEFINED IN GUAM PUBLIC LAW 30-35, SECTION 32116

PERMIT SET

MCH RENOVATION PROJECT, GMHA 007-2014
GMHA FAMILY BIRTH CENTER
850 GOVERNOR CAMACHO ROAD, OKA, TAMUNING, GUAM 96913

PROJECT TITLE:
OWNER: GUAM MEMORIAL HOSPITAL AUTHORITY
SHEET TITLE: DETAILS - CASEWORK

MARK	DATE	DESCRIPTION
2	12/4/2017	REVISION
1	4/8/2016	REVISION

DATE	2024.10.25
PROJECT NO	144052.02
DRAWN BY	MDG
CHECKED BY	BLW

COPYRIGHT
2024 RIM Architects

DWG NO: AE504

RIM ARCHITECTS
GUAM | CALIFORNIA ALASKA HAWAII
316 HERNAN CORTEZ AVE
SUITE 300
HAGATNA, GUAM 96910
Phone: 671.477.2111
Fax: 671.477.2125
www.rimarchitects.com

I CERTIFY THAT THIS DRAWING WAS PREPARED BY ME OR UNDER MY RESPONSIBLE CONTROL

AS DEFINED IN GUAM PUBLIC LAW 30-35, SECTION 32116

PERMIT SET

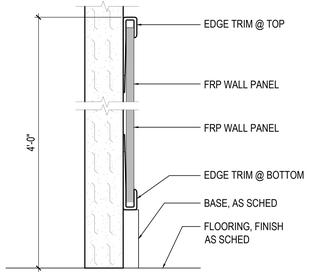

13 AE505 TYPICAL FRP PANEL TOP/BOTTOM DETAIL
NTS

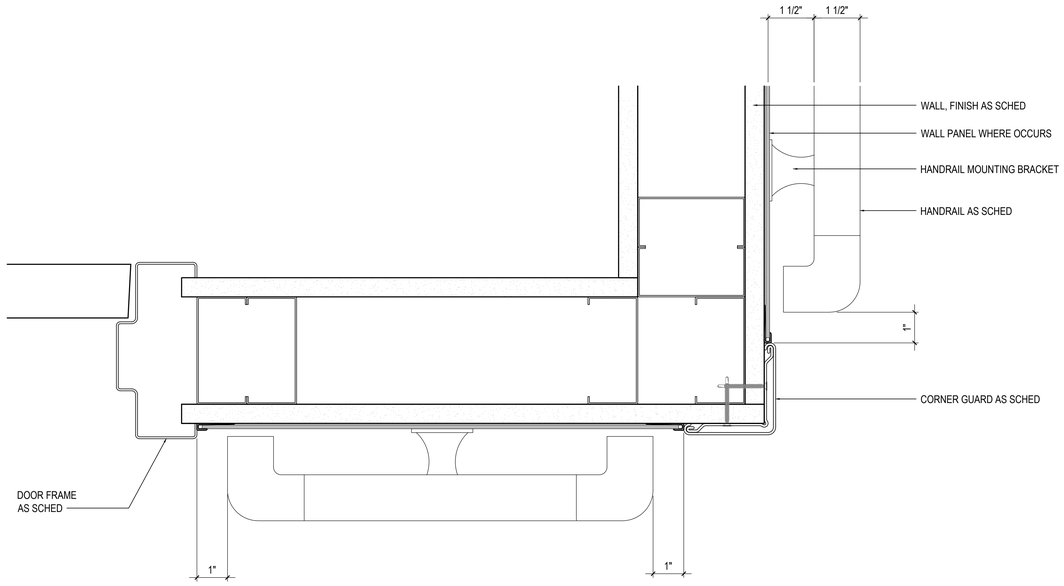

10 AE505 TYPICAL CORRIDOR DETAIL- HANDRAIL/WALL PANEL/CORNER GUARD
6" = 1'-0"

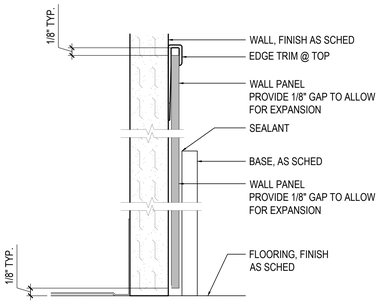

4 AE505 TYPICAL WALL PANEL DETAIL TOP/BOTTOM/EDGE TRIM
1" = 1'-0"
0" 6" 1' 2'

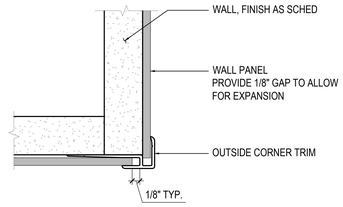

3 AE505 TYPICAL WALL PANEL DETAIL OUTSIDE CORNER TRIM
1" = 1'-0"
0" 6" 1' 2'

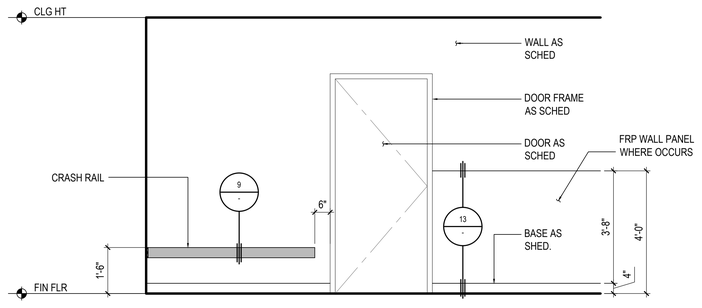

12 AE505 TYPICAL CRASH RAIL ELEVATION/FRP ELEVATION
1/2" = 1'-0"
0" 1' 2' 4'

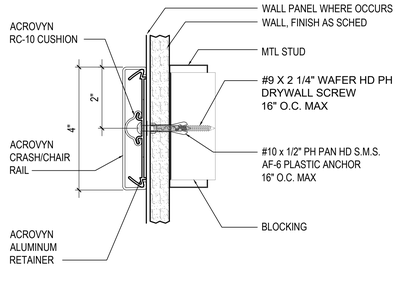

9 AE505 TYPICAL CRASH/CHAIR RAIL DETAIL
6" = 1'-0"

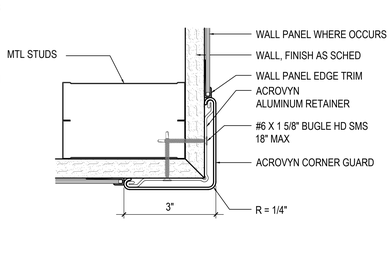

8 AE505 TYPICAL CORNER GUARD DETAIL
6" = 1'-0"

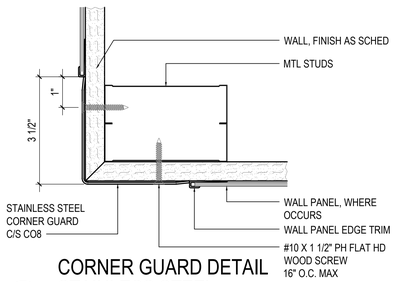

6 AE505 CORNER GUARD DETAIL STAINLESS STEEL
6" = 1'-0"
0" 1" 3" 6"

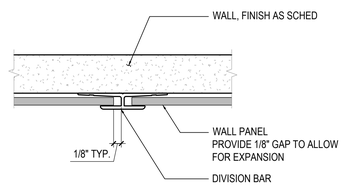

2 AE505 TYPICAL WALL PANEL DETAIL CONNECTOR/DIVISION TRIM
1" = 1'-0"
0" 6" 1' 2'

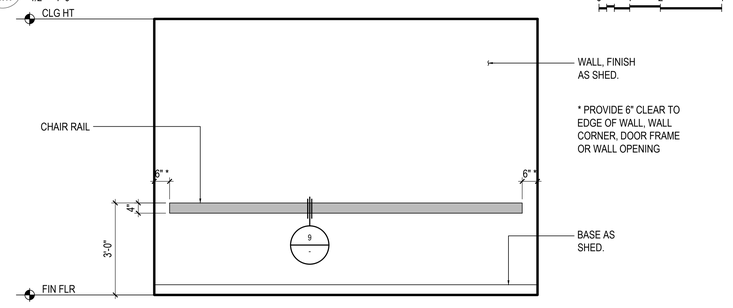

11 AE505 TYPICAL CHAIR RAIL ELEVATION
1/2" = 1'-0"
0" 1' 2' 4'

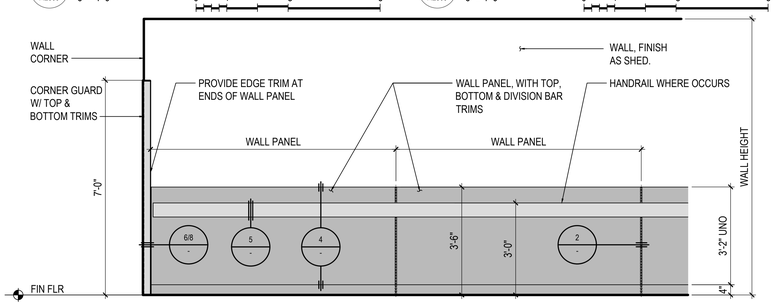

7 AE505 TYPICAL WALL PANEL/CORNER GUARD/HANDRAIL ELEVATION
1/2" = 1'-0"
0" 1' 2' 4'

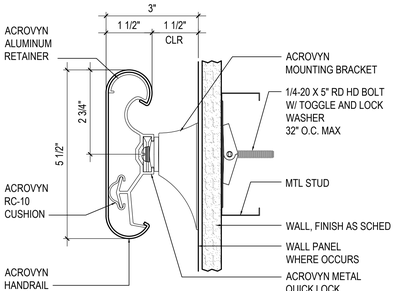

5 AE505 TYPICAL HANDRAIL DETAIL
6" = 1'-0"
0" 1" 3" 6"

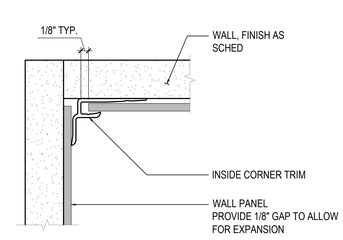

1 AE505 TYPICAL WALL PANEL DETAIL INSIDE CORNER TRIM
1" = 1'-0"
0" 6" 1' 2'

MCH RENOVATION PROJECT, GMHA 007-2014
GMHA FAMILY BIRTH CENTER
850 GOVERNOR CAMACHO ROAD, OKA, TAMUNING, GUAM 96913

PROJECT TITLE:
OWNER: GUAM MEMORIAL HOSPITAL AUTHORITY
SHEET TITLE: DETAILS - MISCELLANEOUS

MARK	DATE	DESCRIPTION
1	1/31/2016	REVISION
2	4/8/2016	REVISION

DATE	2024.10.25
PROJECT NO	144052.02
DRAWN BY	MDG
CHECKED BY	BLW

COPYRIGHT : 2024 RIM Architects

DWG NO: AE505

DOOR SCHEDULE

	DOOR NO.	ROOM NUMBER - ROOM NAME	DOOR TYPE	SIZE			DOOR		FRAME		DETAIL (SEE SHEET AE502)			FIRE RATING MIN. / SMOKE	HARDWARE	REMARKS (SEE SHEET AE502 FOR DOOR DETAILS)
				WIDTH	HEIGHT	THICKNESS	MTL	FINISH	MTL	FINISH	HEAD	JAMB	THRESHOLD			
GROUND FLOOR	DL100A	L100 - ENTRY VESTIBULE	A	8'-0"	7'-6"	1 3/4"	AL	ANOD	AL	ANOD	10/A	10/B	10/C1	-	29	EQ. BASIC WIND SPEED = 170 MPH
	DL100B	L100 - ENTRY VESTIBULE	A	8'-0"	7'-6"	1 3/4"	AL	ANOD	AL	ANOD	10/A	10/B	10/C1	-	29	EQ. BASIC WIND SPEED = 170 MPH
	DL100C	L100 - ENTRY VESTIBULE	A1	8'-0"	7'-6"	1 3/4"	AL	ANOD	AL	ANOD	10/A	10/B	10/C2	-	29	EQ. BASIC WIND SPEED = 170 MPH
	DL100D	L100 - ENTRY VESTIBULE	A1	8'-0"	7'-6"	1 3/4"	AL	ANOD	AL	ANOD	10/A	10/B	10/C2	-	29	EQ. BASIC WIND SPEED = 170 MPH
	DL101	L101 - SECURITY	E1	3'-0"	7'-0"	1 3/4"	SC	PL	HM	PT	7	7	2	-	02	
	DL105	L105 - FUTURE GIFT SHOP	E1	3'-0"	7'-0"	1 3/4"	SC	PL	HM	PT	7	7	2	45	27	W/ 2040 SIDELITE, WINDOW TYPE 4a
	DL105B	L105 - FUTURE TI	D1	3'-0"	7'-0"	1 3/4"	SC	PL	HM	PT	9	9	2	45	03	
	DE121	E121 - STAIR VESTIBULE	C	6'-0"	7'-0"	1 3/4"	HM	PL	HM	PT	8	8	2	90	19	HOLD OPEN, LINKED TO FIRE ALARM
	DE121A	E122 - ELEVATOR LOBBY	C	6'-0"	7'-0"	1 3/4"	HM	PL	HM	PT	8	8	2	90	19	HOLD OPEN, LINKED TO FIRE ALARM
	DE123	E123 - STO	B	3'-0"	7'-0"	1 3/4"	SC	PL	HM	PT	8	8	3	-	06	
	DD142	D142 - (E) CORRIDOR	D2	6'-0"	7'-0"	1 3/4"	HM	PL	HM	PT	7	7	2	90	22	HOLD OPEN, LINKED TO FIRE ALARM
	DD142A	D142 - (E) CORRIDOR	D1	3'-0"	7'-0"	-	AL	ANOD	AL	ANOD	8 SIM	8 SIM	1	-	03 SIM	SEE NOTE 3
	DD106	D106 - (E) WAITING	D1	3'-0"	7'-0"	1 3/4"	HM	PL	HM	PT	7	7	2	90	04	
	DD101	D101 - (E) HEMO STORAGE	D1	3'-0"	7'-0"	1 3/4"	HM	PL	HM	PT	7	7	2	90	04	
	DA117A	A117 - (E) CORRIDOR	D2	6'-0"	7'-0"	1 3/4"	HM	PL	HM	PT	7	7	2	90	22	HOLD OPEN, LINKED TO FIRE ALARM
	DA117B	A117 - (E) CORRIDOR	-	6'-0"	7'-0"	-	AL	ANOD	AL	ANOD	-	-	-	-	(E)	(E) TO REMAIN, REPLACE SEALS, LINK TO FIRE ALARM
	DA118	A118 - (E) GIFTS	D1	3'-0"	7'-0"	1 3/4"	HM	PL	HM	PT	7	7	2	90	05	
	DA120	A120 - (E) STORAGE	B	3'-0"	7'-0"	1 3/4"	HM	PL	HM	PT	7	7	2	90	03	
	DA121	A121 - (E) DOCTORS LOUNGE	B	3'-0"	7'-0"	1 3/4"	HM	PL	HM	PT	7	7	2	90	03	HOLD OPEN, LINKED TO FIRE ALARM
	DA175	A175 - (E) CORRIDOR	D2	6'-0"	7'-0"	1 3/4"	HM	PL	HM	PT	7	7	2	90	22	HOLD OPEN, LINKED TO FIRE ALARM
	DA180A	A180 - (E) ELEVATOR LOBBY	D2	6'-0"	7'-0"	1 3/4"	HM	PL	HM	PT	7	7	2	90	19	HOLD OPEN, LINKED TO FIRE ALARM
	DA180B	A180 - (E) ELEVATOR LOBBY	D2	6'-0"	7'-0"	1 3/4"	HM	PL	HM	PT	7	7	2	90	19	
	B284A	B284 - EXISTING STAFF LOUNGE														REMOVE, CLEAN, STORE AND RELOCATE EXISTING DOOR, FRAME AND ASSOCIATED HARDWARE.
	D200	000 - EXISTING LANAI	H	3'-0"	3'-6"	-	-	-	HM	PT	-	-	-	-	G	EXTERIOR GATE
	DE221	E221 - STAIR VESTIBULE	C	6'-0"	7'-0"	1 3/4"	HM	PL	HM	PT	8	8	2	90	19	HOLD OPEN, LINKED TO FIRE ALARM
	DE221A	E221 - STAIR VESTIBULE	C	6'-0"	7'-0"	1 3/4"	HM	PL	HM	PT	8	8	2	90	19	HOLD OPEN, LINKED TO FIRE ALARM
	DE222A	E222 - ELEVATOR LOBBY	C	6'-0"	7'-0"	1 3/4"	HM	PL	HM	PT	8	8	2	90	19	HOLD OPEN, LINKED TO FIRE ALARM
	DE223	E223 - STO	B	3'-0"	7'-0"	1 3/4"	HM	PL	HM	PT	8	8	3	-	03	
	D204	204 - CORRIDOR "1"	D2	7'-0"	7'-0"	1 3/4"	HM	PL	HM	PT	7	7	2	45	19	HOLD OPEN, LINKED TO FIRE ALARM
	D204A	204 - CORRIDOR "1"	D2	7'-0"	7'-0"	1 3/4"	HM	PL	HM	PT	7	7	2	45	23	SEE NOTE 1
	D205	205 - PUBLIC TOILET	B	3'-0"	7'-0"	1 3/4"	HM	PL	HM	PT	7	7	4	SMOKE	11	
	D206	206 - FAMILY WAITING	F	3'-0"	7'-0"	1 3/4"	HM	PL	HM	PT	9	9	2	45	13	
	D207	207 - ELEC / COMM	C	6'-0"	7'-0"	1 3/4"	HM	PL	HM	PT	12	12	3	SMOKE	25	
	D208	208 - NICU VESTIBULE	D2	7'-0"	7'-0"	1 3/4"	HM	PL	HM	PT	7	7	2	SMOKE	23	SEE NOTE 1
	D209	209 - SOILED / JANITOR	B	3'-0"	7'-0"	1 3/4"	HM	PL	HM	PT	7	7	6	45	06	
	D210	210 - OFFICE	B	3'-0"	7'-0"	1 3/4"	SC	PL	HM	PT	7	7	2	-	06	
	D211	211 - STORAGE	D1	3'-0"	7'-0"	1 3/4"	SC	PL	HM	PT	7	7	2	-	06	
	D212	212 - NICU	D1	4'-0"	7'-0"	1 3/4"	HM	PL	HM	PT	7	7	2	45	08	
	D214	214 - STAFF TOILET	B	3'-0"	7'-0"	1 3/4"	SC	PL	HM	PT	7	7	6	-	11	
	D215	215 - BREAKROOM	D1	3'-0"	7'-0"	1 3/4"	SC	PL	HM	PT	7	7	2	-	10	
	D217	217 - MED ROOM	E1	3'-0"	7'-0"	1 3/4"	SC	PL	HM	PT	7	7	2	-	09	
	D218	218 - CLEAN / NOURISH	D1	3'-0"	7'-0"	1 3/4"	SC	PL	HM	PT	7	7	2	-	09	
	D219	219 - LACTATION	D1	3'-0"	7'-0"	1 3/4"	SC	PL	HM	PT	7	7	2	-	14	
	D220	220 - ISOLATION ROOM	B	4'-0"	7'-0"	1 3/4"	SC	PL	HM	PT	7	7	2	-	15	
	D221	221 - MULTI-PURPOSE	D1	3'-0"	7'-0"	1 3/4"	HM	PL	HM	PT	9	9	2	45	10	
	D222	222 - CORRIDOR "E"	D2	7'-0"	7'-0"	1 3/4"	HM	PL	HM	PT	7	7	2	-	20	HOLD OPEN, LINKED TO FIRE ALARM
	D223	223 - JANITOR	B	3'-0"	7'-0"	1 3/4"	HM	PL	HM	PT	7	7	6	SMOKE	07	
	D224	224 - POST PARTUM 15 (ISOLATION)	B	4'-0"	7'-0"	1 3/4"	SC	PL	HM	PT	7	7	2	SMOKE	15	
	D224A	224A - BATHROOM	B	2'-10	7'-0"	1 3/4"	SC	PL	HM	PT	7	7	6	-	12	
	D225	225 - POST PARTUM 14	B	4'-0"	7'-0"	1 3/4"	SC	PL	HM	PT	7	7	2	SMOKE	15	
	D225A	225A - BATHROOM	B	2'-10	7'-0"	1 3/4"	SC	PL	HM	PT	7	7	6	-	12	
	D226	226 - POST PARTUM 13	B	4'-0"	7'-0"	1 3/4"	SC	PL	HM	PT	7	7	2	SMOKE	15	
	D226A	226A - BATHROOM	B	2'-10	7'-0"	1 3/4"	SC	PL	HM	PT	7	7	6	-	12	
	D227	227 - POST PARTUM 12	B	4'-0"	7'-0"	1 3/4"	SC	PL	HM	PT	7	7	2	SMOKE	15	
	D227A	227A - BATHROOM	B	2'-10	7'-0"	1 3/4"	SC	PL	HM	PT	7	7	5	-	12	
	D228	228 - POST PARTUM 11	B	4'-0"	7'-0"	1 3/4"	SC	PL	HM	PT	7	7	2	SMOKE	15	
	D228A	228A - BATHROOM	B	3'-0"	7'-0"	1 3/4"	SC	PL	HM	PT	7	7	5	-	12	
	D229	229 - POST PARTUM 10	B	4'-0"	7'-0"	1 3/4"	SC	PL	HM	PT	7	7	2	SMOKE	15	
	D229A	229A - BATHROOM	B	3'-0"	7'-0"	1 3/4"	SC	PL	HM	PT	7	7	5	-	12	
	D230	230 - POST PARTUM 9 (ADA)	B	4'-0"	7'-0"	1 3/4"	SC	PL	HM	PT	7	7	2	SMOKE	15	
	D230A	230A - BATHROOM (ADA)	B	3'-0"	7'-0"	1 3/4"	SC	PL	HM	PT	7	7	5	-	12	
SECOND FLOOR	D231	231 - POST PARTUM 8	B	4'-0"	7'-0"	1 3/4"	SC	PL	HM	PT	7	7	2	SMOKE	15	
	D231A	231A - BATHROOM	B	3'-0"	7'-0"	1 3/4"	SC	PL	HM	PT	7	7	5	-	12	
	D232	232 - POST PARTUM 7 (ADA)	B	4'-0"	7'-0"	1 3/4"	SC	PL	HM	PT	7	7	2	SMOKE	15	
	D232A	232A - BATHROOM (ADA)	B	3'-0"	7'-0"	1 3/4"	SC	PL	HM	PT	7	7	5	-	12	
	D233	233 - POST PARTUM 6	B	4'-0"	7'-0"	1 3/4"	SC	PL	HM	PT	7	7	2	SMOKE	15	
	D233A	233A - BATHROOM	B	3'-0"	7'-0"	1 3/4"	SC	PL	HM	PT	7	7	5	-	12	
	D234	234 - POST PARTUM 5	B	4'-0"	7'-0"	1 3/4"	SC	PL	HM	PT	7	7	2	SMOKE	15	
	D234A	234A - BATHROOM	B	3'-0"	7'-0"	1 3/4"	SC	PL	HM	PT	7	7	5	-	12	
	D237	237 - HEARING EXAM	B	3'-0"	7'-0"	1 3/4"	SC	PL	HM	PT	7	7	2	SMOKE	14	SEE NOTE 2
	D238	238 - SOILED	B	3'-0"	7'-0"	1 3/4"	HM	PL	HM	PT	7	7	2	45	09	
	D240	240 - CLEAN	B	3'-0"	7'-0"	1 3/4"	SC	PL	HM	PT	7	7	2	SMOKE	09	
	D241	241 - OFFICE	D1	3'-0"	7'-0"	1 3/4"	SC	PL	HM	PT	7	7	2	SMOKE	06	
	D243	243 - MED ROOM	E1	3'-0"	7'-0"	1 3/4"	SC	PL	HM	PT	7	7	2	SMOKE	09	
	D245	245 - BREAK / LOCKER ROOM	D1	3'-0"	7'-0"	1 3/4"	SC	PL	HM	PT	7	7	2	SMOKE	10	
	D245A	245A - TOILET	B	3'-0"	7'-0"	1 3/4"	SC	PL	HM	PT	7	7	4	-	11	
	D246	246 - MECHANICAL CLOSET	C	6'-0"	7'-0"	1 3/4"	HM	PL	HM	PT	7	7	3	SMOKE	26	
	D247	247 - CORRIDOR "3"	D2	7'-0"	7'-0"	1 3/4"	HM	PL	HM	PT	7	7	2	45	23	SEE NOTE 1
	D248	248 - STORAGE	B	3'-0"	7'-0"	1 3/4"	SC	PL	HM	PT	7	7	2	SMOKE	07	
	D249	249 - POST PARTUM 4	B	4'-0"	7'-0"	1 3/4"	SC	PL	HM	PT	7	7	2	SMOKE	15	
	D249A	249A - BATHROOM	B	3'-0"	7'-0"	1 3/4"	SC	PL	HM	PT	7	7	5	-	12	
	D250	250 - POST PARTUM 3	B	4'-0"	7'-0"	1 3/4"	SC	PL	HM	PT	7	7	2	SMOKE	15	
	D250A	250A - BATHROOM	B	3'-0"	7'-0"	1 3/4"	SC	PL	HM	PT	7	7	5	-	12	
	D251	251 - POST PARTUM 2	B	4'-0"	7'-0"	1 3/4"	SC	PL	HM	PT	7	7	2	SMOKE	15	
	D251A	251A - BATHROOM	B	3'-0"	7'-0"	1 3/4"	SC	PL	HM	PT	7	7	5	-	12	
	D252	252 - POST PARTUM 1	B	4'-0"	7'-0"	1 3/4"	SC	PL	HM	PT	7	7	2	SMOKE	15	
	D252A	252A - BATHROOM	B	3'-0"	7'-0"	1 3/4"	SC	PL	HM	PT	7	7	5	-	12	
	D253	253 - LDRP 3	B	4'-0"	7'-0"	1 3/4"	SC	PL	HM	PT	7	7	2	SMOKE	15	
	D253A	253A - BATHROOM	B	3'-0"	7'-0"	1 3/4"	SC	PL	HM	PT	7	7	4	-	12	
	D254	254 - LDRP 2	B	4'-0"	7'-0"	1 3/4"	SC	PL	HM	PT	7	7	2	SMOKE	15	
	D254A	254A - BATHROOM	B	3'-0"	7'-0"	1 3/4"	SC	PL	HM	PT	7	7	4	-	12	
	D255	255 - LDRP 1	B	4'-0"	7'-0"	1 3/4"	SC	PL	HM	PT	7	7	2	SMOKE	15	
	D255A	255A - BATHROOM	B	3'-0"	7'-0"	1 3/4"	SC	PL	HM	PT	7	7	4	-	12	
	D256	256 - CORRIDOR "A"	D2	7'-0"	7'-0"	1 3/4"	HM	PL	HM	PT	7	7	2	45	23	SEE NOTE 1
	D257	257 - RECOVERY	G	9'-0"	7'-8"	1 3/4"	AL	ANOD	AL	ANOD	11	11	11	SMOKE	30	
	D258	258 - C-SECTION	D2	6'-0"	7'-0"	1 3/4"	HM	PL	HM	PT	7	7	2	-	28	POWER ASSIST WITH SENSOR AND PUSH BUTTON
	D260	260 - LDR 1	B	4'-0"	7'-0"	1 3/4"	SC	PL	HM	PT	7	7	2	SMOKE	15	
	D260A	260A - BATHROOM	B	3'-0"	7'-0"	1 3/4"	SC	PL	HM	PT	7	7	4	-	12	
	D261	261 - LDR 2 (ADA)	B	4'-0"	7'-0"	1 3/4"	SC	PL	HM	PT	7	7	2	SMOKE	15	
	D261A	261A - BATHROOM (ADA)	B	3'-0"	7'-0"	1 3/4"	SC	PL	HM	PT	7	7	4	-	12	
	D262	262 - LDR 3	B	4'-0"	7'-0"	1 3/4"	SC	PL	HM	PT	7	7	2	SMOKE	15	
	D262A	262A - BATHROOM	B	3'-0"	7'-0"	1 3/4"	SC	PL	HM	PT	7	7	4	-	12	
	D263	263 - BREAK ROOM	D1	3'-0"	7'-0"	1 3/4"	SC	PL	HM	PT	7	7	2	SMOKE	10	
	D264	264 - LOCKER ROOM	D1	3'-0"	7'-0"	1 3/4"	SC	PL	HM	PT	7	7	2	-	16	
	D264A	264A - STAFF BATHROOM	B	3'-0"	7'-0"	1 3/4"	SC	PL	HM	PT	7	7	4	-	11	
	D265	265 - LDR 4	B	4'-0"	7'-0"	1 3/4"	SC	PL	HM	PT	7	7	2	SMOKE	15	
	D265A	265A - BATHROOM	B	3'-0"	7'-0"	1 3/4"	SC	PL	HM	PT	7	7	4	-	12	

	DOOR NO.	ROOM NUMBER - ROOM NAME	DOOR TYPE	SIZE			DOOR		FRAME		DETAIL (SEE SHEET AE502)			FIRE RATING MINUTES	HARDWARE	REMARKS
				WIDTH	HEIGHT	THICKNESS	MTL	FINISH	MTL	FINISH	HEAD	JAMB	THRESHOLD			
SECOND FLOOR (CONTINUATION)	D268	268 - CORRIDOR "C"	D2	7'-0"	7'-0"	1 3/4"	HM	PL	HM	PT	7	7	2	45	19	HOLD OPEN, LINKED TO FIRE ALARM
	D269	269 - LDR 5	B	4'-0"	7'-0"	1 3/4"	SC	PL	HM	PT	7	7	2	SMOKE	15	
	D269A	269A - BATHROOM	B	3'-0"	7'-0"	1 3/4"	SC	PL	HM	PT	7	7	4	-	12	
	D270	270 - OFFICE	D1	3'-0"	7'-0"	1 3/4"	SC	PL	HM	PT	7	7	2	SMOKE	06	
	D271	271 - JANITOR	B	3'-0"	7'-0"	1 3/4"	SC	PL	HM	PT	7	7	4	SMOKE	07	
	D272	272 - LDR 6	B	4'-0"	7'-0"	1 3/4"	SC	PL	HM	PT	7	7	2	SMOKE	15	
	D272A	272A - BATHROOM	B	3'-0"	7'-0"	1 3/4"	SC	PL	HM	PT	7	7	4	-	12	
	D273	273 - LDR 7	B	4'-0"	7'-0"	1 3/4"	SC	PL	HM	PT	7	7	2	SMOKE	15	
	D273A	273A - BATHROOM	B	3'-0"	7'-0"	1 3/4"	SC	PL	HM	PT	7	7	4	-	12	
	D274	274 - MED ROOM	E1	3'-0"	7'-0"	1 3/4"	SC	PL	HM	PT	7	7	2	SMOKE	09	
	D275	275 - LDR 8	B	4'-0"	7'-0"	1 3/4"	SC	PL	HM	PT	7	7	2	SMOKE	15	
	D275A	275A - BATHROOM	B	3'-0"	7'-0"	1 3/4"	SC	PL	HM	PT	7	7	4	-	12	
	D276	276 - CLEAN ROOM	B	3'-0"	7'-0"	1 3/4"	SC	PL	HM	PT	7	7	2	SMOKE	09	
	D277	277 - EXAMS	B	3'-0"	7'-0"	1 3/4"	SC	PL	HM	PT	7	7	2	SMOKE	14	
	D277A	277A - PATIENT TOILET	B	3'-0"	7'-0"	1 3/4"	SC	PL	HM	PT	7	7	4	-	12	
	D278	278 - HALLWAY	D2	5'-6"	7'-0"	1 3/4"	SC	PL	HM	PT	7	7	2	SMOKE	21	
	D279	279 - SOILED	B	3'-0"	7'-0"	1 3/4"	SC	PL	HM	PT	7	7	2	45	09	
	D280	280 - HALLWAY	D2	5'-6"	7'-0"	1 3/4"	SC	PL	HM	PT	7	7	2	SMOKE	21	
	D281	281 - SHOWER	B	3'-0"	7'-0"	1 3/4"	SC	PL	HM	PT	7	7	4	-	11	
	D282	282 - BATHROOM	B	3'-0"	7'-0"	1 3/4"	SC	PL	HM	PT	7	7	4	-	11	
	D283	283 - PROVIDER LOCKER / OFFICE	D1	3'-0"	7'-0"	1 3/4"	SC	PL	HM	PT	7	7	2	-	06	
	D284	284 - SLEEP ROOM	B	3'-0"	7'-0"	1 3/4"	SC	PL	HM	PT	7	7	2	-	11	
	D285	285 - SLEEP ROOM	B	3'-0"	7'-0"	1 3/4"	SC	PL	HM	PT	7	7	2	-	11	
	D290	290 - SLEEP ROOM	B	3'-0"	7'-0"	1 3/4"	SC	PL	HM	PT	7	7	2	-	11	
	D291	291 - COMM ROOM	B	3'-0"	7'-0"	1 3/4"	SC	PL	HM	PT	7	7	3	-	06	
	D292	292 - EQUIPMENT STORAGE	C	5'-6"	7'-0"	1 3/4"	SC	PL	HM	PT	7	7	2	45	24	
	D242A	242A - (E) ELECTRICAL	-	3'-0"	7'-0"	-	-	-	-	-	-	-	-	-	07	(E) ELECT ROOM DOOR TO REMAIN, UPDATE HDWR
	D256A	256 - CORRIDOR TO EXTERIOR	-	-	-	-	-	-	-	-	-	-	-	-	01	(E) EXT EXIT DOOR TO REMAIN, UPDATE HDWR
	D295	295 - (E) SOILED	B	3'-0"	7'-0"	1 3/4"	(E)SC	PL	(E)HM	PT	-	-	-	45	(E)	(E) DOOR TO REMAIN, CONFIRM 45 MIN FIRE RATING
	D296	296 - (E) ELECTRICAL	B	3'-0"	7'-0"	1 3/4"	(E)SC	PL	(E)HM	PT	-	-	-	SMOKE	(E)	(E) DOOR TO REMAIN, PROVIDE SMOKE SEAL
	D297	297 - (E) CLEAN	B	3'-0"	7'-0"	1 3/4"	(E)SC	PL	(E)HM	PT	-	-	-	SMOKE	(E)	(E) DOOR TO REMAIN, PROVIDE SMOKE SEAL
	DE321	E321 - STAIR VESTIBULE	C	6'-0"	7'-0"	1 3/4"	HM	PL	HM	PT	7	7	2	90	19	HOLD OPEN, LINKED TO FIRE ALARM
	DE321A	E321 - STAIR VESTIBULE	C	6'-0"	7'-0"	1 3/4"	HM	PL	HM	PT	7	7	2	90	19	HOLD OPEN, LINKED TO FIRE ALARM
	DE322	E322 - ROOF DECK	B	3'-0"	7'-0"	-	AL	ANOD	AL	ANOD	8 SIM	8 SIM	1 SIM	-	8 SIM	SEE NOTE 3
	DE323	E323 - STO	B	3'-0"	7'-0"	1 3/4"	HM	PL	HM	PT	8	8	3	-	06	
	DE421	E421 - STAIR VESTIBULE	C	6'-0"	7'-0"	1 3/4"	HM	PL	HM	PT	7	7	2	90	19	HOLD OPEN, LINKED TO FIRE ALARM
	DE421A	E421 - STAIR VESTIBULE	C	6'-0"	7'-0"	1 3/4"	HM	PL	HM	PT	7	7	2	90	19	HOLD OPEN, LINKED TO FIRE ALARM
	DE421B	E421A - STAIRS GATE	H	3'-0"	7'-0"	-	-	-	-	-	-	-	-	-	G1	SECURITY GATE TO ROOF
	DE423	E423 - CONTROL CLOSET	B	3'-0"	7'-0"	1 3/4"	HM	PL	HM	PT	8	8	3	90	06	
	DE521	E521 - STAIR VESTIBULE	C	6'-0"	7'-0"	-	AL	ANOD	AL	ANOD	8 SIM	8 SIM	1	-	17 SIM	SEE NOTE 3

GENERAL NOTES:

1. ALL DOORS SHALL BE MINIMUM 3'-0" WIDE BY 6'-8" TALL, U.N.O. HINGED DOORS SHALL OPEN TO MIN 90° FROM IT'S CLOSED POSITION, AND SHALL HAVE 32" MIN NET CLEAR WIDTH IN THAT 90° POSITION. AT A PAIR OF DOORS, AT LEAST ONE LEAF SHALL HAVE A MIN 32" NET CLEAR WIDTH WHEN OPENED TO AN ANGLE OF 90° FROM IT'S CLOSED POSITION.
2. DOORS IN PAIRS WITH AUTOMATIC FLUSH BOLTS (AFB) SHALL HAVE NO SURFACE MOUNTED HARDWARE ON THE LEAF HAVING THE AFB. UNLATCHING ANY LEAF SHALL NOT REQUIRE MORE THAN ONE OPERATION. MANUAL FLUSH BOLTS ARE ONLY PERMITTED AS SCHEDULED.
3. AUTOMATIC CLOSERS: THE MAXIMUM EFFORT TO OPERATE DOORS CANNOT EXCEED 5 POUNDS FOR INTERIOR DOORS. SWEEP PERIOD OF THE CLOSER SHALL NOT BE LESS THAN 5 SECONDS FROM AN OPEN POSITION OF 90° TO AN OPEN POSITION OF 12°.
4. LANDING AT BOTH SIDES OF DOOR SHALL BE AT THE SAME LEVEL, FLOOR LANDING SHALL NOT BE LOWER THAN 1/2" BELOW TOP OF DOOR THRESHOLD. CHANGES FROM LEVEL SHALL NOT EXCEED 1/4" VERTICAL. CHANGES IN LEVEL BETWEEN 1/4" AND 1/2" SHALL BE BEVELED WITH A MAX SLOPE OF 1 UNIT VERTICAL TO 2 UNITS HORIZONTAL.
5. EXTERIOR DOORS ASSEMBLIES SHALL RESIST 170 MPH BASIC WIND SPEED, EXPOSURE C.
6. PROVIDE DOOR HARDWARE COMPLYING WITH REQUIREMENTS OF 2009 IBC 1008.1.9.3.
7. PROVIDE DOOR HARDWARE THAT DOES NOT REQUIRE TIGHT GRASPING, PINCHING OR TWISTING OF WRIST TO OPERATE.
8. DOOR HANDLES, PULLS, LATCHES, LOCKS, CARD SWIPES, AND OTHER OPERATING DEVICES SHALL BE INSTALLED 34" MIN AND 48" MAX ABOVE FINISHED FLOOR.
9. FIRE RATED DOORS SHALL ALSO BE SMOKE RATED. SMOKE RATED DOORS SHALL BE LABELED TO COMPLY WITH UL 1784, AND SHOW THE LETTER "S" ON THE LABEL.

DOOR TYPES

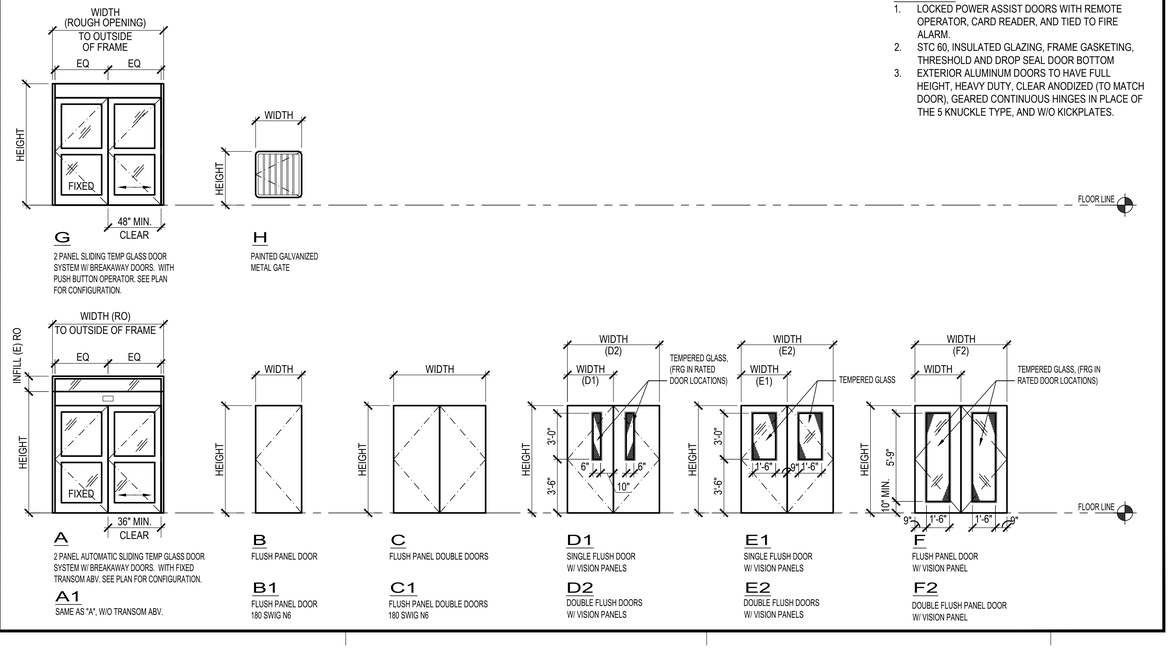

DOOR NOTES:
1. LOCKED POWER ASSIST DOORS WITH REMOTE OPERATOR, CARD READER, AND TIED TO FIRE ALARM.
2. STC 60, INSULATED GLAZING, FRAME GASKETING, THRESHOLD AND DROP SEAL DOOR BOTTOM
3. EXTERIOR ALUMINUM DOORS TO HAVE FULL HEIGHT, HEAVY DUTY, CLEAR ANODIZED (TO MATCH DOOR), GEARED CONTINUOUS HINGES IN PLACE OF THE 5 KNUCKLE TYPE, AND W/O KICKPLATES.

RIM ARCHITECTS
GUAM | CALIFORNIA ALASKA HAWAII
316 HERNAN CORTEZ AVE
SUITE 300
HAGATNA, GUAM 96910
Phone: 671.477.2111
Fax: 671.477.2125
www.rimarchitects.com

I CERTIFY THAT THIS DRAWING WAS PREPARED BY ME OR UNDER MY RESPONSIBLE CONTROL

AS DEFINED IN GUAM PUBLIC LAW 30-35, SECTION 33116

PERMIT SET

MCH RENOVATION PROJECT, GMHA 007-2014
GMHA FAMILY BIRTH CENTER
850 GOVERNOR CAMACHO ROAD, OKA, TAMUNING, GUAM 96913

PROJECT TITLE:
OWNER: GUAM MEMORIAL HOSPITAL AUTHORITY
SHEET TITLE: DOOR SCHEDULE AND TYPES

MARK	DATE	DESCRIPTION
1	1/31/2016	REVISION
2	4/8/2016	REVISION
6	11/14/2017	REVISION

DATE	2024.10.25
PROJECT NO	144052.02
DRAWN BY	MDG
CHECKED BY	BLW

COPYRIGHT : 2024 RIM Architects

DWG NO: AE601

WINDOW SCHEDULE

WINDOW NO.	ROOM NUMBER - ROOM NAME	WINDOW TYPE	SIZE		HEIGHT		FRAME		DETAILS; SHEET AE602					FIRE RATED (MIN.)	REMARKS
			WIDTH	HEIGHT	SILL	HEAD	MTL	FINISH	HEAD	JAMB	JAMB	MULLION	SILL		
W101	101 - SECURITY	5	(E) ± 6'-0"	9'-0"	±1'-0"	(E)	ALUM	ANOD	3	3	-	-	1	-	
W101A	101 - SECURITY	1a	3'-0"	4'-0"	-	7'-0"	ALUM	ANOD	6	6	-	-	4	-	
W101B	101 - SECURITY	1a	1'-3"	4'-0"	-	7'-0"	ALUM	ANOD	6	6	-	-	4	-	
W104	104 - LOBBY	5	(E) ± 6'-0"	9'-0"	±1'-0"	(E)	ALUM	ANOD	3	3	-	-	1	-	
W105	105 - GIFT SHOP	3a	8'-0"	4'-0"	-	7'-0"	STL	PAINT	6 sim	6 sim	-	-	4 sim	45 MIN.	
W206	206 - FAMILY WAITING	4a	3'-0"	4'-0"	3'-0"	7'-0"	STL	PAINT	-	-	-	-	-	45 MIN.	
W212	212 - NICU	3	8'-8"	3'-6"	±3'-6"	-	ALUM	ANOD	7	7	-	-	-	-	
W221	221 - MULTI-PURPOSE	4b	5'-10"	4'-0"	3'-0"	7'-0"	STL	PAINT	-	-	-	-	-	45 MIN.	
W224	224 - POST PARTUM 15	1	2'-0"	4'-0"	-	7'-0"	ALUM	ANOD	3	3	-	-	1	-	
W225	225 - POST PARTUM 14	2	2'-0"	4'-0"	-	7'-0"	ALUM	ANOD	3	3	-	-	1	-	
W226	226 - POST PARTUM 13	2	2'-0"	4'-0"	-	7'-0"	ALUM	ANOD	3	3	-	-	1	-	
W227	227 - POST PARTUM 12	2	2'-0"	4'-0"	-	7'-0"	ALUM	ANOD	3	3	-	-	1	-	
W228	228 - POST PARTUM 15	1	2'-0"	4'-0"	-	7'-0"	ALUM	ANOD	3	3	-	-	1	-	
W255	255 - LDRP 1	2	2'-0"	4'-0"	-	7'-0"	ALUM	ANOD	3	3	-	-	1	-	
W213	213 - NICU NURSE	6	4'-0"	2'-0"	17'-1"		ALUM	ANOD	3	3	-	-	1	-	CLERESTORY, TINTED
W216	216 - NICU NURSE	6	4'-0"	2'-0"	17'-1"		ALUM	ANOD	3	3	-	-	1	-	CLERESTORY, TINTED
W217	217 - MEDS	1a	4'-10"	3'-0"		7'-0"	ALUM	ANOD	6	6	-	-	4	-	
W217a	217 - MEDS	6a	5'-10"	3'-0"		7'-0"	ALUM	ANOD	6	6	-	-	4	-	

WINDOW TYPES

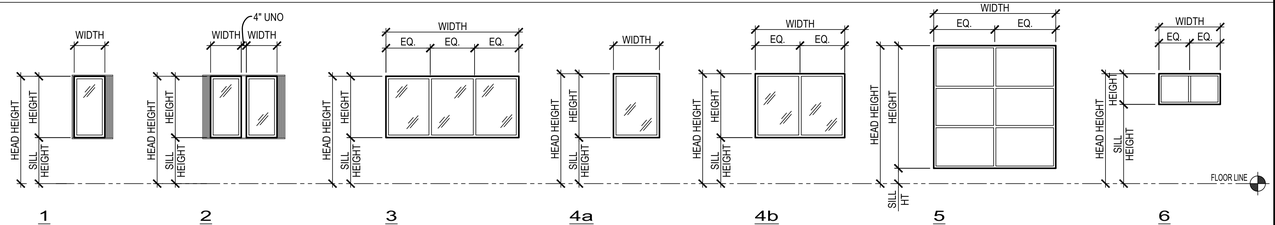

1
SINGLE PANEL FIXED EXTERIOR WITH STORM SHUTTERS

1a
SINGLE PANEL FIXED SAFETY GLASS (NO STORM SHUTTERS)

2
2 PANEL FIXED EXTERIOR WITH STORM SHUTTERS

3
3 PANEL FIXED GLASS

3a
3 PANEL FIXED GLASS, SAFETY GLASS, 45 MIN. FIRE RATED

4a
1 PANEL FIXED, 45 MIN. FIRE RATED, SAFETY GLASS

4b
2 PANEL FIXED, 45 MIN. FIRE RATED, SAFETY GLASS

5
6 PANEL FIXED EXTERIOR WITH STORM SHUTTERS

6
2 PANEL FIXED EXTERIOR WITH STORM SHUTTERS

6a
2 PANEL FIXED GLASS (NO STORM SHUTTERS)

WINDOW NOTES:

1. EXTERIOR WINDOW ASSEMBLIES AND GLAZING SHALL BE CERTIFIED AS RATED TO RESIST 170 MPH BASIC WIND SPEED, EXPOSURE C.
2. EXTERIOR WINDOW ASSEMBLIES SHALL BE CERTIFIED TO PROVIDE WIND BORNE-DEBRIS IMPACT RESISTANCE: PASS MISSILE-IMPACT AND CYCLIC-PRESSURE TESTS WHEN TESTED ACCORDING TO ASTM E 1886 AND TESTING INFORMATION IN ASTM E 1996 FOR WIND ZONE 4; INCLUDING THE LARGE-MISSILE TEST FOR GLAZED OPENINGS LOCATED WITHIN 30 FEET OF GRADE.
3. WINDOWS SHALL BE INSTALLED PER MANUFACTURER RECOMMENDATIONS AND PER AMERICAN ARCHITECTURAL MANUFACTURERS ASSOCIATION (AAMA) 2400-02.

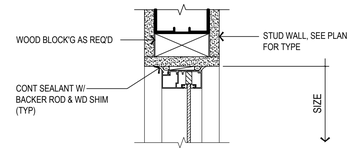

6 AE602 — INTERIOR HEAD DETAIL, JAMB SIM. — 3" = 1'-0"

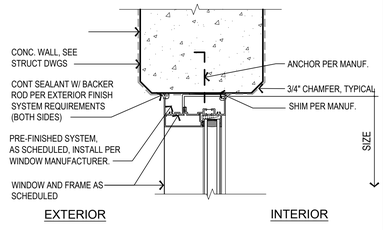

3 AE602 — EXT. HEAD DETAIL (JAMB SIMILAR) — 3" = 1'-0"

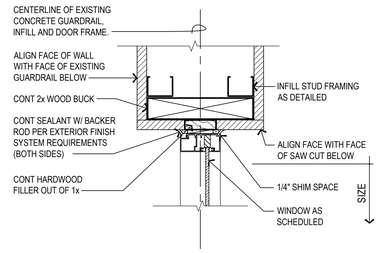

A HEAD CONDITION
JAMB SIMILAR (UPPER)

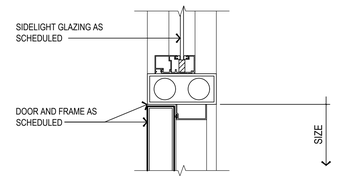

5 AE602 — INTERIOR SILL/JAMB DETAIL AT DOOR — 3" = 1'-0"

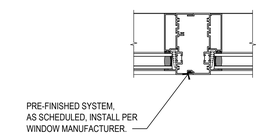

2 AE602 — EXT. DETAIL AT VERTICAL MUNTIN — 3" = 1'-0"

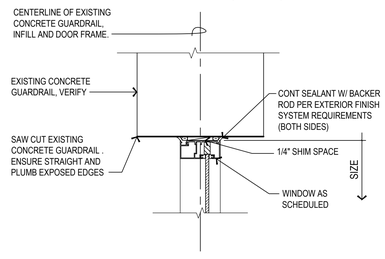

B JAMB CONDITION AT EXISTING
CONCRETE GUARDRAIL (LOWER)

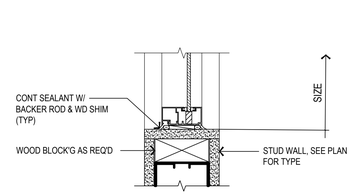

4 AE602 — WINDOW SILL DETAIL — 3" = 1'-0"

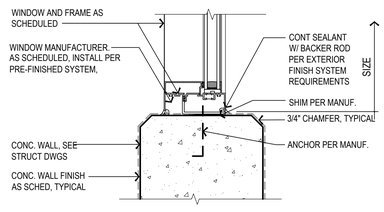

7 AE602 — WINDOW DETAIL AT (E) GUARDRAIL — 3" = 1'-0"

1 AE602 — EXT. SILL DETAIL — 3" = 1'-0"

RIM ARCHITECTS
GUAM | CALIFORNIA ALASKA HAWAII
316 HERNAN CORTEZ AVE
SUITE 300
HAGATNA, GUAM 96910
Phone: 671.477.2111
Fax: 671.477.2125
www.rimarchitects.com

I CERTIFY THAT THIS DRAWING WAS PREPARED BY ME OR UNDER MY RESPONSIBLE CONTROL

BRENT L. WIETE
CERTIFICATE
No. 319
EXP. 04.30.2025
GUAM
REGISTERED ARCHITECT

AS DEFINED IN GUAM PUBLIC LAW 30-35, SECTION 33116

PERMIT SET

MCH RENOVATION PROJECT, GMHA 007-2014
GMHA FAMILY BIRTH CENTER
850 GOVERNOR CAMACHO ROAD, OKA, TAMUNING, GUAM 96913

PROJECT TITLE:
GUAM MEMORIAL HOSPITAL AUTHORITY
OWNER:
WINDOW SCHEDULE, WINDOW TYPES & DETAILS
SHEET TITLE:

MARK	DATE	REVISION
6	11/14/2017	

MARK	DATE	DESCRIPTION
DATE	:	2024.10.25
PROJECT NO	:	144052.02
DRAWN BY	:	MDG
CHECKED BY	:	BLW
COPYRIGHT	:	2024 RIM Architects

DWG NO:
AE602

ROOM FINISH SCHEDULE

GROUND FLOOR

ROOM NUMBER - ROOM NAME	FLOOR FINISH	BASE FINISH	WALL FINISH "A"	WALL FINISH "B"	WALL FINISH "C"	WALL FINISH "D"	WAINSCOT FINISH	WAINSCOT HEIGHT	HANDRAIL/ CHAIR RAIL	CEILING FINISH	COUNTER-TOP	CASEWORK FINISH	WINDOW TREATMENT	REMARKS
L100 - ENTRY VESTIBULE	F2	B1	PT	PT	PT	PT	-	-	-	C2	-	-		
L101 - SECURITY	F2	B1	PT	PT	PT	PT	-	-	-	C1	-	-		
L102 - INFORMATION	F3	B1	-	-	PT	PT	WP1	3'-6"	-	C2	SS1	PL2		SEE SHTS AE181-AE185
L103 - LOBBY	F2/3	B1	-	-	PT	-	-	-	-	C1	-	-		
L104 - WAITING	F3	B1	PT	-	-	PT	-	-	WP4	C2	-	-		SEE SHTS AE181-AE185
L105 - FUTURE GIFT SHOP	F6	-	-	-	-	-	-	-	-	-	-	-		
L106 - VENDING MACHINE	F6	-	-	-	-	-	-	-	(E)	-	-	-		
E121 - STAIR VESTIBULE	F7	B1	PT	PT	PT	PT	-	-	-	C1	-	-		
E121A - STAIRS	F8	B1	PT	PT	PT	PT	-	-	-	C3	-	-		
E122 - ELEVATOR LOBBY	F8	B1	PT	PT	PT	-	-	-	-	C1/C2	-	-		
E123 - STO	F7	B1	PT	PT	PT	PT	-	-	-	C3	-	-		
D142 - (E) CORRIDOR	F7	B1	PT	PT	PT	PT	-	-	-	C1	-	-		
D143 - (E) CORRIDOR	F7	B1	PT	PT	PT	PT	-	-	-	C1	-	-		
A117 - (E) CORRIDOR	F7	B1	PT	PT	PT	PT	-	-	-	C1	-	-		

SECOND FLOOR

ROOM NUMBER - ROOM NAME	FLOOR FINISH	BASE FINISH	WALL FINISH "A"	WALL FINISH "B"	WALL FINISH "C"	WALL FINISH "D"	WAINSCOT FINISH	WAINSCOT HEIGHT	HANDRAIL/ CHAIR RAIL	CEILING FINISH	COUNTER-TOP	CASEWORK FINISH	WINDOW TREATMENT	REMARKS
E221 - STAIR VESTIBULE	F7	B1	PT1	PT1	PT1	PT1	-	-	-	C1	-	-		
E221A - STAIR	F8	B1	PT1	PT1	PT1	PT1	-	-	-	C3	-	-		
E222 - ELEVATOR LOBBY	F8	B1	PT1	PT1	PT1	-	WP1	3'-6"	-	C1/C2	-	-		SEE SHTS AE181-AE185
E223 - STORAGE	F7	B1	PT1	PT1	PT1	PT1	-	-	-	C3	-	-		
204 - CORRIDOR "1"	F2	B1	-	PT1	-	PT4	WP1	3'-6"	WP3	C1	-	-		SEE SHTS AE181-AE185
205 - PUBLIC TOILET	F4	B3	CT1/PT1	CT1/PT1	CT1/PT1	CT1/PT1	CT1	7'-0"/4'-0"	-	C2	-	-		SEE INT ELEV
206 - FAMILY WAITING	F1	B1	PT3	PT1	PT1	PT3	-	-	WP4	C1	SS1	PL2		SEE SHTS AE181-AE185
207 - ELEC / COMM	F2	B1	PT1	PT1	PT1	PT1	-	-	-	C1	-	-		
208 - NICU VESTIBULE	F1	B1	PT1	-	PT1	PT1	WP1	4'-0"	-	C1	-	-		SEE SHTS AE181-AE185
209 - SOILED / JANITOR	F4	B3	PT1	PT1	CT1/PT1	CT1/PT1	CT1/WP6	7'-0"/4'-0"	-	C1	-	-		SEE SHTS AE181-AE185
210 - OFFICE	F1	B1	PT1	PT1	PT1	PT1	-	-	-	C1	-	-		
211 - STORAGE	F1	B1	PT1	PT1	PT1	PT1	-	-	-	C1	-	-		
212 - NICU	F1	B1	PT4	PT5	PT2	PT1	-	-	-	C1	SS1	PL2		
213 - NURSES STATION	F3	B1	-	-	PT1	PT1	WP1	4'-0"	-	C1/C2	SS1	PL2	PL3	SEE SHTS AE181-AE185
214 - STAFF TOILET	F4	B3	CT1/PT1	CT1/PT1	CT1/PT1	CT1/PT1	CT1	7'-2"	-	C2	-	-		SEE INT ELEV
215 - BREAKROOM	F1	B1	PT1	PT1	PT1	PT1	-	-	-	C1	SS1	PL2		
216 - NURSES STATION	F2	B1	-	-	-	PT1	-	-	-	C1/C2	-	-		
217 - MED ROOM	F1	B1	PT1	PT1	PT1	PT1	-	-	-	C1	-	-		
218 - CLEAN / NOURISH	F1	B1	PT1	PT1	PT1	PT1	WP6	3'-6"	-	C1	-	-		SEE SHTS AE181-AE185
219 - LACTATION	F1	B1	PT5	PT1	PT1	PT1	-	-	-	C1	SS1	PL2		
220 - ISOLATION ROOM	F1	B1	PT1	PT5	PT2	PT1	-	-	-	C1	SS1	PL2		
221 - MULTI-PURPOSE	F1	B1	PT1	PT1	PT1	PT1	-	-	-	C1	-	-		
222 - CORRIDOR "E"	F2	B1	PT1	PT1	PT1	-	WP1	3'-6"	WP3	C1	-	-		SEE SHTS AE181-AE185
223 - JANITOR	F4	B3	PT1	PT1	CT1/PT1	CT1/PT1	CT1	7'-0"	-	C2	-	-		SEE INT ELEV
224 - POST PARTUM 15 (ISOLATION)	F1	B1	PT1	PT1/PT2	PT1	PT1	WP1	4'-0"	-	C1	-	-		SEE SHTS AE181-AE185
224A - BATHROOM	F4	B3	CT1	CT1/PT1	CT1/PT1	CT1/PT1	CT1	7'-0" / 4'-0"	-	C2	SS1	PL2		SEE INT ELEV
225 - POST PARTUM 14	F1	B1	PT1	PT1	PT1	PT4/PT1	WP1	4'-0"	-	C1	-	-		SEE SHTS AE181-AE185
225A - BATHROOM	F4	B3	CT1/PT1	CT1/PT1	CT1/PT1	CT1/PT1	CT1	4'-0"/7'-0"	-	C2	SS1	PL2		SEE INT ELEV
226 - POST PARTUM 13	F1	B1	PT1	PT1/PT5	PT1	PT1	WP1	4'-0"	-	C1	-	-		SEE SHTS AE181-AE185
226A - BATHROOM	F4	B3	CT1/PT1	CT1/PT1	CT1/PT1	CT1/PT1	CT1	4'-0"/7'-0"	-	C2	SS1	PL2		SEE INT ELEV
227 - POST PARTUM 12	F1	B1	PT1	PT1	PT1	PT2/PT1	WP1	4'-0"	-	C1	-	-		SEE SHTS AE181-AE185
227A - BATHROOM	F4	B3	CT1/PT1	CT1/PT1	CT1/PT1	CT1/PT1	CT1	4'-0"/7'-0"	-	C2	SS1	PL2		SEE INT ELEV
228 - POST PARTUM 11	F1	B1	PT1	PT1/PT4	PT1	PT1	WP1	4'-0"	-	C1	-	-		SEE SHTS AE181-AE185
228A - BATHROOM	F4	B3	CT1/PT1	CT1/PT1	CT1/PT1	CT1/PT1	CT1	4'-0"/7'-0"	-	C2	SS1	PL2		SEE INT ELEV

SECOND FLOOR (CONTINUATION)

ROOM NUMBER - ROOM NAME	FLOOR FINISH	BASE FINISH	WALL FINISH "A"	WALL FINISH "B"	WALL FINISH "C"	WALL FINISH "D"	WAINSCOT FINISH	WAINSCOT HEIGHT	HANDRAIL/ CHAIR RAIL	CEILING FINISH	COUNTER-TOP	CASEWORK FINISH	WINDOW TREATMENT	REMARKS
229 - POST PARTUM 10	F1	B1	PT1	PT1	PT1	PT5/PT1	WP1	4'-0"	-	C1	-	-		SEE SHTS AE181-AE185
229A - BATHROOM	F4	B3	CT1/PT1	CT1/PT1	CT1/PT1	CT1/PT1	CT1	4'-0"/7'-0"	-	C2	SS1	PL2		SEE INT ELEV
230 - POST PARTUM 9 (ADA)	F1	B1	PT1	PT1	PT1	PT2/PT1	WP1	4'-0"	-	C1	-	-		SEE SHTS AE181-AE185
230A - BATHROOM (ADA)	F4	B3	CT1/PT1	CT1/PT1	CT1/PT1	CT1/PT1	CT1	7'-0"	-	C2	SS1	PL2		SEE INT ELEV
231 - POST PARTUM 8	F1	B1	PT1	PT4/PT1	PT1	PT1	WP1	4'-0"	-	C1	-	-		SEE SHTS AE181-AE185
231A - BATHROOM	F4	B3	CT1/PT1	CT1/PT1	CT1/PT1	CT1/PT1	CT1	4'-0"/7'-0"	-	C2	SS1	PL2		SEE INT ELEV
232 - POST PARTUM 7 (ADA)	F1	B1	PT1	PT5/PT1	PT1	PT1	WP1	4'-0"	-	C1	-	-		SEE SHTS AE181-AE185
232A - BATHROOM (ADA)	F4	B3	CT1/PT1	CT1/PT1	CT1/PT1	CT1/PT1	CT1	7'-0"	-	C2	SS1	PL2		SEE INT ELEV
233 - POST PARTUM 6	F1	B1	PT1	PT2/PT1	PT1	PT1	WP1	4'-0"	-	C1	-	-		SEE SHTS AE181-AE185
233A - BATHROOM	F4	B3	CT1/PT1	CT1/PT1	CT1/PT1	CT1/PT1	CT1	4'-0"/7'-0"	-	C2	SS1	PL2		SEE INT ELEV
234 - POST PARTUM 5	F1	B1	PT1	PT4/PT1	PT1	PT1	WP1	4'-0"	-	C1	-	-		SEE SHTS AE181-AE185
234A - BATHROOM	F4	B3	CT1/PT1	CT1/PT1	CT1/PT1	CT1/PT1	CT1	4'-0"/7'-0"	-	C2	SS1	PL2		SEE INT ELEV
235 - CORRIDOR "D"	F2	B1	WP1/PT2	WP1/PT1	WP1/PT1	WP1/PT1	WP1	3'-6"	WP3	C1	-	-		SEE SHTS AE181-AE185
236 - NURSES STATION	F3	B1	PT2	-	-	PT2	WP1	4'-0"	-	C1/C2	-	-		SEE SHTS AE181-AE185
237 - HEARING EXAM	F1	B1	PT1	PT1	PT1	PT1	-	-	-	C1	-	-		
238 - SOILED	F1	B1	PT1	PT1	PT1	PT1	WP6	4'-0"	-	C1	-	-		SEE SHTS AE181-AE185
239 - WORK NICHE	F2	B1	PT1	PT1	PT1	PT1	WP1	4'-0"	-	C1	SS1	PL2		SEE SHTS AE181-AE185
240 - CLEAN	F1	B1	PT1	PT1	PT1	PT1	WP6	4'-0"	-	C1	-	-		SEE SHTS AE181-AE185
241 - OFFICE	F1	B1	PT1	PT1	PT1	PT1	-	-	-	C1	-	-		
242 - NOURISH	F1	B1	PT1	PT1	PT1	PT1	WP1	4'-0"	-	C1	SS1	PL2		SEE SHTS AE181-AE185
243 - MED ROOM	F1	B1	PT1	PT1	PT1	PT1	-	-	-	C1	SS1	PL2		
244 - NURSES STATION	F3	B1	PT2	PT2	-	-	WP1	3'-6"	-	C1/C2	SS1	PL2	PL3	SEE SHTS AE181-AE185
245 - BREAK / LOCKER ROOM	F1	B1	PT1	PT1	PT1	PT1	-	-	-	C1	SS1	PL2		
245A - TOILET	F4	B3	CT1/PT1	CT1/PT1	CT1/PT1	CT1/PT1	CT1	7'-2"	-	C2	-	-		SEE INT ELEV
246 - MECHANICAL CLOSET	F1	B1	PT1	PT1	PT1	PT1	-	-	-	C3	-	-		
247 - CORRIDOR "3"	F2	B1	-	PT2/PT4	PT1	PT1	WP1	3'-6"	WP3	C1	-	-		SEE SHTS AE181-AE185
248 - STORAGE	F2	B1	PT1	PT1	PT1	PT1	-	-	-	C1	-	-		
249 - POST PARTUM 4	F1	B1	PT1	PT1	PT5/PT1	PT1	WP1	4'-0"	-	C1	-	-		SEE SHTS AE181-AE185
249A - BATHROOM	F4	B3	CT1/PT1	CT1/PT1	CT1/PT1	CT1/PT1	CT1	4'-0"/7'-0"	-	C2	SS1	PL2		SEE INT ELEV
250 - POST PARTUM 3	F1	B1	PT2/PT1	PT1	PT1	PT1	WP1	4'-0"	-	C1	-	-		SEE SHTS AE181-AE185
250A - BATHROOM	F4	B3	CT1/PT1	CT1/PT1	CT1/PT1	CT1/PT1	CT1	4'-0"/7'-0"	-	C2	SS1	PL2		SEE INT ELEV
251 - POST PARTUM 2	F1	B1	PT1	PT1	PT4/PT1	PT1	WP1	4'-0"	-	C1	-	-		SEE SHTS AE181-AE185
251A - BATHROOM	F4	B3	CT1/PT1	CT1/PT1	CT1/WP6	CT1/PT1	CT1	4'-0"/7'-0"	-	C2	SS1	PL2		SEE INT ELEV
252 - POST PARTUM 1	F1	B1	PT5/PT1	PT1	PT1	PT1	WP1	4'-0"	-	C1	-	-		SEE SHTS AE181-AE185
252A - BATHROOM	F4	B3	CT1/PT1	CT1/PT1	CT1/PT1	CT1/PT1	CT1	4'-0"/7'-0"	-	C2	SS1	PL2		SEE INT ELEV
253 - LDRP 3	F9	B2	PT1	PT1	PT2/PT1	PT1	WP1	4'-0"	-	C1	-	-		SEE SHTS AE181-AE185
253A - BATHROOM	F4	B3	CT1/PT1	CT1/PT1	CT1/PT1	CT1/PT1	CT1	4'-0"/7'-0"	-	C2	-	-		SEE INT ELEV
254 - LDRP 2	F9	B2	PT1	PT1	PT4/PT1	PT1	WP1	4'-0"	-	C1	-	-		SEE SHTS AE181-AE185
254A - BATHROOM	F4	B3	CT1/PT1	CT1/PT1	CT1/PT1	CT1/PT1	CT1	4'-0"/7'-0"	-	C2	-	-		SEE INT ELEV
255 - LDRP 1	F9	B2	PT5/PT1	PT1	PT1	PT1	WP1	4'-0"	-	C1	-	-		SEE SHTS AE181-AE185
255A - BATHROOM	F4	B3	CT1/PT1	CT1/PT1	CT1/PT1	CT1/PT1	CT1	4'-0"/7'-0"	-	C2	-	-		SEE INT ELEV
256 - CORRIDOR "A"	F2	B1	PT1	PT1	PT4/PT1	PT1	WP1	3'-6"	WP3	C1	-	-		SEE SHTS AE181-AE185
257 - RECOVERY	F9	B2	PT1	PT1	PT2/PT1	PT1	WP1	4'-0"	-	C1	-	-		SEE SHTS AE181-AE185
258 - C-SECTION	F5	B2	PT1	PT1	PT1	PT1	WP1	4'-0"	-	C2	-	-		SEE SHTS AE181-AE185
259 - CORRIDOR "B"	F2	B1	PT1	PT1	PT4	PT1	WP1	3'-6"	WP3	C1	-	-		SEE SHTS AE181-AE185
260 - LDR 1 (ADA)	F9	B2	PT1	PT1	PT1	PT2/PT1	WP1	4'-0"	-	C1	-	-		SEE SHTS AE181-AE185
260A - BATHROOM (ADA)	F4	B3	CT1/PT1	CT1/PT1	CT1/PT1	CT1/PT1	CT1	4'-0"/7'-0"	-	C2	-	-		SEE INT ELEV
261 - LDR 2	F9	B2	PT1	PT1	PT1	PT4/PT1	WP1	4'-0"	-	C1	-	-		SEE SHTS AE181-AE185
261A - BATHROOM	F4	B3	CT1/PT1	CT1/PT1	CT1/PT1	CT1/PT1	CT1	4'-0"/7'-0"	-	C2	-	-		SEE INT ELEV
262 - LDR 3	F9	B2	PT1	PT2/PT1	PT1	PT1	WP1	4'-0"	-	C1	-	-		SEE SHTS AE181-AE185
262A - BATHROOM	F4	B3	CT1/PT1	CT1/PT1	CT1/PT1	CT1/PT1	CT1	4'-0"/7'-0"	-	C2	-	-		SEE INT ELEV

ROOM NUMBER - ROOM NAME	FLOOR FINISH	BASE FINISH	WALL FINISH "A"	WALL FINISH "B"	WALL FINISH "C"	WALL FINISH "D"	WAINSCOT FINISH	WAINSCOT HEIGHT	HANDRAIL/ CHAIR RAIL	CEILING FINISH	COUNTER-TOP	CASEWORK FINISH	WINDOW TREATMENT	REMARKS
263 - BREAK ROOM	F2	B1	PT1	PT1	PT1	PT1	-	-	-	C1	SS1	PL2		
264 - LOCKER ROOM	F1	B1	PT1	PT1	PT1	PT1	-	-	-	C1	-	-		
264A - STAFF BATHROOM	F4	B3	CT1/PT1	CT1/PT1	CT1/PT1	CT1/PT1	CT1	4'-0"/7'-0"	-	C2	SS1	PL2		SEE INT ELEV
265 - LDR 4	F9	B2	PT1	PT1/PT5	PT1	PT1	WP1	4'-0"	-	C1	SS1	PL2		SEE SHTS AE181-AE185
265A - BATHROOM	F4	B3	CT1/PT1	CT1/PT1	CT1/PT1	CT1/PT1	CT1	4'-0"/7'-0"	-	C2	SS1	PL2		SEE INT ELEV
266 - CORRIDOR "2"	F2	B1	PT1	PT4	-	PT	WP1	3'-6"	WP3	C1	-	-		SEE SHTS AE181-AE185
267 - NURSES STATION	F3	B1	-	-	-	PT4	-	-	-	C1/C2	SS1	PL2	PL3	
268 - CORRIDOR "C"	F2	B1	PT4	PT1	PT2	PT1	WP1	3'-6"	WP3	C1	-	-		SEE SHTS AE181-AE185
269 - LDR 5	F9	B2	PT1	PT1	PT1/PT4	PT1	WP1	4'-0"	-	C1	SS1	PL2		SEE SHTS AE181-AE185
269A - BATHROOM	F4	B3	CT1/PT1	CT1/PT1	CT1/PT1	CT1/PT1	CT1	4'-0"/7'-0"	-	C2	SS1	PL2		SEE INT ELEV
270 - OFFICE	F1	B1	PT1	PT1	PT1	PT1	-	-	-	C1	-	-		
271 - JANITOR	F4	B3	PT1	CT1/PT1	CT1/PT1	PT1	CT1	7'-0"	-	C2	-	-		SEE INT ELEV
272 - LDR 6	F9	B2	PT1	PT1	PT1	PT4/PT1	WP1	4'-0"	-	C1	SS1	PL2		SEE SHTS AE181-AE185
272A - BATHROOM	F4	B3	CT1/PT1	CT1/PT1	CT1/PT1	CT1/PT1	CT1	4'-0"/7'-0"	-	C2	SS1	PL2		SEE INT ELEV
273 - LDR 7	F9	B2	PT1	PT1	PT1	PT5/PT1	WP1	4'-0"	-	C1	SS1	PL2		SEE SHTS AE181-AE185
273A - BATHROOM	F4	B3	CT1/PT1	CT1/PT1	CT1/PT1	CT1/PT1	CT1	4'-0"/7'-0"	-	C2	SS1	PL2		SEE INT ELEV
274 - MED ROOM	F1	B1	PT1	PT1	PT1	PT1	-	-	-	C1	SS1	PL2		
275 - LDR 8	F9	B2	PT1	PT1/PT2	PT1	PT1	WP1	4'-0"	-	C1	SS1	PL2		SEE SHTS AE181-AE185
275A - BATHROOM	F4	B3	CT1/PT1	CT1/PT1	CT1/PT1	CT1/PT1	CT1	4'-0"/7'-0"	-	C2	SS1	PL2		SEE INT ELEV
276 - CLEAN ROOM	F1	B1	PT1	PT1	PT1	PT1	WP6	4'-0"	-	C1	-	-		SEE SHTS AE181-AE185
277 - EXAMS	F1	B1	PT1	PT4	PT1	PT1	WP1	4'-0"	-	C1	SS1	PL2		SEE SHTS AE181-AE185
277A - PATIENT TOILET	F4	B3	CT1/PT1	CT1/PT1	CT1/PT1	CT1/PT1	CT1	7'-2"	-	C2	-	-		SEE INT ELEV
278 - HALLWAY	F2	B1	-	PT1	-	PT1	WP1	3'-6"	-	C1	-	-		SEE SHTS AE181-AE185
279 - SOILED	F1	B1	PT1	PT1	PT1	PT1	WP6	4'-0"	-	C1	-	-		SEE SHTS AE181-AE185
280 - HALLWAY	F2	B1	PT1	-	PT1	PT1	WP1	4'-0"	-	C1	-	-		SEE SHTS AE181-AE185
281 - SHOWER	F4	B3	PT1	CT1/PT1	CT1/PT1	PT1	CT1	7'-2"	-	C2	-	-		SEE INT ELEV
282 - STAFF TOILET	F4	B3	CT1/PT1	CT1/PT1	CT1/PT1	CT1/PT1	CT1	4'-0"/7'-0"	-	C2	SS1	PL2		SEE INT ELEV
283 - PROVIDER LOCKER / OFFICE	F1	B1	PT1	PT1	PT1	PT1	-	-	-	C1	-	-		
284 - SLEEP ROOM	F1	B1	PT1	PT1	PT4	PT1	-	-	-	C1	-	-		
285 - SLEEP ROOM	F1	B1	PT1	PT1	PT5	PT1	-	-	-	C1	-	-		
290 - SLEEP ROOM	F1	B1	PT1	PT1	PT2	PT1	-	-	-	C1	-	-		
291 - COMM ROOM	F1	B1	PT1	PT1	PT1	PT1	-	-	-	C1	-	-		
292 - EQUIPMENT STORAGE	F1	B1	PT1	PT1	PT1	PT1	WP6	4'-0"	-	C1	-	-		SEE SHTS AE181-AE185
242A - (E) ELECTRICAL	F1	B1	PT1	PT1	PT1	PT1	-	-	-	C3	-	-		
295 - (E) 295 SOILED	F1	B1	PT1	PT1	PT1	PT1	-	-	-	(E)	-	-		
296 - (E) 296 ELECTRICAL	F1	B1	PT1	PT1	PT1	PT1	-	-	-	(E)	-	-		
297 - (E) 297 CLEAN	F1	B1	PT1	PT1	PT1	PT1	-	-	-	(E)	-	-		
E321 - STAIR VESTIBULE	F7	B1	PT1	PT1	PT1	PT1	-	-	-	C1	-	-		
E321A - STAIRS	F8	B1	PT1	PT1	PT1	PT1	-	-	-	C3	-	-		
E322 - ELEVATOR LOBBY	F8	B1	PT1	PT1	PT1	PT1	-	-	-	C1	-	-		
E323 - STO	F7	B1	PT1	PT1	PT1	PT1	-	-	-	C3	-	-		
E421 - STAIR VESTIBULE	F7	B1	PT1	PT1	PT1	PT1	-	-	-	C1	-	-		
E421A - STAIRS	F8	B1	PT1	PT1	PT1	PT1	-	-	-	C3	-	-		
E422 - ELEVATOR LOBBY	F8	B1	PT1	PT1	PT1	PT1	-	-	-	C1	-	-		
E423 - ELEVATOR CONTROLS	F7	B1	PT1	PT1	PT1	PT1	-	-	-	C3	-	-		
E521 - STAIR VESTIBULE	F7	B1	PT1	PT1	PT1	PT1	-	-	-	C3	-	-		
E521A - STAIRS	F8	B1	PT1	PT1	PT1	PT1	-	-	-	C3	-	-		

MATERIAL INDEX

FLOOR FINISH

FINISH NO.	DESCRIPTION
F1	VINYL PLANK WOOD LOOK
	ASPECTA BY METROFLOR
	4" x 36" x 0.028"
	COLOR: BLAIR CHERRY- LIGHT #5146103
F2	VINYL PLANK WOOD LOOK
	ASPECTA BY METROFLOR
	4" x 36" x 0.028"
	COLOR: CONTEMPORARY OAK
	CARMEL #5115103
F3	VINYL PLANK WOOD LOOK
	ASPECTA BY METROFLOR
	4" x 36" x 0.028"
	COLOR: BLAIR CHERRY- COFFEE #5146108
F4	PORCELAIN TILE
	DALTILE CONTINENTAL SLATE
	12" x 12"
	COLOR: CS54 PERSIAN GOLD
F5	SHEET VINYL
	ARMSTRONG COLOR ART MEDITECH
	6' WIDE UP TO 82' LONG
	COLOR: 84390 DESERT GOLD
F6	CONCRETE UNFINISHED
F7	VINYL FLOOR TILE - MATCH EXISTING
F8	VINYL FLOOR TILE -
	ARMSTRONG MIGRATIONS
	12"x12" TILE
	COLOR: T3510 NATURAL BIEGE
F9	SHEET VINYL
	ARMSTRONG DECOR ART REJUVENATIONS
	6' WIDE UP TO 82' LONG
	COLOR: TIMBERLINE RUSTIC BEECH
	37503 SUN KISSED

PAINT FINISH

FINISH NO.	DESCRIPTION
PT1	FIELD PAINT
	LATEX SEMI-GLOSS
	SHERWIN WILLIAMS
	AESTHETIC WHITE SW 7035
PT2	ACCENT PAINT
	LATEX SEMI-GLOSS
	SHERWIN WILLIAMS
	BAMBOO SHOOT SW-7733
PT3	ACCENT PAINT
	LATEX SEMI-GLOSS
	SHERWIN WILLIAMS
	TOWNHALL TAN SW-7690
PT4	ACCENT PAINT
	LATEX SEMI-GLOSS
	SHERWIN WILLIAMS
	COASTAL PLAIN SW-6192
PT5	ACCENT PAINT
	LATEX SEMI-GLOSS
	SHERWIN WILLIAMS
	GOLD VESSEL SW-7677
PT6	CEILING PAINT
	LATEX EGG SHELL
	SHERWIN WILLIAMS
	CEILING BRIGHT WHITE SW-7007
PT7	DOOR FRAME PAINT
	SEMI-GLOSS ENAMEL FOR METAL
	SHERWIN WILLIAMS
	CUSTOM COLOR TO MATCH RUBBER BASE
	(CONTRACTOR TO SUBMIT SAMPLE)

WALL & BASE FINISH

FINISH NO.	DESCRIPTION
B1	RUBBER BASE - COVED
	BURKE #76 DEEP BROWN
	TYPE TP
B2	CONTINUE F5 OR F9 SHEET VINYL
	UP TO 6"
B3	PORCELAIN WALL TILES
	6" x 6"
	DALTILE CONTINENTAL SLATE SERIES
	COLOR: CS54 PERSIAN GOLD
B4	RUBBER BASE - MATCH EXISTING
B5	RUBBER BASE - COVED
	BURKE FLOORING
	COLOR: MOCHA 597
B6	RUBBER STAIR TREADS
	BURKE
	COLOR: MOCHA 597
CT1	PORCELAIN WALL TILES
	12" x 12"
	DALTILE CONTINENTAL SLATE SERIES
	COLOR: CS54 PERSIAN GOLD
	USE BULLNOSE TRIMS WHERE
	APPROPRIATE
C1	ACOUSTICAL TILE
	REFER TO SPECIFICATIONS
C2	PAINTED GYPSUM BOARD
	COLOR PT6
C3	PAINTED EXPOSED CONCRETE
	COLOR PT6

CEILING FINISH

COUNTER / CABINET FINISH

FINISH NO.	DESCRIPTION
SS1	SOLID SURFACE
	CORIAN COTTAGE LANE
PL1	PLASTIC LAMINATE (DOORS)
	WILSONART NATURAL RIFT #7954.38
PL2	LAB DESIGNS (REC.DESKS) (CABINET)
	CHAMPAGNE STRAND
	#PT045 TEXTURE
PL3	LAB DESIGNS (REC.DESKS) (CABINET)
	SESAME TESSERACT
	#PT079 TEXTURE

MISCELLANEOUS

FINISH NO.	DESCRIPTION
WP1	WALL PANEL: NUDO "ALLURE"
	3.8 MM, 0.150" THK
	WILSONART MANITOBA MAPLE #7911-60
	WITH ANODIZED SILVER TRIMS:
	TOP, BOTTOM & EDGE TRIM- AP-28
	CONNECTOR/DIVISION BAR- AP-30
	INSIDE CORNER TRIM- AP-32
	OUTSIDE CORNER TRIM- AP-34
	SEE SHT AE505 FOR DETAILS
WP2	CORNER GUARD: ACROVYN SM-20 AN
	3" WIDE, 1/4" RADIUS, 7'-0" HIGH
	COLOR: AN- ALUMINUM
	WITH MANUFACTURER'S TOP & BOTTOM TRIMS TO MATCH CORNER GUARD FINISH/COLOR
	SEE SHT AE505 FOR DETAILS
WP2a	CORNER GUARD: ACROVYN CO-8 STAINLESS STEEL (MECHANICALLY FASTENED)
	2" WIDE, 1/4" RADIUS, 7'-0" HIGH
	COLOR: STAINLESS STEEL
	WITH MANUFACTURER'S TOP & BOTTOM TRIMS TO MATCH CORNER GUARD FINISH/COLOR
	SEE SHT AE505 FOR DETAILS
WP3	HANDRAIL: ACROVYN HRB-4 CN
	5 1/2" HIGH, MOUNT AT 36" AFF
	COLOR: ARCHITECT TO SELECT FROM MANUF'S STANDARD COLORS; TOFFEE - 480
	SEE SHT AE505 FOR DETAILS
WP4	CRASH RAIL/CHAIR RAIL: ACROVYN SCR-40N
	4" HIGH, MOUNT AS CRASH RAIL AT 18" AFF; MOUNT AS CHAIR RAIL AT 36" AFF
	COLOR: ARCHITECT TO SELECT FROM MANUF'S STANDARD COLORS (MATCH HANDRAIL COLOR)
	SEE SHT AE505 FOR DETAILS

MISCELLANEOUS

FINISH NO.	DESCRIPTION
WP5	DOOR FRAME PROTECTION: ACROVYN DFPN-B1
	SIZED TO FIT DOOR FRAME
	COLOR: ARCHITECT TO SELECT FROM MANUF'S STANDARD COLORS (MATCH HANDRAIL COLOR)
WP6	WALL PANEL: FRP
	3MM THK, 4'-0" HIGH X 8'-0" WIDE
	COLOR: ARCHITECT TO SELECT FROM MANUF'S STANDARD COLORS
	SEALED SEAMS

INTERIOR FINISH KEY

RIM ARCHITECTS
GUAM | CALIFORNIA ALASKA HAWAII
316 HERNAN CORTEZ AVE
SUITE 300
HAGATNA, GUAM 96910
Phone: 671.477.2111
Fax: 671.477.2125
www.rimarchitects.com

I CERTIFY THAT THIS DRAWING WAS PREPARED BY ME OR UNDER MY RESPONSIBLE CONTROL

BRENT L. WIETE CERTIFICATE No. 319 EXP

EQUIPMENT AND FURNISHINGS SCHEDULE

Room/Area	Room #	Cut Sheet Reference #	Description	Manufacturer	Model (Size)	Backing per Mfr. Req's	Who Purchases	Who Installs	Qty
PUBLIC									
Miscellaneous			Artwork in Corridors			Y	H	H	22
Miscellaneous		156	Hand Sanitizer in Corridors			Y	H	C	10
Family Waiting	**206**	144	TV with Wall Mount (42"); Provide metal stud blocking to 3 studs min.			Y	H	C	1
Family Waiting	**206**	127 / 127a	Kids Play Wall Unit; Provide metal stud blocking to 3 studs min.			Y	H	H	2
Family Waiting	**206**	145	Clock			Y	H	C	1
Family Waiting	**206**	146	Soap Dispenser	DermaRite	800ml	Y	H	C	1
Family Waiting	**206**	147b	Paper Towel Dispenser	Roll Towels		Y	C	C	1
Family Waiting	**206**	176	Baby Changing Table			Y	C	C	1
Family Waiting	**206**		Artwork			Y	H	H	3
Public Toilet	**205**	147b	Paper Towel Dispenser	Roll Towels		Y	C	C	1
Public Toilet	**205**	146	Soap Dispenser	DermaRite	800ml	Y	H	C	1
Public Toilet	**205**	148b	Toilet Paper Dispenser	Large Roll		Y	C	C	1
Public Toilet	**205**	149	Sanitary Napkin Disposal			Y	C	C	1
Public Toilet	**205**	150	Seat Cover Dispensers			Y	C	C	1
Public Toilet	**205**	176	Baby Changing Table			Y	C	C	1
Public Toilet	**205**	151a	Mirror-Oval			Y	C	C	1
Public Toilet	**205**	152	Grab Bars			Y	C	C	1
Public Toilet	**205**		Trash Bin				H	H	1
Lactation Education	**221**	113	Literature Rack	Peter Pepper	606	Y	H	C	2
Lactation Education	**221**	163	Tackboard		48" x 72" & 48" x 72"	Y	H	C	2
Lactation Education	**221**	162	Marker Board		36" x 60"	Y	H	C	1
Lactation Education	**221**	145	Clock			Y	H	C	1
Lactation Education	**221**	156	Hand Sanitizer			Y	H	C	1
Lactation Education	**221**	175	Television Wall Mount (72")			Y	H	C	1
Lactation Education	**221**		Table				H	H	6
Lactation Education	**221**		Trash Bin				H	H	1
Lactation Education	**221**		Stacking Chairs				H	H	12
LDR									
Nurse Station	**267**	110	Key Board Trays - under countertop mounted	Human Scale	4G		H	H	9
Nurse Station	**267**	128	Mobile Pedestal	HON	H18723R		H	H	9
Nurse Station	**267**	153	Computer				H	H	9
Nurse Station	**267**	177	Patient Tracking Monitor (50")			Y	H	C	1
Nurse Station	**267**	155	Copy/Print/Fax				H	H	1
Nurse Station	**267**	130	Flow Board	Magnatag	Custom	Y	H	C	1
Nurse Station	**267**	156	Hand Sanitizer			Y	H	C	1
Nurse Station	**267**	145	Clock			Y	H	C	4
Nurse Station	**267**		Task Chair				H	H	9
Nurse Station	**267**		Trash Bin				H	H	3
Minor Procedure	**277**	116	Stretcher	Stryker	1061 Gynnie		H	H	3
Minor Procedure	**277**	117	Overbed Table	Stryker	3150-000-100		H	H	3
Minor Procedure	**277**	157	Computer w/Scanner, Wall-Mounted			Y	H	C	1
Minor Procedure	**277**	115	Wall mounted arm and keyboard tray combo	Human Sclae	V/Flex	Y	H	C	1
Minor Procedure	**277**	123	Fetal Monitor Cart	Hill-Rom	P15-127B3		H	H	3
Minor Procedure	**277**	112	Fetal Monitor	GE	Corometrics 259		H	H	3
Minor Procedure	**277**	118	Linen Hamper	Pedigo	P-1120-L-SS		H	H	1
Minor Procedure	**277**	144	TV with Wall Mount (42")			Y	H	C	1
Minor Procedure	**277**	158	Gloves Holder			Y	H	C	1
Minor Procedure	**277**	159	Sharps Container			Y	H	C	1
Minor Procedure	**277**	146	Soap Dispenser	DermaRite	800ml	Y	H	C	1
Minor Procedure	**277**	156	Hand Sanitizer			Y	H	C	1
Minor Procedure	**277**	147b	Paper Towel Dispenser	Roll Towels		Y	C	C	1
Minor Procedure	**277**	145	Clock			Y	H	C	1
Minor Procedure	**277**		Guest Chair				H	H	3
Minor Procedure	**277**		Trash Bin				H	H	1
Patient Toilet	**277A**	147b	Paper Towel Dispenser	Roll Towels		Y	C	C	1
Patient Toilet	**277A**	146	Soap Dispenser	DermaRite	800ml	Y	H	C	1
Patient Toilet	**277A**	148b	Toilet Paper Dispenser	Large Roll		Y	C	C	1
Patient Toilet	**277A**	149	Sanitary Napkin Disposal			Y	C	C	1
Patient Toilet	**277A**	150	Seat Cover Dispensers			Y	C	C	1
Patient Toilet	**277A**	151b	Mirror-Rectangular			Y	C	C	1
Patient Toilet	**277A**	152	Grab Bars			Y	C	C	1
Patient Toilet	**277A**		Trash Bin				H	H	1
LDR	**260-262, 265, 269, 272, 273, 275**	157	Computer w/Scanner, Wall-Mounted			Y	H	H	8
LDR	**260-262, 265, 269, 272, 273, 275**	125	Computer Monitor Arm - Wall Mounted	Human Scale	M8	Y	H	C	8
LDR	**260-262, 265, 269, 272, 273, 275**	110	Key Board Trays - Wall Mounted	Human Scale	4G	Y	H	C	8
LDR	**260-262, 265, 269, 272, 273, 275**	100	Birthing Bed	Hill-Rom	Affinity 4 Bed		H	H	8
LDR	**260-262, 265, 269, 272, 273, 275**	112	Fetal Monitor	GE	Corometrics 259		H	H	8
LDR	**260-262, 265, 269, 272, 273, 275**	123	Fetal Monitor Cart	Hill-Rom	P15-127B3		H	H	8
LDR	**260-262, 265, 269, 272, 273, 275**	134	Isolettes w/ IV Pump Bracket	GE	Giraffe Omni Bed		H	H	8
LDR	**260-262, 265, 269, 272, 273, 275**	136	Air/ O2 Blenders & Bracket	CareFusion		Y	H	C	8
LDR	**260-262, 265, 269, 272, 273, 275**	102	Bassinet	Hill-Rom	P15-247E2		H	H	8
LDR	**260-262, 265, 269, 272, 273, 275**	108	Delivery Lights	Skytron - LLC	Lucina 4LDR	Y	C	C	16
LDR	**260-262, 265, 269, 272, 273, 275**	101	Case Carts	Hill-Rom	#P15-116D2		H	H	8
LDR	**260-262, 265, 269, 272, 273, 275**	144	TV with Wall Mount			Y	H	C	8
LDR	**260-262, 265, 269, 272, 273, 275**	122	Patient Information Board	Glass Whiteboards	Custom	Y	H	C	8
LDR	**260-262, 265, 269, 272, 273, 275**	117	Overbed Table	Stryker	3150-000-100		H	H	8
LDR	**260-262, 265, 269, 272, 273, 275**	137	Pulse Oximeter	Covidien	N-600x		H	H	8
LDR	**260-262, 265, 269, 272, 273, 275**	145	Clock			Y	H	C	8
LDR	**260-262, 265, 269, 272, 273, 275**	158	Gloves Holder			Y	H	C	16
LDR	**260-262, 265, 269, 272, 273, 275**	159	Sharps Container			Y	H	C	8
LDR	**260-262, 265, 269, 272, 273, 275**	146	Soap Dispenser	DermaRite	800ml	Y	H	C	8
LDR	**260-262, 265, 269, 272, 273, 275**	156	Hand Sanitizer			Y	H	C	8
LDR	**260-262, 265, 269, 272, 273, 275**	147a	Paper Towel Dispenser	Fold Towels		Y	C	C	8
LDR	**260-262, 265, 269, 272, 273, 275**		Artwork			Y	H	H	16
LDR	**260-262, 265, 269, 272, 273, 275**		Neopuff				H	H	8
LDR	**260-262, 265, 269, 272, 273, 275**		Laryngoscope				H	H	8
LDR	**260-262, 265, 269, 272, 273, 275**	106	Compact Refrigerator	Danby	DAR195BL		H	H	8
LDR	**260-262, 265, 269, 272, 273, 275**		Patient Locker Cabinet				H	H	8
LDR Bathroom	**260A-262A, 265A, 269A, 272A, 273A, 275A**	147a	Paper Towel Dispenser	Fold Towels		Y	C	C	8
LDR Bathroom	**260A-262A, 265A, 269A, 272A, 273A, 275A**	146	Soap Dispenser	DermaRite	800ml	Y	H	C	8
LDR Bathroom	**260A-262A, 265A, 269A, 272A, 273A, 275A**	148a	Toilet Paper Dispenser	Single Roll		Y	C	C	8
LDR Bathroom	**260A-262A, 265A, 269A, 272A, 273A, 275A**	149	Sanitary Napkin Disposal			Y	C	C	8
LDR Bathroom	**260A-262A, 265A, 269A, 272A, 273A, 275A**	150	Seat Cover Dispensers			Y	C	C	8
LDR Bathroom	**260A-262A, 265A, 269A, 272A, 273A, 275A**	160	Bed Pan Holder			Y	H	C	8
LDR Bathroom	**260A-262A, 265A, 269A, 272A, 273A, 275A**	151a	Mirror-Oval			Y	C	C	8
LDR Bathroom	**260A-262A, 265A, 269A, 272A, 273A, 275A**	152	Grab Bars			Y	C	C	8
LDR Bathroom	**260A-262A, 265A, 269A, 272A, 273A, 275A**	179	Soap Dish				C	C	8
LDR Bathroom	**260A-262A, 265A, 269A, 272A, 273A, 275A**		Trash Bin				H	H	8
LDRP	**253-255**	157	Computer w/ Scanner, Wall-Mounted			Y	H	H	3
LDRP	**253-255**	125	Computer Monitor Arm - Wall Mounted	Human Scale	M8	Y	H	C	3
LDRP	**253-255**	110	Key Board Trays - Wall Mounted	Human Scale	4G	Y	H	C	3
LDRP	**253-255**	100	Birthing Bed	Hill-Rom	Affinity 4 Bed		H	H	3
LDRP	**253-255**	112	Fetal Monitor	GE	Corometrics 259		H	H	3
LDRP	**253-255**	123	Fetal Monitor Cart	Hill-Rom	P15-127B3		H	H	3
LDRP	**253-255**	134	Isolettes w/ IV Pump Bracket	GE	Giraffe Omni Bed		H	H	3
LDRP	**253-255**	136	Air/ O2 Blenders & Brackets	CareFusion		Y	H	C	3
LDRP	**253-255**	102	Bassinet	Hill-Rom	P15-247E2		H	H	3
LDRP	**253-255**	108	Delivery Lights	Skytron - LLC	Lucina 4LDR	Y	C	C	6
LDRP	**253-255**	101	Case Carts	Hill-Rom	#P15-116D2		H	H	3
LDRP	**253-255**	144	TV with Wall Mount (42")			Y	H	C	3
LDRP	**253-255**	122	Patient Information Board	Glass Whiteboards	Custom	Y	H	C	3
LDRP	**253-255**	117	Overbed Table	Stryker	3150-000-100		H	H	3
LDRP	**253-255**	137	Pulse Oximeter	Covidien	N-600x		H	H	3
LDRP	**253-255**	145	Clock			Y	H	C	3
LDRP	**253-255**	158	Gloves Holder			Y	H	C	3
LDRP	**253-255**	159	Sharps Container			Y	H	C	3
LDRP	**253-255**	146	Soap Dispenser	DermaRite	800ml	Y	H	C	3
LDRP	**253-255**	156	Hand Sanitizer			Y	H	C	3

EQUIPMENT AND FURNISHINGS SCHEDULE

Room/Area	Room #	Cut Sheet Reference #	Description	Manufacturer	Model (Size)	Backing per Mfr. Req's	Who Purchases	Who Installs	Qty
LDRP	**253-255**	147a	Paper Towel Dispenser	Fold Towels		Y	C	C	3
LDRP	**253-255**		Artwork			Y	H	H	6
LDRP	**253-255**		Neopuff				H	H	3
LDRP	**253-255**		Laryngoscope				H	H	3
LDRP	**253-255**	106	Compact Refrigerator	Danby	DAR195BL		H	H	3
LDRP	**253-255**		Patient Locker Cabinet				H	H	3
LDRP Bathroom	**253A-255A**	147a	Paper Towel Dispenser	Fold Towels		Y	C	C	3
LDRP Bathroom	**253A-255A**	146	Soap Dispenser	DermaRite	800ml	Y	H	C	3
LDRP Bathroom	**253A-255A**	148a	Toilet Paper Dispenser	Single Roll		Y	C	C	3
LDRP Bathroom	**253A-255A**	149	Sanitary Napkin Disposal			Y	C	C	3
LDRP Bathroom	**253A-255A**	150	Seat Cover Dispensers			Y	C	C	3
LDRP Bathroom	**253A-255A**	160	Bed Pan Holder			Y	H	C	3
LDRP Bathroom	**253A-255A**	151a	Mirror-Oval			Y	C	C	3
LDRP Bathroom	**253A-255A**	152	Grab Bars			Y	C	C	3
LDRP Bathroom	**253A-255A**	179	Soap Dish				C	C	3
LDRP Bathroom	**253A-255A**		Trash Bin				H	H	3
Clean Room	**276**	111	Dual Compartment Warming Cabinet	Steris	AMSCO		H	H	1
Clean Room	**276**		Linen Cart				H	H	1
Clean Room	**276**	131	Wire Shelving Unit				H	H	3
Clean Room	**276**	101	Case Carts	Hill-Rom	#P15-116D2		H	H	2
Soiled Holding	**279**	147a	Paper Towel Dispenser	Fold Towels		Y	C	C	1
Soiled Holding	**279**	146	Soap Dispenser	DermaRite	800ml	Y	H	C	1
Soiled Holding	**279**		Biohazard Cabinet				H	H	1
Soiled Holding	**279**		Janitor Cart				H	H	1
Soiled Holding	**279**		Soiled Linen Truck				H	H	1
Soiled Holding	**279**		Trash Truck				H	H	1
Med Room	**274**	106	Compact Refrigerator	Danby	DAR195BL		H	H	1
Med Room	**274**	147a	Paper Towel Dispenser	Fold Towels		Y	C	C	1
Med Room	**274**	146	Soap Dispenser	DermaRite	800ml	Y	H	C	1
Med Room	**274**		Trash Bin				H	H	1
Shared Office	**270**	161	Corner Desk				H	H	1
Shared Office	**270**	153	Computer/Monitor				H	H	1
Shared Office	**270**	162	Marker Board			48" x 36"	Y	H	C	1
Shared Office	**270**	145	Clock				Y	H	C	1
Shared Office	**270**		Filing Cabinet - lateral					H	H	1
Break Room	**263**	126	Top Freezer Refrigerator - 19 Cu. Ft.	Whirlpool	WRT519SZDM		H	H	1
Break Room	**263**	105	Ice Machine - Countertop	Follett	25CR425A-L		H	C	1
Break Room	**263**	114	Microwave	GE	JES2051DN		H	H	1
Break Room	**263**	103	Coffee Maker	BUNN	BTD-4282465		H	H	1
Break Room	**263**	163	Tack Board			48" x 72"	Y	H	C	1
Break Room	**263**	162	Marker Board			48" x 72"	Y	H	C	1
Break Room	**263**	145	Clock				Y	H	C	1
Break Room	**263**	147b	Paper Towel Dispenser	Roll Towels			Y	C	C	1
Break Room	**263**	146	Soap Dispenser	DermaRite	800ml		Y	H	C	1
Break Room	**263**	167	17.5" Trace Monitor w/ Wall Bracket				Y	H	C	1
Break Room	**263**		Table					H	H	1
Break Room	**263**		Stacking Chairs					H	H	8
Break Room	**263**		Trash Can					H	H	1
Locker Room	**264**	151b	Mirror-Rectangular				Y	C	C	1
Locker Room	**264**		Scrubs Cart					H	H	1
Locker Room	**264**	118	Linen Hamper	Pedigo	P-1120-L-SS			H	H	1
Locker Room	**264**	156	Hand Sanitizer				Y	H	C	1
Locker Room	**264**	145	Clock				Y	H	C	1
Locker Room	**264**	166	Shelf 12.75"x24"				Y	C	C	1
Locker Room	**264**	165	Metal Lockers			12" x 12" x 36"		H	C	34
Locker Room	**264**	164	Bench					H	H	1
Locker Room	**264**		Trash Can					H	H	1
Staff Bathroom	**264A**	147b	Paper Towel Dispenser	Roll Towels		Y	C	C	1
Staff Bathroom	**264A**	146	Soap Dispenser	DermaRite	800ml	Y	H	C	1
Staff Bathroom	**264A**	148b	Toilet Paper Dispenser	Large Rolls		Y	C	C	1
Staff Bathroom	**264A**	149	Sanitary Napkin Disposal			Y	C	C	1
Staff Bathroom	**264A**	150	Seat Cover Dispensers			Y	C	C	1
Staff Bathroom	**264A**	151b	Mirror-Rectangular			Y	C	C	1
Staff Bathroom	**264A**	152	Grab Bars			Y	C	C	1
Staff Bathroom	**264A**	179	Soap Dish				C	C	1
Staff Bathroom	**264A**		Trash Bin				H	H	1
Janitor	**271**	180	Mop Rack			Y	C	C	1
Janitor	**271**	147a	Paper Towel Dispenser	Fold Towels		Y	C	C	1
Janitor	**271**	146	Soap Dispenser	DermaRite	800ml	Y	H	C	1
Janitor	**271**		Janitor's Cart				H	H	1
Janitor	**271**		Trash Bin				H	H	1
OBSTETRICS									
Post Partum	**224-234, 249-252**	157	Computer w/Scanner, Wall-Mounted				H	H	15
Post Partum	**224-234, 249-252**	125	Computer Monitor Arm - Wall Mounted	Human Scale	M8	Y	H	C	15
Post Partum	**224-234, 249-252**	121	Patient Bed	Stryker - S3 Med/ Surg Bed	3005S3		H	H	15
Post Partum	**224-234, 249-252**	132	Vital Signs Monitor	Philips IntelliVue	MPSC		H	H	15
Post Partum	**224-234, 249-252**	133	Vital Signs Monitor Wall Mount Kit	Welch Allyn	300 Series	Y	H	C	15
Post Partum	**224-234, 249-252**	102	Bassinet	Hill-Rom	P15-247E2		H	H	20
Post Partum	**224-234, 249-252**	144	TV with Wall Mount			Y	H	C	15
Post Partum	**224-234, 249-252**	122	Patient Information Board	Glass Whiteboards	Custom	Y	H	C	15
Post Partum	**224-234, 249-252**	118	Linen Hamper	Pedigo	P-1120-L-SS		H	H	15
Post Partum	**224-234, 249-252**	117	Overbed Table	Stryker	3150-000-100		H	H	15
Post Partum	**224-234, 249-252**	145	Clock			Y	H	C	15
Post Partum	**224-234, 249-252**	158	Gloves Holder			Y	H	C	15
Post Partum	**224-234, 249-252**	159	Sharps Container			Y	H	C	15
Post Partum	**224-234, 249-252**	146	Soap Dispenser	DermaRite	800ml	Y	H	C	15
Post Partum	**224-234, 249-252**	156	Hand Sanitizer			Y	H	C	15
Post Partum	**224-234, 249-252**	147a	Paper Towel Dispenser	Fold Towels		Y	C	C	15
Post Partum	**224-234, 249-252**		Artwork			Y	H	H	15
Post Partum	**224-234, 249-252**	106	Compact Refrigerator	Danby	DAR195BL		H	H	15
Post Partum	**224-234, 249-252**		Patient Locker Cabinet				H	H	15
Post Partum Bathroom	**224A-234A, 249A-252A**	147a	Paper Towel Dispenser	Fold Towels		Y	C	C	15
Post Partum Bathroom	**224A-234A, 249A-252A**	146	Soap Dispenser	DermaRite	800ml	Y	H	C	15
Post Partum Bathroom	**224A-234A, 249A-252A**	148a	Toilet Paper Dispenser	Single Roll		Y	C	C	15
Post Partum Bathroom	**224A-234A, 249A-252A**	149	Sanitary Napkin Disposal			Y	C	C	15
Post Partum Bathroom	**224A-234A, 249A-252A**	150	Seat Cover Dispensers			Y	C	C	15
Post Partum Bathroom	**224A-234A, 249A-252A**	160	Bed Pan Holder			Y	H	C	15
Post Partum Bathroom	**224A-234A, 249A-252A**	151a	Mirror-Oval			Y	C	C	15
Post Partum Bathroom	**224A-234A, 249A-252A**	152	Grab Bars			Y	C	C	15
Post Partum Bathroom	**224A-234A, 249A-252A**	179	Soap Dish				C	C	15
Post Partum Bathroom	**224A-234A, 249A-252A**		Trash Bin				H	H	15
Nurse's Station	**236 & 244**	110	Key Board Trays - under countertop mounted	Human Scale	4G		H	H	8
Nurse's Station	**236 & 244**	128	Mobile Pedestal	HON	H18723R	Y	H	H	8
Nurse's Station	**236 & 244**	153	Computer/Monitor				H	H	8
Nurse's Station	**236 & 244**	155	Copy/Print/Fax				H	H	1
Nurse's Station	**236 & 244**	154	Countertop Printer/ Copy				H	H	1
Nurse's Station	**236 & 244**	130	Flow Board	Magnatag	Custom	Y	H	C	1
Nurse's Station	**236 & 244**	113	Literature Rack	Peter Pepper	606	Y	H	C	6
Nurse's Station	**236 & 244**	137	Pulse Oximeter	Covidien	N-600x		H	H	1
Nurse's Station	**236 & 244**	145	Clock			Y	H	C	3
Nurse's Station	**236 & 244**	102	Bassinet	Hill-Rom	P15-247E2		H	H	2
Nurse's Station	**236 & 244**	169	Baby Crash Cart (Hall)				H	H	1
Nurse's Station	**236 & 244**	156	Hand Sanitizer			Y	H	C	2
Nurse's Station	**236 & 244**	168	Paper Shredder				H	H	1
Nurse's Station	**236 & 244**		Task Chair				H	H	8
Nurse's Station	**236 & 244**		Trash Bin				H	H	2

GENERAL NOTES:

1. PROVIDE AND INSTALL REQUIRED BACKER BOARD FOR ALL EQUIPMENTS FOR OWNER FURNISHED/CONTRACTOR INSTALLED (OFC1) EQUIPMENT. VERIFY AND COORDINATE LOCATION AND MOUNTING HEIGHTS W/OWNER'S REPRESENTATIVE AND/OR MANUFACTURER. VERIFY BACKER SITE AND QUANTITY W/EQUIPMENT MANUFACTURER.

2. MOUNT OWNER FURNISHED/CONTRACTOR INSTALLED (OFC1) EQUIPMENT AND ACCESSORIES (I.E. SHARPS, GLOVES, ETC.) WITHIN ONE OF THE ACCESSIBLE REACH RANGES REQUIRED IN THE 2010 AMERICANS WITH DISABILITIES ACT (ADA) STANDARDS FOR ACCESSIBLE DESIGN.

RIM ARCHITECTS
GUAM | CALIFORNIA ALASKA HAWAII
316 HERNAN CORTEZ AVE
SUITE 300
HAGATNA, GUAM 96910
Phone: 671.477.2111
Fax: 671.477.2125
www.rimarchitects.com

I CERTIFY THAT THIS DRAWING WAS PREPARED BY ME OR UNDER MY RESPONSIBLE CONTROL

AS DEFINED IN GUAM PUBLIC LAW 30--35, SECTION 32116

PERMIT SET

MCH RENOVATION PROJECT, GMHA 007-2014
GMHA FAMILY BIRTH CENTER
850 GOVERNOR CAMACHO ROAD, OKA, TAMUNING, GUAM 96913

PROJECT TITLE: GUAM MEMORIAL HOSPITAL AUTHORITY
OWNER:
SHEET TITLE: EQUIPMENT AND FURNISHINGS SCHEDULE

MARK	DATE	DESCRIPTION
1	1/31/2016	REVISION
2	4/8/2016	REVISION
3	10/27/2016	REVISION

DATE : 2024.10.25
PROJECT NO : 144052.02
DRAWN BY : MDG
CHECKED BY : BLW
COPYRIGHT : 2024 RIM Architects

DWG NO:
AE604

EQUIPMENT AND FURNISHINGS SCHEDULE

Room/Area	Room #	Cut Sheet Reference #	Description	Manufacturer	Model (Size)	Backing per Mfr. Req's	Who Purchases	Who Installs	Qty
Clean	**240**	111	Dual Compartment Warming Cabinet	Steris	AMSCO		H	H	1
Clean	**240**	131	Wire Shelving Unit				H	H	3
Clean	**240**		Linen Cart				H	H	1
Soiled Holding	**238**	156	Hand Sanitzer			Y	H	C	1
Soiled Holding	**238**		Biohazard Cabinet				H	H	1
Soiled Holding	**238**		Soiled Linen Truck				H	H	1
Soiled Holding	**238**		Trash Truck				H	H	1
Nourish	**242**	126	Top Freezer Refrigerator - 19 Cu. Ft.	Whirlpool	WRT519SZDM		H	H	1
Nourish	**242**	105	Ice Machine - Countertop	Follett	25CR425A-L		H	C	1
Nourish	**242**	147a	Paper Towel Dispenser	Fold Towels		Y	C	C	1
Nourish	**242**	146	Soap Dispenser	DermaRite	800ml	Y	H	C	1
Nourish	**242**	103	Coffee Maker	BUNN	BTD-4282465		H	H	1
Nourish	**242**		Trash Bin				H	H	1
Med Room	**243**	106	Meds Refrigerator - Countertop	Danby	DAR195BL		H	H	1
Med Room	**243**	171	Accucheck Machine - Point of Care				H	H	1
Med Room	**243**	170	Goose Lamp				H	H	1
Med Room	**243**	158	Gloves Holder			Y	H	C	1
Med Room	**243**	159	Sharps Container			Y	H	C	1
Med Room	**243**	146	Soap Dispenser	DermaRite	800ml	Y	H	C	1
Med Room	**243**	156	Hand Sanitzer			Y	H	C	1
Med Room	**243**	147a	Paper Towel Dispenser	Fold Towels		Y	C	C	1
Med Room	**243**		Trash Bin				H	H	1
Office	**241**	161	Corner Desk				H	H	1
Office	**241**	153	Computer/Monitor				H	H	1
Office	**241**	145	Clock			Y	H	C	1
Office	**241**	162	Marker Board			Y	H	C	1
Hearing Exam	**237**	173	Newborn Hearing - Screening Machine w/ Printer				H	H	1
Hearing Exam	**237**	174	Newborn Hearing Screening - Natus ALGO 3i				H	H	1
Hearing Exam	**237**	158	Gloves Holder			Y	H	C	1
Hearing Exam	**237**	159	Sharps Container			Y	H	C	1
Hearing Exam	**237**	146	Soap Dispenser	DermaRite	800ml	Y	H	C	1
Hearing Exam	**237**	156	Hand Sanitzer			Y	H	C	1
Hearing Exam	**237**	147a	Paper Towel Dispenser	Fold Towels		Y	C	C	1
Hearing Exam	**237**	145	Clock			Y	H	C	1
Hearing Exam	**237**		Trash Bin				H	H	1
Work Niche	**239**	153	Computer/Monitor				H	H	2
Work Niche	**239**		Task Chair				H	H	2
Break / Locker Room	**245**	126	Top Freezer Refrigerator - 19 Cu. Ft.	Whirlpool	WRT519SZDM		H	H	1
Break / Locker Room	**245**	114	Microwave	GE	JES2051DN		H	H	1
Break / Locker Room	**245**	103	Coffee Maker	BUNN	BTD-4282465		H	H	1
Break / Locker Room	**245**	145	Clock			Y	H	C	1
Break / Locker Room	**245**	146	Soap Dispenser	DermaRite	800ml	Y	H	C	1
Break / Locker Room	**245**	147b	Paper Towel Dispenser	Fold Towels		Y	C	C	1
Break / Locker Room	**245**	163	Tack Board		48" x 72"	Y	H	C	2
Break / Locker Room	**245**	165	Metal Lockers		12" x 12" x 36"	Y	H	C	32
Break / Locker Room	**245**		Table				H	H	1
Break / Locker Room	**245**		Stacking Chairs				H	H	5
Break / Locker Room	**245**		Trash Bin				H	H	2
Toilet	**245A**	147b	Paper Towel Dispenser	Roll Towels		Y	C	C	1
Toilet	**245A**	146	Soap Dispenser	DermaRite	800ml	Y	H	C	1
Toilet	**245A**	148b	Toilet Paper Dispenser	Large Roll		Y	C	C	1
Toilet	**245A**	149	Sanitary Napkin Disposal			Y	C	C	1
Toilet	**245A**	150	Seat Cover Dispensers			Y	C	C	1
Toilet	**245A**	151b	Mirror-Rectangular			Y	C	C	1
Toilet	**245A**	152	Grab Bars			Y	C	C	1
Toilet	**245A**		Trash Bin				H	H	1
Janitor	**223**	180	Mop Rack			Y	C	C	1
Janitor	**223**	147a	Paper Towel Dispenser	Fold Towels		Y	C	C	1
Janitor	**223**	146	Soap Dispenser	DermaRite	800ml	Y	H	C	1
Janitor	**223**		Janitor's Cart				H	H	1
Janitor	**223**		Trash Bin				H	H	1
C-SECTION SUITE									
C-Section	**258**	157	Computer w/Scanner, Wall-Mounted			Y	H	H	1
C-Section	**258**	125	Computer Monitor Arm - Wall Mounted	Human Scale	M8	Y	H	C	1
C-Section	**258**		Desk				H	H	1
C-Section	**258**	140	Surgical Table	STERIS	5085-SRT		H	H	1
C-Section	**258**		Anesthesia Machine				H	H	1
C-Section	**258**		Anesthesia Cart				H	H	1
C-Section	**258**		Med Cart				H	H	1
C-Section	**258**	169	Baby Crash Cart				H	H	1
C-Section	**258**	107	Surgical Lights	Stryker - Visum LED II		Y	C	C	1
~~C-Section~~	~~258~~	~~138~~	~~Equipment Boom~~	~~STERIS~~	~~Harmony Air~~	~~Y~~	~~H~~	~~C~~	~~1~~
C-Section	**258**	142	Utility Column	Medical Design	Diamond Series	Y	C	C	1
C-Section	**258**	112	Fetal Monitor	GE	Corometrics 259		H	H	1
C-Section	**258**	123	Fetal Monitor Cart	Hill-Rom	P15-127B3		H	H	1
C-Section	**258**		TV Monitor (50")			Y	H	H	1
C-Section	**258**	111	Dual Compartmentt Warming Cabinet	Steris	AMSCO		H	H	1
C-Section	**258**	141	Storage Cabinet	Steris	AMSCO (24" x 60")		H	C	1
C-Section	**258**		Back Table				H	H	1
C-Section	**258**	104	Infant Radiant Warmers	Fisher & Paykel	CosyCot		H	H	2
C-Section	**258**	136	Air/ O2 Blenders & Bracket	CareFusion		Y	H	H	2
C-Section	**258**	132	Vital Signs Monitor	Philips IntelliVue	MPSC		H	H	1
C-Section	**258**	145	Clock			Y	H	C	1
Recovery	**257**	116	Stretcher	Stryker	1061 Gynnie		H	H	1
Recovery	**257**	157	Computer w/Scanner, Wall-Mounted			Y	H	H	1
Recovery	**257**	125	Computer Monitor Arm - Wall Mounted	Human Scale	M8	Y	H	C	1
Recovery	**257**	132	Vital Signs Monitor	Philips IntelliVue	MPSC		H	H	1
Recovery	**257**	133	Vital Signs Monitor Wall Mount Kit	Philips IntelliVue	MPSC	Y	H	C	1
Recovery	**257**	123	Fetal Monitor Cart	Hill-Rom	P15-127B3		H	H	1
Recovery	**257**	112	Fetal Monitor	GE	Corometrics 259		H	H	1
Recovery	**257**	145	Clock			Y	H	C	1
Recovery	**257**		Guest Chair				H	H	1
NICU									
NICU Bays	**212**	135	Incubator	GE	Giraffe		H	H	2
NICU Bays	**212**	134	Isolettes with IV Pump Brackets	GE	Giraffe OmniBed		H	H	10
NICU Bays	**212**		Bili Light				H	H	5
NICU Bays	**212**	157	Computer w/Scanner, Wall-Mounted			Y	H	H	7
NICU Bays	**212**	125	Computer Monitor Arm - Wall Mounted	Human Scale	M8	Y	H	H	7
NICU Bays	**212**	102	Bassinet	Hill-Rom	P15-247E2		H	H	5
NICU Bays	**212**		Bubble CPAP				H	H	1
NICU Bays	**212**	136	Air/ O2 Blenders	CareFusion		Y	H	C	10
NICU Bays	**212**		Infant Scale				H	H	1
NICU Bays	**212**		Syringe Pump				H	H	10
NICU Bays	**212**		Patient Monitor Display			Y	H	H	10
NICU Bays	**212**	122	Patient Information Board	Glass Whiteboards	Custom	Y	H	C	10
NICU Bays	**212**	145	Clock			Y	H	C	1
NICU Bays	**212**	159	Sharp Container			Y	H	C	5
NICU Bays	**212**	158	Gloves			Y	H	C	5
NICU Bays	**212**	156	Hand Sanitzer			Y	H	C	5
NICU Bays	**212**	147b	Paper Towel Dispenser	Roll Towels		Y	C	C	1
NICU Bays	**212**	146	Soap Dispenser	DermaRite	800ml	Y	H	C	1
NICU Bays	**212**		Artwork			Y	H	H	4
NICU Bays	**212**		Chair				H	H	10

EQUIPMENT AND FURNISHINGS SCHEDULE

Room/Area	Room #	Cut Sheet Reference #	Description	Manufacturer	Model (Size)	Backing per Mfr. Req's	Who Purchases	Who Installs	Qty
Isolation Rm	**220**	135	Incubator	GE	Giraffe		H	H	1
Isolation Rm	**220**	134	Isolettes with IV Pump Brackets	GE	Giraffe OmniBed		H	H	1
Isolation Rm	**220**		Bili Light				H	H	1
Isolation Rm	**220**	157	Computer w/Scanner, Wall-Mounted			Y	H	H	1
Isolation Rm	**220**	125	Computer Monitor Arm - Wall Mounted	Human Scale	M8	Y	H	H	1
Isolation Rm	**220**	102	Bassinet	Hill-Rom	P15-247E2		H	H	1
Isolation Rm	**220**		Bubble CPAP				H	H	1
Isolation Rm	**220**	136	Air/ O2 Blenders	CareFusion		Y	H	C	1
Isolation Rm	**220**		Infant Scale				H	H	1
Isolation Rm	**220**		Syringe Pump				H	H	1
Isolation Rm	**220**		Patient Monitor Display			Y	H	H	1
Isolation Rm	**220**	122	Patient Information Board	Glass Whiteboards	Custom	Y	H	C	1
Isolation Rm	**220**	145	Clock			Y	H	C	1
Isolation Rm	**220**	159	Sharp Container			Y	H	C	1
Isolation Rm	**220**	158	Gloves			Y	H	C	1
Isolation Rm	**220**	156	Hand Sanitzer			Y	H	C	1
Isolation Rm	**220**		Artwork			Y	H	H	2
Isolation Rm	**220**		Chair				H	H	1
Clean/Nourish	**218**		Milk Freezer				H	H	1
Clean/Nourish	**218**		Milk Refigerator				H	H	1
Clean/Nourish	**218**	131	Wire Shelving Unit				H	H	2
Clean/Nourish	**218**	158	Gloves Holder			Y	H	C	1
Clean/Nourish	**218**	159	Sharps Container			Y	H	C	1
Clean/Nourish	**218**	146	Soap Dispenser	DermaRite	800ml	Y	H	C	1
Clean/Nourish	**218**	156	Hand Sanitzer			Y	H	C	1
Clean/Nourish	**218**	147b	Paper Towel Dispenser	Roll Towels		Y	C	C	1
Clean/Nourish	**218**		UA/ UV Cart				H	H	1
Clean/Nourish	**218**		Trash Bin				H	H	1
Med Room	**217**	106	Meds Refrigerator - Countertop	Danby	DAR195BL		H	H	1
Med Room	**217**	158	Gloves Holder			Y	H	C	1
Med Room	**217**	159	Sharps Container			Y	H	C	1
Med Room	**217**	146	Soap Dispenser	DermaRite	800ml	Y	H	C	1
Med Room	**217**	156	Hand Sanitzer			Y	H	C	1
Med Room	**217**	147a	Paper Towel Dispenser	Fold Towels		Y	C	C	1
Med Room	**217**		Trash Bin				H	H	1
Nurse's Station	**213 & 216**	110	Key Board Trays - under countertop mounted	Human Scale	4G		H	H	6
Nurse's Station	**213 & 216**	128	Mobile Pedestal	HON	H18723R		H	H	4
Nurse's Station	**213 & 216**	153	Computer/Monitor				H	H	6
Nurse's Station	**213 & 216**	155	Copy/Print/Fax				H	H	1
Nurse's Station	**213 & 216**	156	Hand Sanitzer			Y	H	C	3
Nurse's Station	**213 & 216**	147b	Paper Towel Dispenser	Roll Towels		Y	C	C	3
Nurse's Station	**213 & 216**	146	Soap Dispenser	DermaRite	800ml	Y	H	C	3
Nurse's Station	**213 & 216**	169	Baby Crash Cart (Hall)				H	H	1
Nurse's Station	**213 & 216**	145	Clock			Y	H	C	2
Nurse's Station	**213 & 216**	163	Tackboard		36" x 48" & 48" x 72"	Y	H	C	1
Nurse's Station	**213 & 216**		Task Chair				H	H	6
Nurse's Station	**213 & 216**		Wheelchair				H	H	1
Nurse's Station	**213 & 216**		Trash Bin				H	H	4
Storage	**210**	111	Dual Compartment Warming Cabinet	Steris	AMSCO		H	H	1
Storage	**210**	131	Wire Shelving Unit		24" x 60" & 24" x 72"		H	H	2
Storage	**210**		Linen Cart				H	H	1
Soiled / Janitor	**209**	180	Mop Rack			Y	C	C	1
Soiled / Janitor	**209**	147a	Paper Towel Dispenser	Fold Towels		Y	C	C	1
Soiled / Janitor	**209**	146	Soap Dispenser	DermaRite	800ml	Y	H	C	1
Soiled / Janitor	**209**		Trash				H	H	2
Soiled / Janitor	**209**		Linen Hamper				H	H	2
Soiled / Janitor	**209**		Janitor Cart				H	H	1
Lactation Room	**219**	147a	Paper Towel Dispenser	Fold Towels		Y	C	C	1
Lactation Room	**219**	146	Soap Dispenser	DermaRite	800ml	Y	H	C	1
Lactation Room	**219**	156	Hand Sanitzer			Y	H	C	2
Lactation Room	**219**	145	Clock			Y	H	C	1
Office	**211**	161	Corner Desk				H	H	1
Office	**211**	153	Computer/Monitor				H	H	1
Office	**211**	145	Clock			Y	H	C	1
Office	**211**	162	Marker Board		36" x 48"	Y	H	C	1
Office	**211**		Filing Cabinet - Lateral				H	H	1
Break Room	**215**	126	Top Freezer Refrigerator - 19 Cu. Ft.	Whirlpool	WRT519SZDM		H	H	1
Break Room	**215**	114	Microwave	GE	JES2051DN		H	H	1
Break Room	**215**	103	Coffee Maker	BUNN	BTD-4282465		H	H	1
Break Room	**215**	146	Soap Dispenser			Y	H	C	1
Break Room	**215**	147b	Paper Towel Dispenser	Roll Towels		Y	H	C	1
Break Room	**215**	163	Tack Board		30" x 36"	Y	H	C	1
Break Room	**215**	165	Metal Lockers		12" x 12" x 24"	Y	H	C	39
Break Room	**215**	145	Clock			Y	H	C	1
Break Room	**215**		Table				H	H	1
Break Room	**215**		Stacking Chairs				H	H	5
Break Room	**215**		Trash Bin				H	H	1
Staff Toilet	**214**	147b	Paper Towel Dispenser	Roll Towels		Y	C	C	1
Staff Toilet	**214**	146	Soap Dispenser	DermaRite	800ml	Y	H	C	1
Staff Toilet	**214**	148b	Toilet Paper Dispenser	Large Roll		Y	C	C	1
Staff Toilet	**214**	149	Sanitary Napkin Disposal			Y	C	C	1
Staff Toilet	**214**	150	Seat Cover Dispensers			Y	C	C	1
Staff Toilet	**214**	151b	Mirror-Rectangular			Y	C	C	1
Staff Toilet	**214**	152	Grab Bars			Y	C	C	1
Staff Toilet	**214**		Trash Bin				H	H	1
PROVIDER SUPPORT									
Provider Lockers/ Office	**283**	172	Desk				H	H	1
Provider Lockers/ Office	**283**	153	Computer/Monitor				H	H	1
Provider Lockers/ Office	**283**	156	Hand Sanitzer			Y	H	C	1
Provider Lockers/ Office	**283**	165	Lockers		12" x 12" x 36"	Y	H	C	20
Provider Lockers/ Office	**283**	145	Clock			Y	H	C	1
Provider Lockers/ Office	**283**		Task Chair				H	H	1
Provider Lockers/ Office	**283**		Scrubs Cart				H	H	1
Provider Lockers/ Office	**283**		Trash Bin				H	H	1
Sleep Room	**284, 285, 290**	124	Night Stand	Hill-ROM	P115-02A		H	H	3
Sleep Room	**284, 285, 290**	151b	Mirror-Rectangular			Y	C	C	3
Sleep Room	**284, 285, 290**	145	Clock			Y	H	C	3
Sleep Room	**284, 285, 290**		Bed				H	H	3
Sleep Room	**284, 285, 290**		Stacking Chairs				H	H	3
Bathroom	**282**	147b	Paper Towel Dispenser	Roll Towels		Y	H	C	1
Bathroom	**282**	146	Soap Dispenser	DermaRite	800ml	Y	H	C	1
Bathroom	**282**	148b	Toilet Paper Dispenser	Large Roll		Y	C	C	1
Bathroom	**282**	149	Sanitary Napkin Disposal			Y	C	C	1
Bathroom	**282**	150	Seat Cover Dispensers			Y	C	C	1
Bathroom	**282**	179	Soap Dish				C	C	1
Bathroom	**282**	151b	Mirror-Rectangular			Y	C	C	1
Bathroom	**282**	152	Grab Bars			Y	C	C	1
Bathroom	**282**		Trash Bin				H	H	1
Shower	**281**	151b	Mirror-Rectangular			Y	C	C	1
Shower	**281**	152	Grab Bars			Y	C	C	1
Shower	**281**	179	Soap Dish				C	C	1

GENERAL NOTES:

1. PROVIDE AND INSTALL REQUIRED BACKER BOARD FOR ALL EQUIPMENTS FOR OWNER FURNISHED/CONTRACTOR INSTALLED (OFC1) EQUIPMENT. VERIFY AND COORDINATE LOCATION AND MOUNTING HEIGHTS W/OWNER'S REPRESENTATIVE AND/OR MANUFACTURER. VERIFY BACKER SITE AND QUANTITY W/EQUIPMENT MANUFACTURER.
2. MOUNT OWNER FURNISHED/CONTRACTOR INSTALLED (OFC1) EQUIPMENT AND ACCESSORIES (I.E. SHARPS, GLOVES, ETC.) WITHIN ONE OF THE ACCESSIBLE REACH RANGES REQUIRED IN THE 2010 AMERICANS WITH DISABILITIES ACT (ADA) STANDARDS FOR ACCESSIBLE DESIGN.

R1M ARCHITECTS
GUAM | CALIFORNIA ALASKA HAWAII
316 HERNAN CORTEZ AVE
SUITE 300
HAGATNA, GUAM 96910
Phone: 671.477.2111
Fax: 671.477.2125
www.r1marchitects.com

I CERTIFY THAT THIS DRAWING WAS PREPARED BY ME OR UNDER MY RESPONSIBLE CONTROL

BRENT L. WISE CERTIFICATE No. 319 EXP. 04.30.2025 GUAM REGISTERED ARCHITECT

AS DEFINED IN GUAM PUBLIC LAW 30-35, SECTION 32116

PERMIT SET

MCH RENOVATION PROJECT, GMHA 007-2014
GMHA FAMILY BIRTH CENTER
850 GOVERNOR CAMACHO ROAD, OKA, TAMUNING, GUAM 96913

PROJECT TITLE:
OWNER: GUAM MEMORIAL HOSPITAL AUTHORITY
SHEET TITLE: EQUIPMENT AND FURNISHINGS SCHEDULE

MARK	DATE	DESCRIPTION
1	1/31/2016	REVISION
2	4/8/2016	REVISION
3	10/27/2016	REVISION
6	12/21/2016	REVISION

DATE	: 2024.10.25
PROJECT NO	: 144052.02
DRAWN BY	: MDG
CHECKED BY	: BLW

COPYRIGHT : 2024 RIM Architects

DWG NO: AE605

ACCESSORY SCHEDULE:

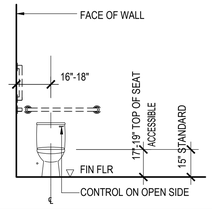	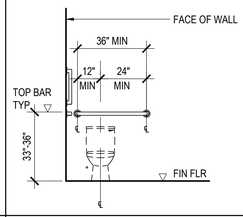	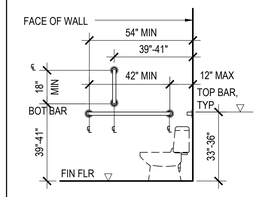	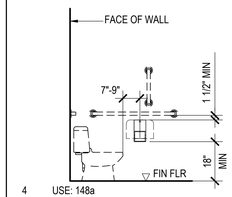 4 USE: 148a 4A USE: 148b	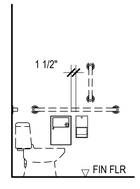 USE: 149	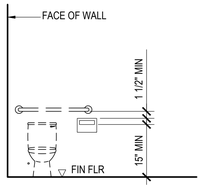 USE: 150	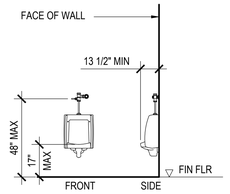	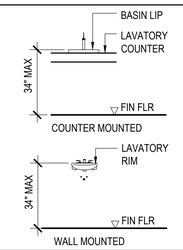
1 WATER CLOSET	2 REAR GRAB BAR	3 SIDE GRAB BAR	4 TOILET PAPER HOLDER	5 SANITARY NAPKIN TRASH RECEPTACLE	6 TOILET SEAT COVER DISPENSER	7 URINAL	8 LAVATORY
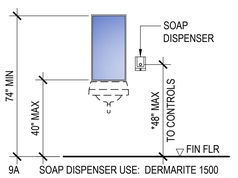 9A SOAP DISPENSER USE: DERMARITE 1500 WHITE OR APPROVED EQUAL	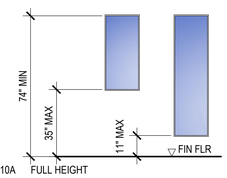 10A FULL HEIGHT	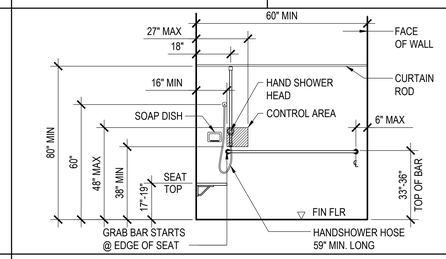	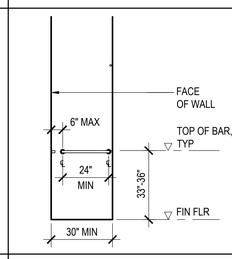	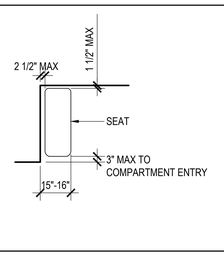	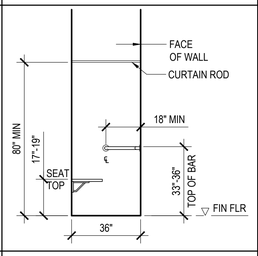	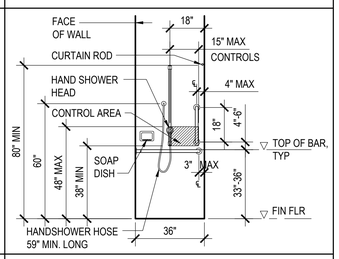
9 MIRROR / SOAP *44" MAX WHEN REACHING OVER LAVATORY	10 MIRROR	11 ROLL-IN SHOWER SOAP DISH USE: 179		12 ROLL-IN SHOWER GRAB BAR FAR WALL	13 ROLL-IN SHOWER SEAT	14 TRANSFER TYPE SHOWER	15 TRANSFER TYPE SHOWER CONTROL WALL SOAP DISH USE 179
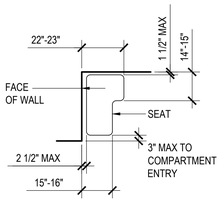	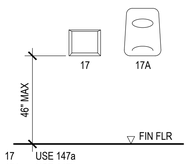 17 USE 147a 17A USE 147b	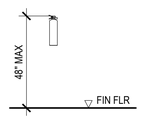	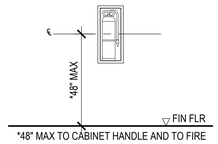 *48" MAX TO CABINET HANDLE AND TO FIRE EXTINGUISHER HANGER CLASP INSIDE	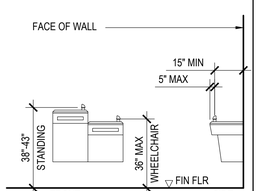 PROVIDE KNEE/TOE CLEARANCE AT WHEELCHAIR UNIT	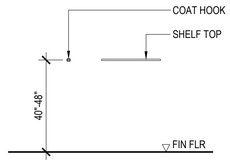	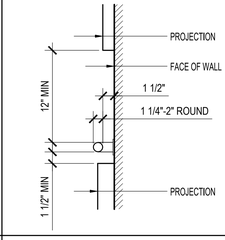	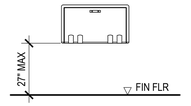
16 TRANSER TYPE SHOWER SEAT	17 PAPER TOWEL DISPENSER	18 FIRE EXTINGUISHER ON HOOK	19 FIRE EXTINGUISHER IN CABINET	20 DRINKING FOUNTAIN	21 COAT HOOKS & SHELVES	22 GRAB BAR	23 BABY CHANGING TABLE USE: 176

1 AE606 TYPICAL MOUNTING HEIGHTS

REFER TO EQUIPMENT SCHEDULES FOR INFORMATION

ACCESS NOTES:

1. LAVATORY/SINK RIM AND COUNTER SHALL NOT BE HIGHER THAN 34" ABOVE FINISHED FLOOR.
2. LEVER OPERATED, PUSH TYPE AND ELECTRONICALLY CONTROLLED MECHANISMS ARE ALLOWED IF THE FAUCET REMAINS OPEN FOR AT LEAST 10 SECONDS.
3. NO SHARP OR ABRASIVE SURFACES ARE ALLOWED UNDER LAVATORIES AND SINKS. INSULATE ALL EXPOSED WATER AND WASTE LINES.
4. DIMENSIONS SHOWN AT THE MIRROR SHALL BE TO EDGE OF THE USABLE REFLECTIVE SURFACE.
5. PROVIDE 60" WIDE BY 56" DEEP MIN CLEAR ACCESS AREA FOR THE WC, WHEN NOT ENCLOSED BY PARTITIONS. LAVATORY MAY NOT PROTRUDE INTO CLEAR AREA.
6. LOCATE WC CONTROLS ON THE WIDE SIDE OF FIXTURE, NO HIGHER THAN 44" ABOVE FINISHED FLOOR.
7. GRAB BARS SHALL BE 1 $\frac{1}{2}$" - 2" DIAMETER AND 1 $\frac{1}{2}$" FROM THE WALL. GRAB BAR AND ADJACENT WALL SURFACES SHALL BE FREE OF SHARP, ABRASIVE SURFACES. EDGES SHALL BE ROUNDED. GRAB BARS SHALL NOT ROTATE WITHIN THEIR FITTINGS. GRAB BARS SHALL RESIST 250 POUND VERTICAL OR HORIZONTAL FORCE.
8. TOILET PAPER DISPENSER SHALL NOT BE OF A TYPE THAT CONTROLS DELIVERY, OR DOES NOT ALLOW CONTINUOUS PAPER FLOW.
9. RESTROOM ACCESSORIES SHALL HAVE DISPENSERS AND CONTROLS AT 48" MAX FROM FLOOR TO HIGHEST OPERABLE PART, WITH REQUIRED CLEAR AREA IMMEDIATELY ADJACENT, U.N.O..
10. CONTROLS SHALL BE OPERABLE WITH ONE HAND, AND SHALL NOT REQUIRE TIGHT GRASPING, PINCHING OR TWISTING OF THE WRIST. THE FORCE REQUIRED TO ACTIVATE CONTROLS SHALL BE NO GREATER THAN 5 POUNDS.
11. ALLOWABLE STRESSES SHALL NOT BE EXCEEDED FOR MATERIALS USED WHEN A VERTICAL OR HORIZONTAL FORCE OF 250 POUNDS IS APPLIED AT ANY POINT ON THE SEAT, FASTENER, MOUNTING DEVICE, OR SUPPORTING STRUCTURE OF THE SHOWER SEAT.
12. SHOWER SPRAY UNIT WITH A HOSE 59" LONG MINIMUM THAT CAN BE USED BOTH AS A FIXED-POSITION SHOWER HEAD AND AS A HAND-HELD SHOWER SHALL BE PROVIDED. SHOWER SPRAY UNIT SHALL HAVE AN ON/OFF CONTROL WITH A NON-POSITIVE SHUT OFF. IF AN ADJUSTABLE-HEIGHT SHOWER HEAD ON A VERTICAL BAR IS USED, THE BAR SHALL BE INSTALLED SO AS NOT TO OBSTRUCT THE USE OF GRAB BARS. ENSURE THAT HAND-HELD SHOWER SPRAY UNITS ARE CAPABLE OF DELIVERING WATER PRESSURE SUBSTANTIALLY EQUIVALENT TO FIXED SHOWER HEADS.
13. THRESHOLDS IN ROLL-IN TYPE SHOWER COMPARTMENTS SHALL BE 1/2" HIGH MAXIMUM, WITH MAX 1/4" VERTICAL CHANGE, AND BETWEEN 1/4" AND 1/2" SHALL BE SLOPED WITH A MAX 1 UNIT VERTICAL TO 2 UNITS HORIZONTAL.
14. PROVIDE BACKER BOARD AS REQUIRED FOR ALL BATHROOM ACCESSORY ITEMS. VERIFY AND COORDINATE LOCATION WITH OWNER'S REPRESENTATIVE. INSTALL PER MANUFACTURER'S REQUIREMENTS.

RIM ARCHITECTS
GUAM | CALIFORNIA ALASKA HAWAII
316 HERNAN CORTEZ AVE
SUITE 300
HAGATNA, GUAM 96910
Phone: 671.477.2111
Fax: 671.477.2125
www.rimarchitects.com

I CERTIFY THAT THIS DRAWING WAS PREPARED BY ME OR UNDER MY RESPONSIBLE CONTROL

BRENT L. WIESE CERTIFICATE No. 319 EXP. 04.30.2025 GUAM REGISTERED ARCHITECT

AS DEFINED IN GUAM PUBLIC LAW 30-35, SECTION 32116

PERMIT SET

PROJECT TITLE: **MCH RENOVATION PROJECT, GMHA 007-2014**
GMHA FAMILY BIRTH CENTER
850 GOVERNOR CAMACHO ROAD, OKA, TAMUNING, GUAM 96913

OWNER: GUAM MEMORIAL HOSPITAL AUTHORITY

SHEET TITLE: MOUNTING HEIGHTS SCHEDULE & ACCESS NOTES

1	1/31/2016	REVISION
2	4/8/2016	REVISION

MARK	DATE	DESCRIPTION
DATE	:	2024.10.25
PROJECT NO	:	144052.02
DRAWN BY	:	MDG
CHECKED BY	:	BLW
COPYRIGHT	:	2024 RIM Architects

DWG NO: AE606

SIGN SCHEDULE

	DOOR NO.	ROOM NUMBER - ROOM NAME	SIGN TYPE	MOUNTING TYPE	TEXT / GRAPHIC
GROUND FLOOR	DL100A	L100 - ENTRY VESTIBULE			
	DL100B	L100 - ENTRY VESTIBULE			
	DL100C	L100 - ENTRY VESTIBULE	A	MT-2	"EXIT" (LOCATE ON LOBBY SIDE OF WALL)
	DL100D	L100 - ENTRY VESTIBULE	A	MT-3	"EXIT" (LOCATE ON LOBBY SIDE OF WALL)
	DL101	L101 - SECURITY	A	MT-2	L101 SECURITY
	DL105	L105 - FUTURE GIFT SHOP	A	MT-2	L105 GIFTS
	DL105A	L105 - FUTURE TI	A	MT-2	NO ENTRY
	DL105B	L105 - FUTURE TI	A	MT-2	(TO BE DETERMINED)
	DE121	E121 - STAIR VESTIBULE	A	MT-2	"EXIT" (LOCATE ON E121 SIDE OF WALL)
	DE123	E123 - STORAGE	A	MT-1	E123 STORAGE
	DD142	D142 - (E) CORRIDOR	A	MT-2	"EXIT" (LOCATE ON D142 SIDE OF WALL)
	DD142A	D142 - (E) CORRIDOR	A	MT-2	NO ENTRY
	DD106	D106 - (E) WAITING	A	MT-2	D106 RECORDS
	DD101	D101 - (E) HEMO STORAGE	A	MT-2	D101 STORAGE
	DA117A	A117 - (E) CORRIDOR	A	MT-2	"EXIT" (LOCATE ON D143 SIDE OF WALL)
	DA117B	A117 - (E) CORRIDOR	A	MT-2	"EXIT" (LOCATE ON D117 SIDE OF WALL)
	DA118	A118 - (E) GIFTS	A	MT-2	A118 (TO BE DETERMINED)
	DA120	A120 - (E) STORAGE	A	MT-2	A120 STORAGE
	DA121	A121 - (E) DOCTORS LOUNGE	A	MT-2	A121 DOCTORS LOUNGE
	DA175	A175 - (E) CORRIDOR	A	MT-2	"EXIT" (LOCATE ON A175 SIDE OF WALL)
	DA180A	A180 - (E) ELEVATOR LOBBY	A	MT-2	"EXIT" (LOCATE ON A180 SIDE OF WALL)
	DA180B	A180 - (E) ELEVATOR LOBBY	A	MT-2	"EXIT" (LOCATE ON A180 SIDE OF WALL)
	B284A	B284 - EXISTING STAFF LOUNGE			
	D200	000 - EXISTING LANAI	A	MT-3	NO ENTRY
	DE221	E221 - STAIR VESTIBULE	D	MT-2	E221 EXIT STAIRS
	DE221A	E221 - STAIR VESTIBULE	D	MT-2	E221 EXIT STAIRS
	DE222A	E222 - ELEVATOR	E	MT-1	(PLACE ON BOTH SIDES OF DOOR)
	DE223	E223 - STORAGE	A	MT-2	E223 STORAGE
	D204	235 - CORRIDOR "1"	F	MT-2	Family Birth Center Obstetrics
	D205	205 - PUBLIC TOILET	B	MT-2	C205 RESTROOM
	D206	206 - FAMILY WAITING	A	MT-2	C206 FAMILY WAITING
	D207	207 - ELEC / COMM	A	MT-1	C207 ELECT / COMM
	D208	208 - NICU VESTIBULE	F	MT-2	Family Birth Center Nursery / Neonatal ICU
	D209	209 - SOILED / JANITOR	A	MT-1	C209 SOILED LINEN
	D210	210 - OFFICE	A	MT-2	C210 OFFICE
	D211	211 - STORAGE	A	MT-2	C211 STORAGE
	D212	212 - NICU	A	MT-2	C212 NURSERY / NICU
	D214	214 - STAFF TOILET	B	MT-2	C214 RESTROOM
	D215	215 - BREAKROOM	A	MT-2	C215 STAFF
	D217	217 - MED ROOM	A	MT-2	C217 MEDICATIONS
	D218	218 - CLEAN / NOURISH	A	MT-2	C218 CLEAN LINEN
	D219	219 - LACTATION	A	MT-2	C219 LACTATION
	D220	220 - ISOLATION ROOM	A	MT-2	C220 ISOLATION BAY 3
	D221	221 - MULTI-PURPOSE	A	MT-2	C221 MULTI-PURPOSE
	D222	222 - CORRIDOR "E"	A	MT-1	C222 CORRIDOR
	D223	223 - JANITOR	A	MT-2	C223 JANITOR
	D224	224 - POST PARTUM 15 (ISOLATION)	A	MT-2	C224 PATIENT 15 / ISOLATION
	D224A	224A - BATHROOM			
	D225	225 - POST PARTUM 14	A	MT-2	C225 PATIENT 14 / ISOLATION
	D225A	225A - BATHROOM			
	D226	226 - POST PARTUM 13	A	MT-2	C226 PATIENT 13
	D226A	226A - BATHROOM			
	D227	227 - POST PARTUM 12	A	MT-2	C227 PATIENT 12
	D227A	227A - BATHROOM			
	D228	228 - POST PARTUM 11	A	MT-2	C228 PATIENT 11
	D228A	228A - BATHROOM			
	D229	229 - POST PARTUM 10	A	MT-2	C229 PATIENT 10
	D229A	229A - BATHROOM			
	D230	230 - POST PARTUM 9 (ADA)	A / C	MT-2	C230 PATIENT 09
	D230A	230A - BATHROOM (ADA)			
	D231	231 - POST PARTUM 8	A	MT-2	C231 PATIENT 08
	D231A	231A - BATHROOM			
	D232	232 - POST PARTUM 7 (ADA)	A / C	MT-2	C232 PATIENT 07
	D232A	232A - BATHROOM (ADA)			
	D233	233 - POST PARTUM 6	A	MT-2	C233 PATIENT 06
	D233A	233A - BATHROOM			
	D234	234 - POST PARTUM 5	A	MT-2	C234 PATIENT 05
	D234A	234A - BATHROOM			
	D237	237 - HEARING EXAM	A	MT-2	C237 HEARING
	D238	238 - SOILED	A	MT-2	C238 SOILED LINEN
	D240	240 - CLEAN	A	MT-2	C240 CLEAN LINEN
	D241	241 - OFFICE	A	MT-2	C241 OFFICE
	D242A	242A - ELECTRICAL	A	MT-1	C242A ELECTRICAL
	D243	243 - MED ROOM	A	MT-2	C243 MEDICATIONS
	D245	245 - BREAK / LOCKER ROOM	A	MT-2	C245 STAFF
	D245A	245A - TOILET	B	MT-2	C245A RESTROOM
	D246	246 - MECHANICAL CLOSET	A	MT-1	C246 MECHANICAL
	D247	247 - CORRIDOR "3"	A	MT-1	NO ENTRY
	D248	248 - STORAGE	A	MT-2	C248 STORAGE
	D249	249 - POST PARTUM 4	A	MT-2	C249 PATIENT 04
	D249A	249A - BATHROOM			
	D250	250 - POST PARTUM 3	A	MT-2	C250 PATIENT 03
	D250A	250A - BATHROOM			
	D251	251 - POST PARTUM 2	A	MT-2	C251 PATIENT 02
	D251A	251A - BATHROOM			
	D252	252 - POST PARTUM 1	A	MT-2	C252 PATIENT 01
	D252A	252A - BATHROOM			
	D253	253 - LDRP 3	A	MT-2	C253 LDRP 03 / ISOLATION
	D253A	253A - BATHROOM			
	D254	254 - LDRP 2	A	MT-2	C254 LDRP 02
	D254A	254A - BATHROOM			
	D255	255 - LDRP 1	A	MT-2	C255 LDRP 01
	D255A	255A - BATHROOM			
	D256	256 - CORRIDOR "A"	A	MT-1	NO ENTRY
	D257	257 - RECOVERY	A	MT-2	C257 RECOVERY
	D258	258 - C-SECTION	A	MT-2	C258 C-SECTION
	D260	260 - LDR 1 (ADA)	A	MT-2	C260 LDR 01
	D260A	260A - BATHROOM (ADA)			
	D261	261 - LDR 2	A / C	MT-2	C261 LDR 02
	D261A	261A - BATHROOM			
	D262	262 - LDR 3	A	MT-2	C262 LDR 03 / ISOLATION
	D262A	262A - BATHROOM			
	D263	263 - BREAK ROOM	A	MT-2	C263 STAFF
	D264	264 - LOCKER ROOM	A	MT-2	C264 LOCKERS
	D264A	264A - STAFF BATHROOM	B	MT-2	C264A RESTROOM
	D265	265 - LDR 4	A	MT-2	C265 LDR 04
	D265A	265A - BATHROOM			

	DOOR NO.	ROOM NUMBER - ROOM NAME	SIGN TYPE	MOUNTING HT.	TEXT / GRAPHIC
SECOND FLOOR (CONTINUATION)	D269	269 - LDR 5	A	MT-2	C269 LDR 05
	D269A	269A - BATHROOM			
	D270	270 - OFFICE	A	MT-2	C270 OFFICE
	D271	271 - JANITOR	A	MT-2	C271 JANITOR
	D272	272 - LDR 6	A	MT-2	C272 LDR 06
	D272A	272A - BATHROOM			
	D273	273 - LDR 7	A	MT-2	C273 LDR 07
	D273A	273A - BATHROOM			
	D274	274 - MED ROOM	A	MT-2	C274 MEDICATIONS
	D275	275 - LDR 8	A	MT-2	C275 LDR 08
	D275A	275A - BATHROOM			
	D276	276 - CLEAN ROOM	A	MT-2	C276 CLEAN LINEN
	D277	277 - EXAMS	A	MT-2	C277 EXAMS
	D277A	277A - PATIENT TOILET	B	MT-2	C277A RESTROOM
	D278	278 - HALLWAY	A	MT-1	NO ENTRY
	D279	279 - SOILED	A	MT-2	C279 SOILED LINEN
	D280	280 - HALLWAY	A	MT-1	NO ENTRY
	D281	281 - SHOWER	A / C	MT-2	C281 SHOWER
	D282	282 - BATHROOM	B	MT-2	C282 RESTROOM
	D283	283 - PROVIDER LOCKER / OFFICE	A	MT-2	C283 OFFICE
	D284	284 - SLEEP ROOM	A	MT-2	C284 REST 03
	D285	285 - SLEEP ROOM	A	MT-2	C285 REST 02
	D290	290 - SLEEP ROOM	A	MT-2	C290 REST 01
	D291	291 - COMM ROOM	A	MT-2	C291 COMMUNICATIONS
	D292	292 - EQUIPMENT STORAGE	A	MT-1	C292 EQUIPT STORAGE
	D256A	256 - CORRIDOR TO EXTERIOR	A	MT-2	EXIT
STAIRS	DE321	E321 - STAIR VESTIBULE	D	MT-2	E321 EXIT STAIRS
	DE321A	E321 - STAIR VESTIBULE	D	MT-2	E321 EXIT STAIRS
	DE322	ROOF DECK	A	MT-1	NO ENTRY
	DE323	E323 - STORAGE	A	MT-2	E323 STORAGE
	DE421	E421 - STAIR VESTIBULE	D	MT-2	E421 EXIT STAIRS
	DE421A	E421 - STAIR VESTIBULE	D	MT-2	E421 EXIT STAIRS
	DE421B	E421 - STAIRS GATE	A	MT-3	NO ENTRY
	DE423	E423 - ELEV CONTROL EQUIPT	A	MT-2	E423 CONTROLS
	DE521	E521 - STAIR VESTIBULE	D	MT-2	E521 EXIT STAIRS
		WALL & CEILING SIGNS			
	C212A	212 - NURSERY BAY 1	G	MT-4	BAY 1
	C212B	212 - NURSERY BAY 2	G	MT-4	BAY 2
	C212C	212 - NICU BAY 4	G	MT-4	BAY 4
	C212D	212 - NICU BAY 5	G	MT-4	BAY 5
	C212E	212 - NICU BAY 6	G	MT-4	BAY 6
	C212F	212 - NICU BAY 7	G	MT-4	BAY 7
	C212G	212 - NICU BAY 8	G	MT-4	BAY 8
	C212H	212 - NICU BAY 9	G	MT-4	BAY 9
	C212J	212 - NICU BAY 10	G	MT-4	BAY 10
	C212K	212 - NICU BAY 11	G	MT-4	BAY 11
	W102	102 - ELEVATOR LOBBY	E / F	MT-3	"PATIENTS & STAFF ONLY"
	W201	201 - STAIR VESTIBULE	D	MT-3	
	W204	204 - CORRIDOR	A	MT-3	C204 CORRIDOR
	W204A	204 - CORRIDOR	A	MT-3	C204 CORRIDOR
	W213	213 - NURSE STATION	A	MT-3	C213 NURSE STATION
	W216	216 - NURSE STATION	A	MT-3	C216 NURSE STATION
	W235	235 - CORRIDOR	A	MT-3	C235 CORRIDOR
	W236	236 - NURSE STATION	A	MT-3	C236 NURSE STATION
	W239	239 - WORK AREA	A	MT-3	C239 WORK AREA
	W242	242 - NOURISHMENT	A	MT-2	C242 NOURISHMENT
	W244	244 - NURSE STATION	A	MT-3	C244 NURSE STATION
	W247	247 - CORRIDOR	A	MT-3	C247 CORRIDOR
	W256	256 - CORRIDOR	A	MT-3	C256 CORRIDOR
	W259	259 - CORRIDOR	A	MT-3	C259 CORRIDOR
	W266	266 - CORRIDOR	A	MT-3	C266 CORRIDOR
	W267	267 - NURSE STATION	A	MT-3	C267 NURSE STATION
	W268	268 - CORRIDOR	A	MT-3	C268 CORRIDOR
	W278	278 - CORRIDOR	A	MT-3	C278 CORRIDOR
	W301	301 - STAIR VESTIBULE	D	MT-3	
	W302	302 - ELEVATOR LOBBY	E	MT-3	
	W401	401 - STAIR VESTIBULE	D	MT-3	
	W402	402 - ELEVATOR LOBBY	E	MT-3	

SIGNAGE GENERAL NOTES:

1. SIGNS PROVIDED ARE MINIMUM CODE REQUIRED SIGNS. A COMPREHENSIVE SIGN PACKAGE FOR THE FACILITY WILL INCLUDE DESIGN AND IMAGE CONCEPT, MATERIALS, COLOR SCHEME AND FINISHES. THE PACKAGE WILL BE PREPARED DURING THE INTERIOR IMPROVEMENT PHASE.
2. COORDINATE SIGNS WITH OWNER AND DESIGNER PRIOR TO ORDERING.

SIGN GRAPHICS EXAMPLE

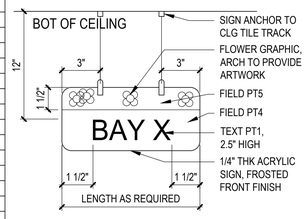

TYPE G

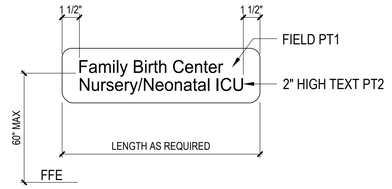

TYPE F

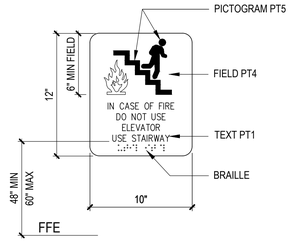

TYPE E

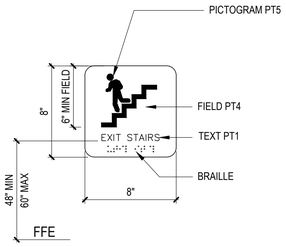

TYPE D

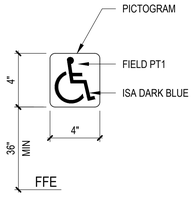

TYPE C

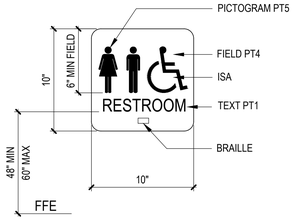

TYPE B

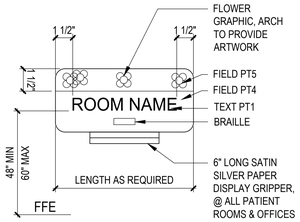

TYPE A

SIGNAGE TYPES

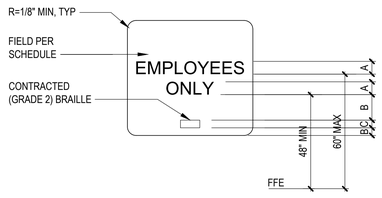

DIMENSION NOTES:

A. 5/8"-2" HIGH TEXT, OPTIMA FONT, UPPERCASE, TYP

B. 3/8" MIN

C. PER 2010 ADA FIGURE 703.3.1

SIGNAGE NOTES:

1. ALL SIGNAGE SHALL CONFORM TO 2003 ANSI A117.1 CHAPTER 7, AND 2010 ADA CHAPTER 7 REQUIREMENTS.
2. TEXT, PICTOGRAMS, INTERNATIONAL SYMBOL OF ACCESSIBILITY (ISA), AND FIELD SHALL HAVE NON-GLARE FINISH. TEXT, PICTOGRAMS AND ISA SHALL CONTRAST WITH FIELD. NO FINISH SHALL BE REFLECTIVE.
3. ISA SHALL COMPLY WITH 2010 ADA FIGURE 703.7.2.1

TYPICAL SIGNAGE REQUIREMENTS

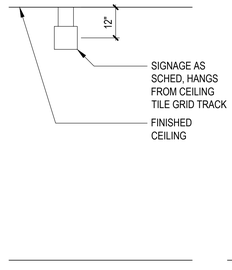

MT-4

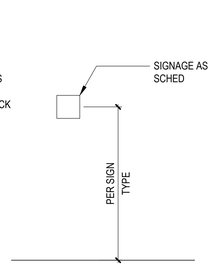

MT-3

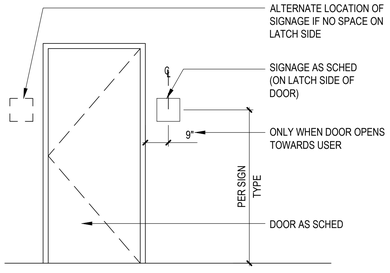

MT-2

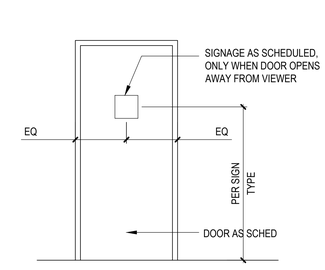

MT-1

SIGNAGE MOUNTING TYPES

RIM ARCHITECTS
GUAM | CALIFORNIA ALASKA HAWAII
316 HERNAN CORTEZ AVE
SUITE 300
HAGATNA, GUAM 96910
Phone: 671.477.2111
Fax: 671.477.2125
www.rimarchitects.com

I CERTIFY THAT THIS DRAWING WAS PREPARED BY ME OR UNDER MY RESPONSIBLE CONTROL

BRENT L. WIESE CERTIFICATE No. 319 EXP. 04.30.2025 GUAM REGISTERED ARCHITECT

AS DEFINED IN GUAM PUBLIC LAW 30-35, SECTION 33116

PERMIT SET

MCH RENOVATION PROJECT, GMHA 007-2014
GMHA FAMILY BIRTH CENTER
850 GOVERNOR CAMACHO ROAD, OKA, TAMUNING, GUAM 96913

PROJECT TITLE: GUAM MEMORIAL HOSPITAL AUTHORITY
OWNER:
SHEET TITLE: SIGNAGE SCHEDULES AND TYPES

MARK	DATE	DESCRIPTION
1	1/31/2016	REVISION
2	4/8/2016	REVISION
3	10/27/2016	REVISION
5	05/24/2017	REVISION

DATE : 2024.10.25
PROJECT NO : 144052.02
DRAWN BY : MDG
CHECKED BY : BLW
COPYRIGHT : 2024 RIM Architects

DWG NO: AE607